

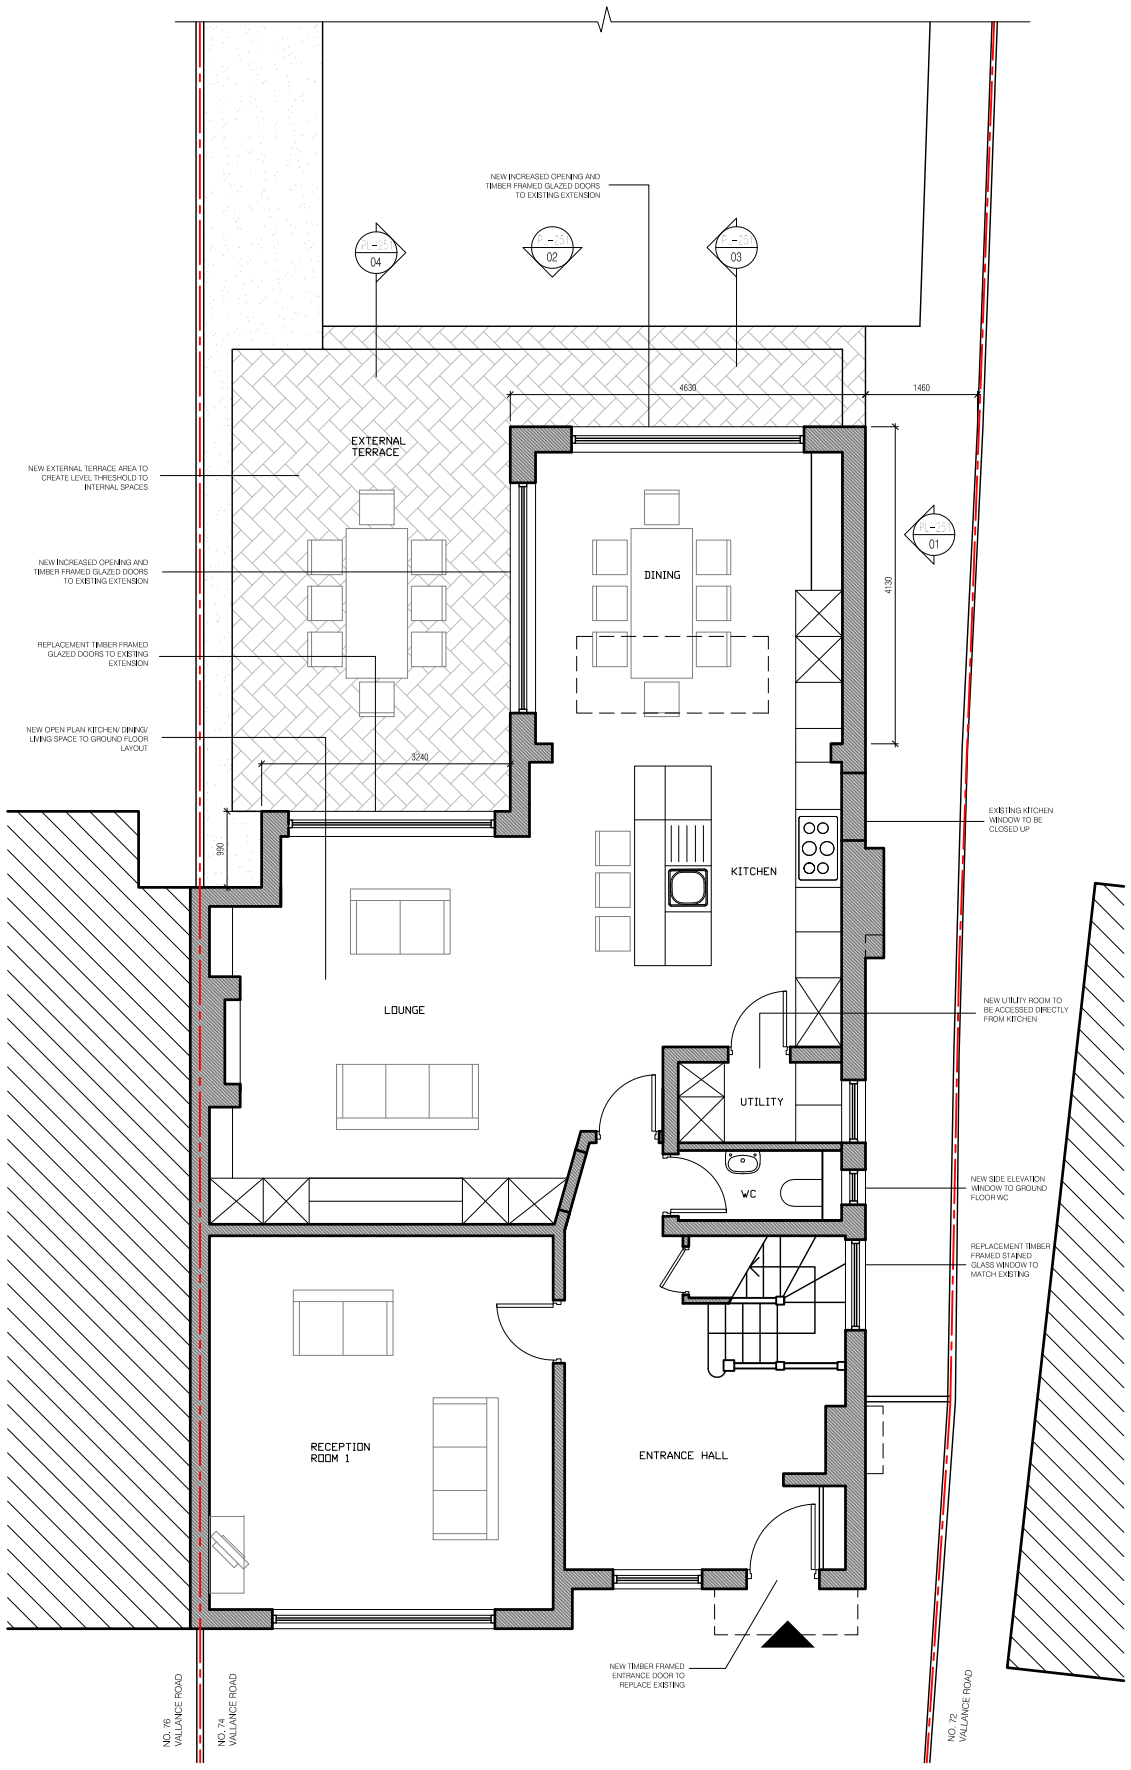


1 PL-201 **PROPOSED GND FLOOR PLAN**
1:100

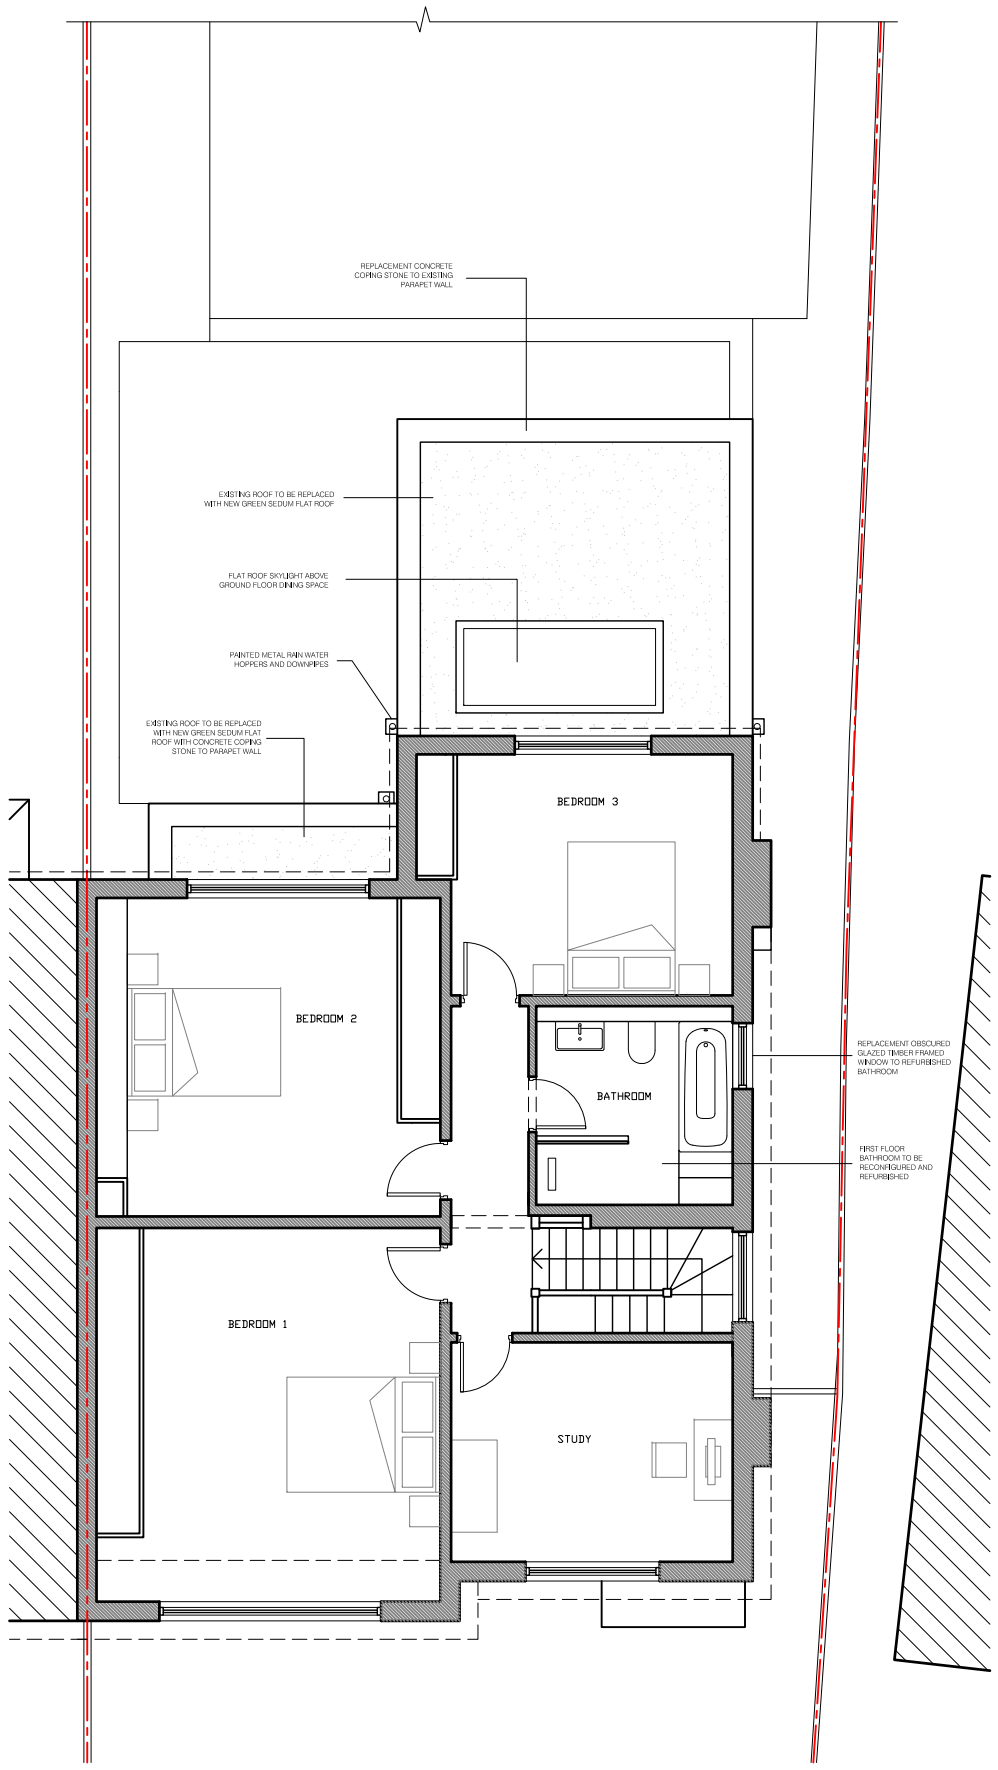

2 PL-201 **PROPOSED 1ST FLOOR PLAN**
1:100

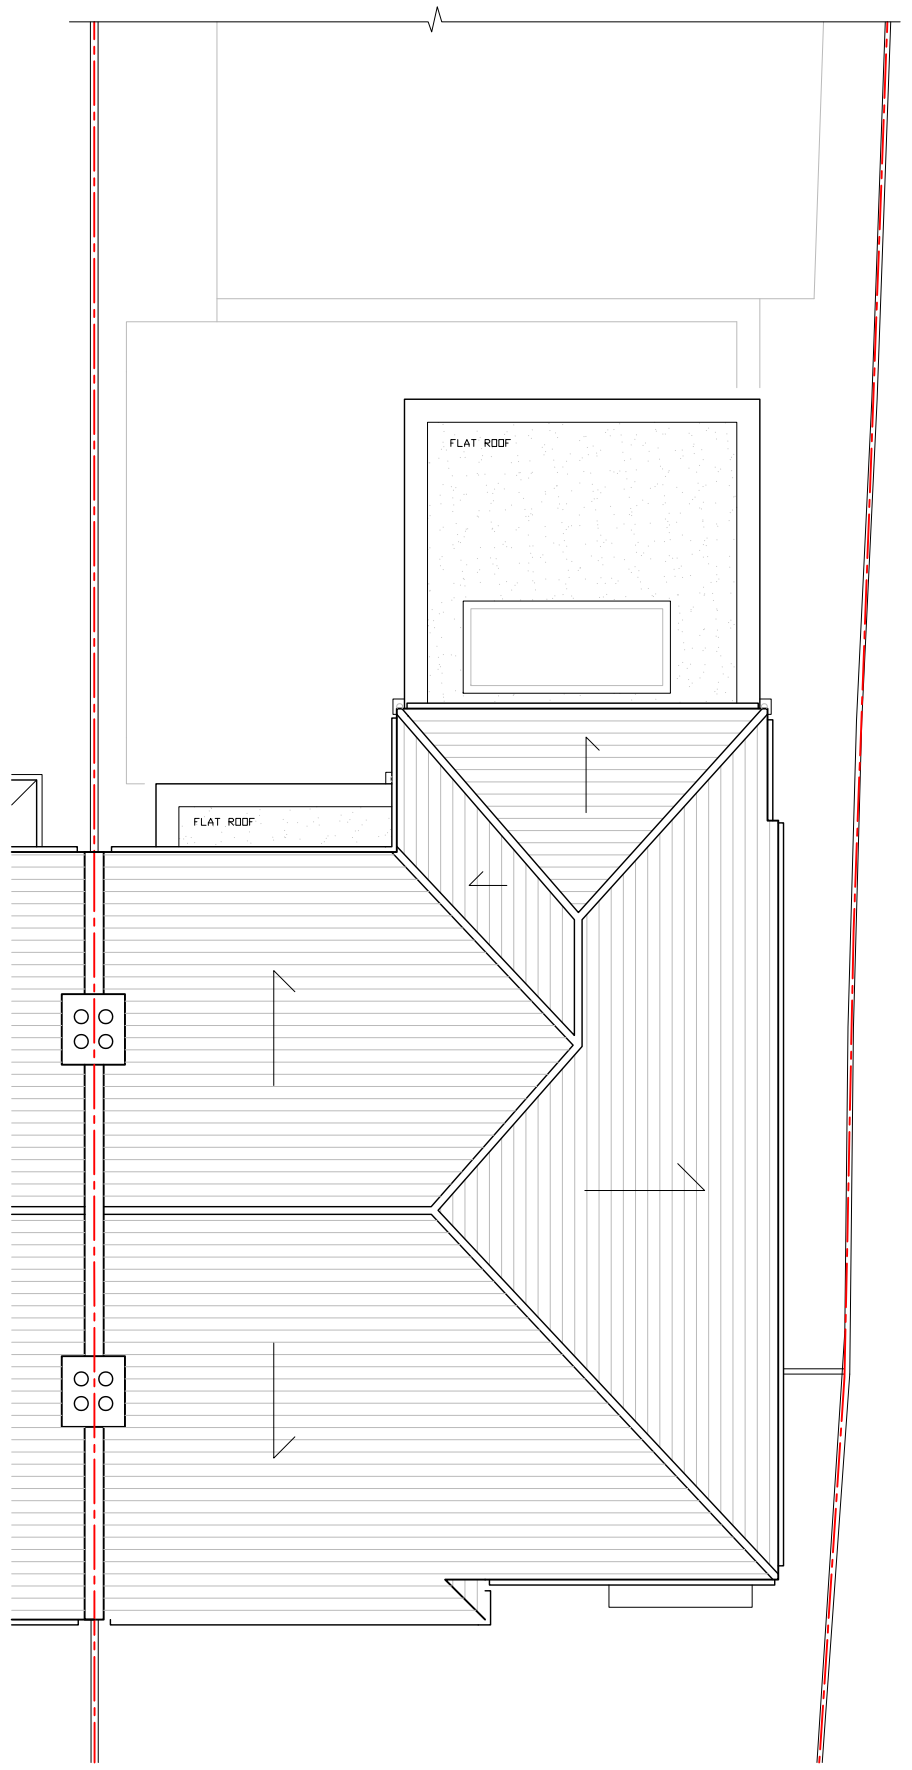

3 PL-201 **PROPOSED ROOF PLAN**
1:100

THIS DRAWING IS PREPARED SOLELY FOR DESIGN AND PLANNING SUBMISSION PURPOSES. IT IS NOT INTENDED OR SUITABLE FOR EITHER BUILDING REGULATIONS OR CONSTRUCTION PURPOSES AND SHOULD NOT BE USED FOR SUCH.

KEY PLAN

NOTES

NOTE: FRONT ELEVATION IS TO REMAIN UNCHANGED

0 0.5m 1m 2m 5m

REV	DATE	DESCRIPTION	DRN	CHK
P01	16.01.23	ISSUED FOR INFORMATION		

DRAWING TITLE
PROPOSED GROUND AND FIRST FLOOR PLAN
PROPOSED ROOF PLAN

gba GEORGE BEEDLE ARCHITECTS

SCALE 1:100 AS SHEET

STATUS
PRELIMINARY

DRAWING NO. 1103-PL-201

REV P01

CLIENT
CHRIS WATLING & HANNAH KLUMAN

PROJECT
74 VALLANCE ROAD, MUSWELL HILL, LONDON, N22 7UG