
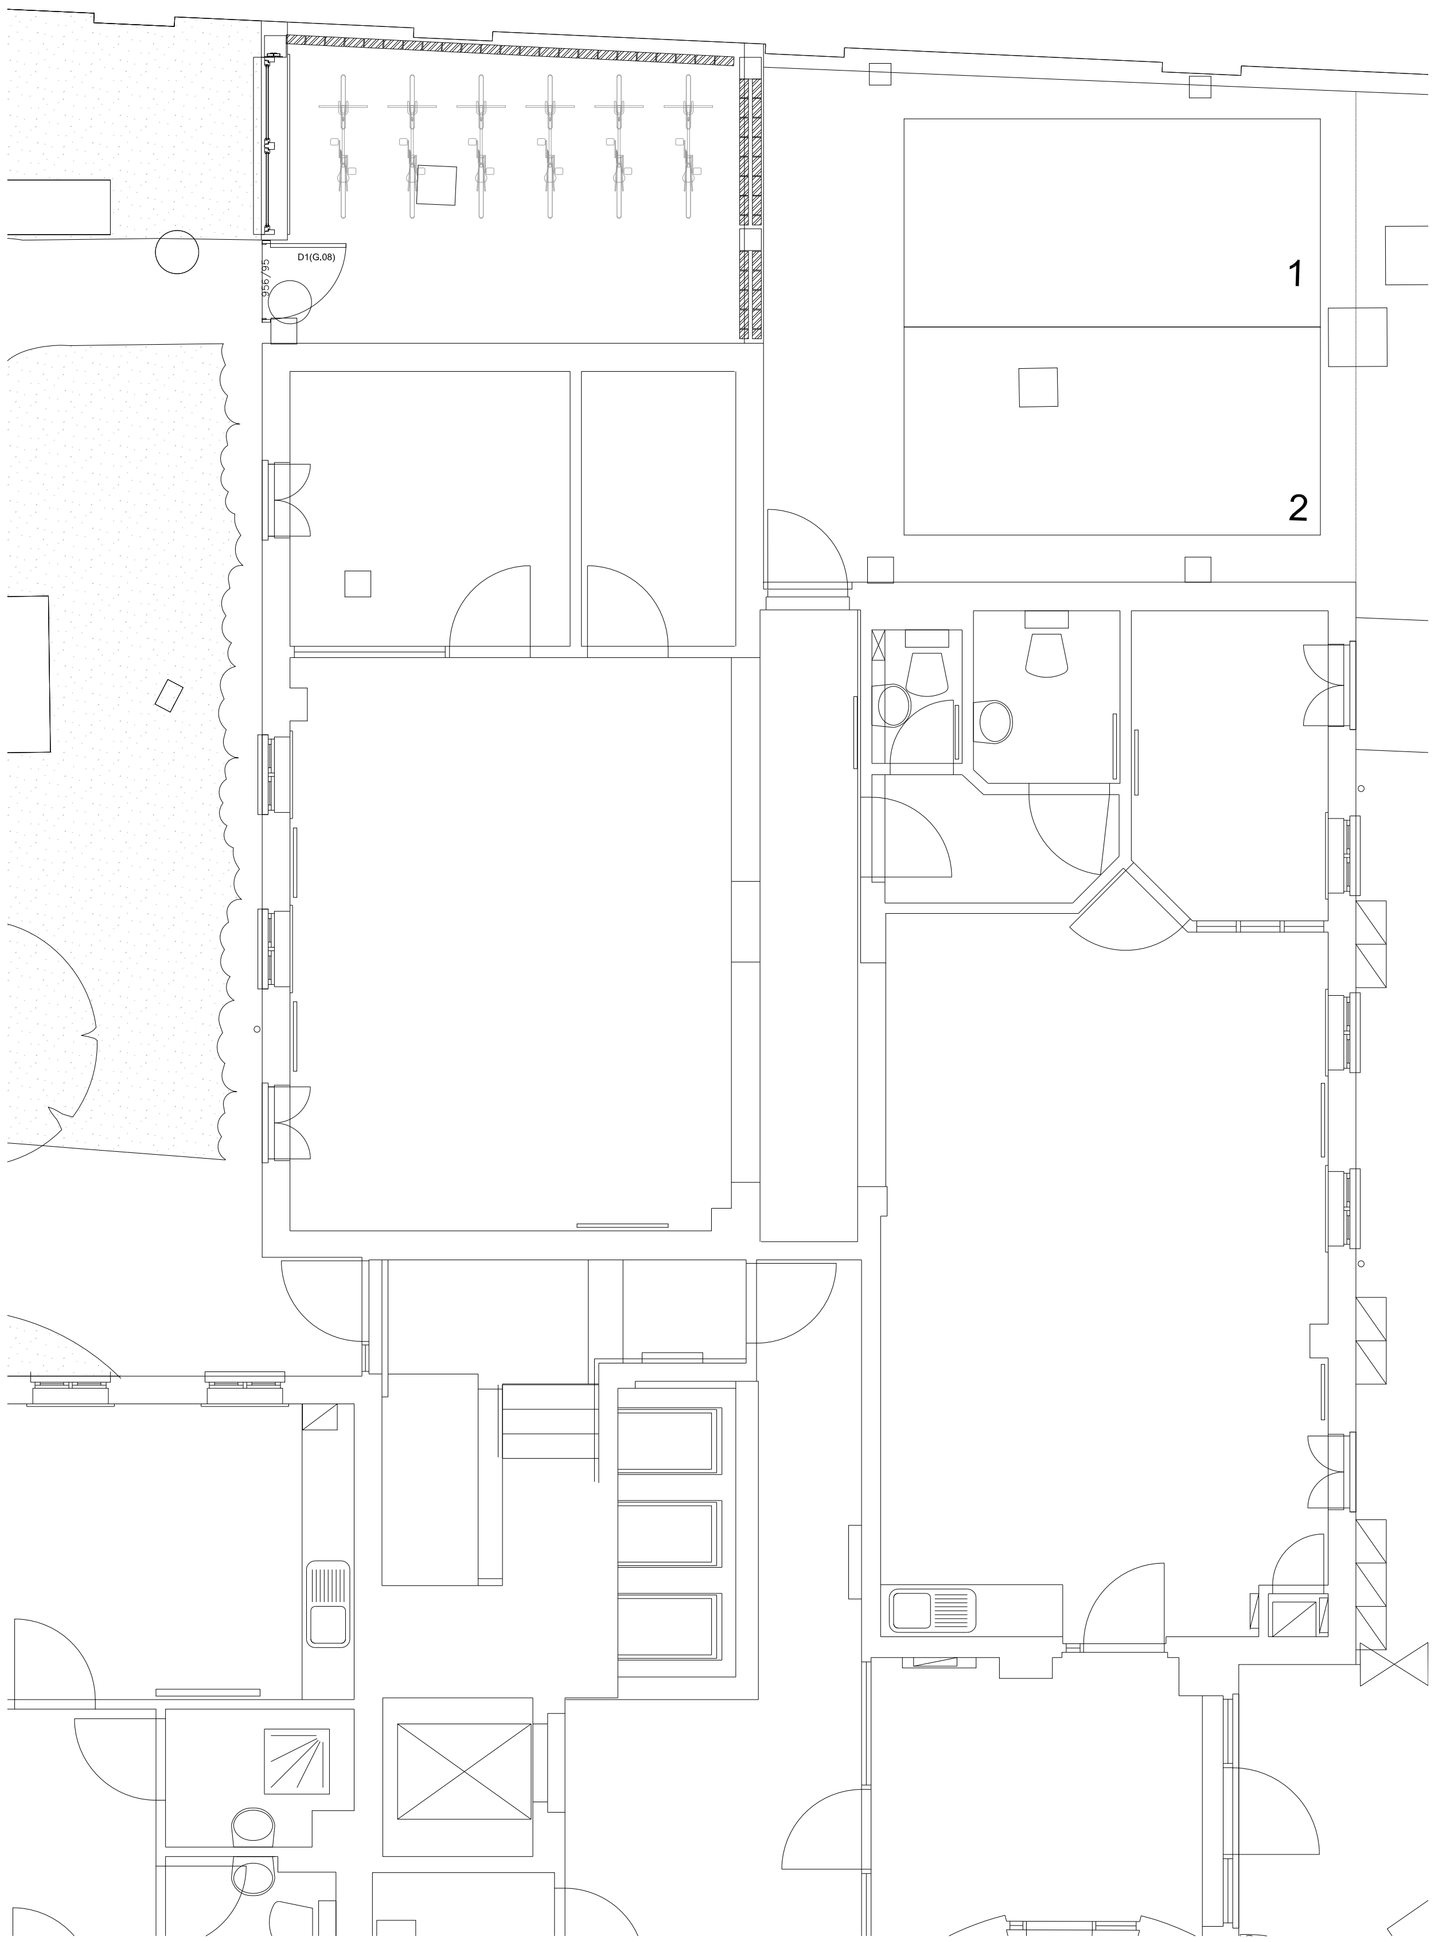


01 Palm Tree Court - Existing Plan
1:100

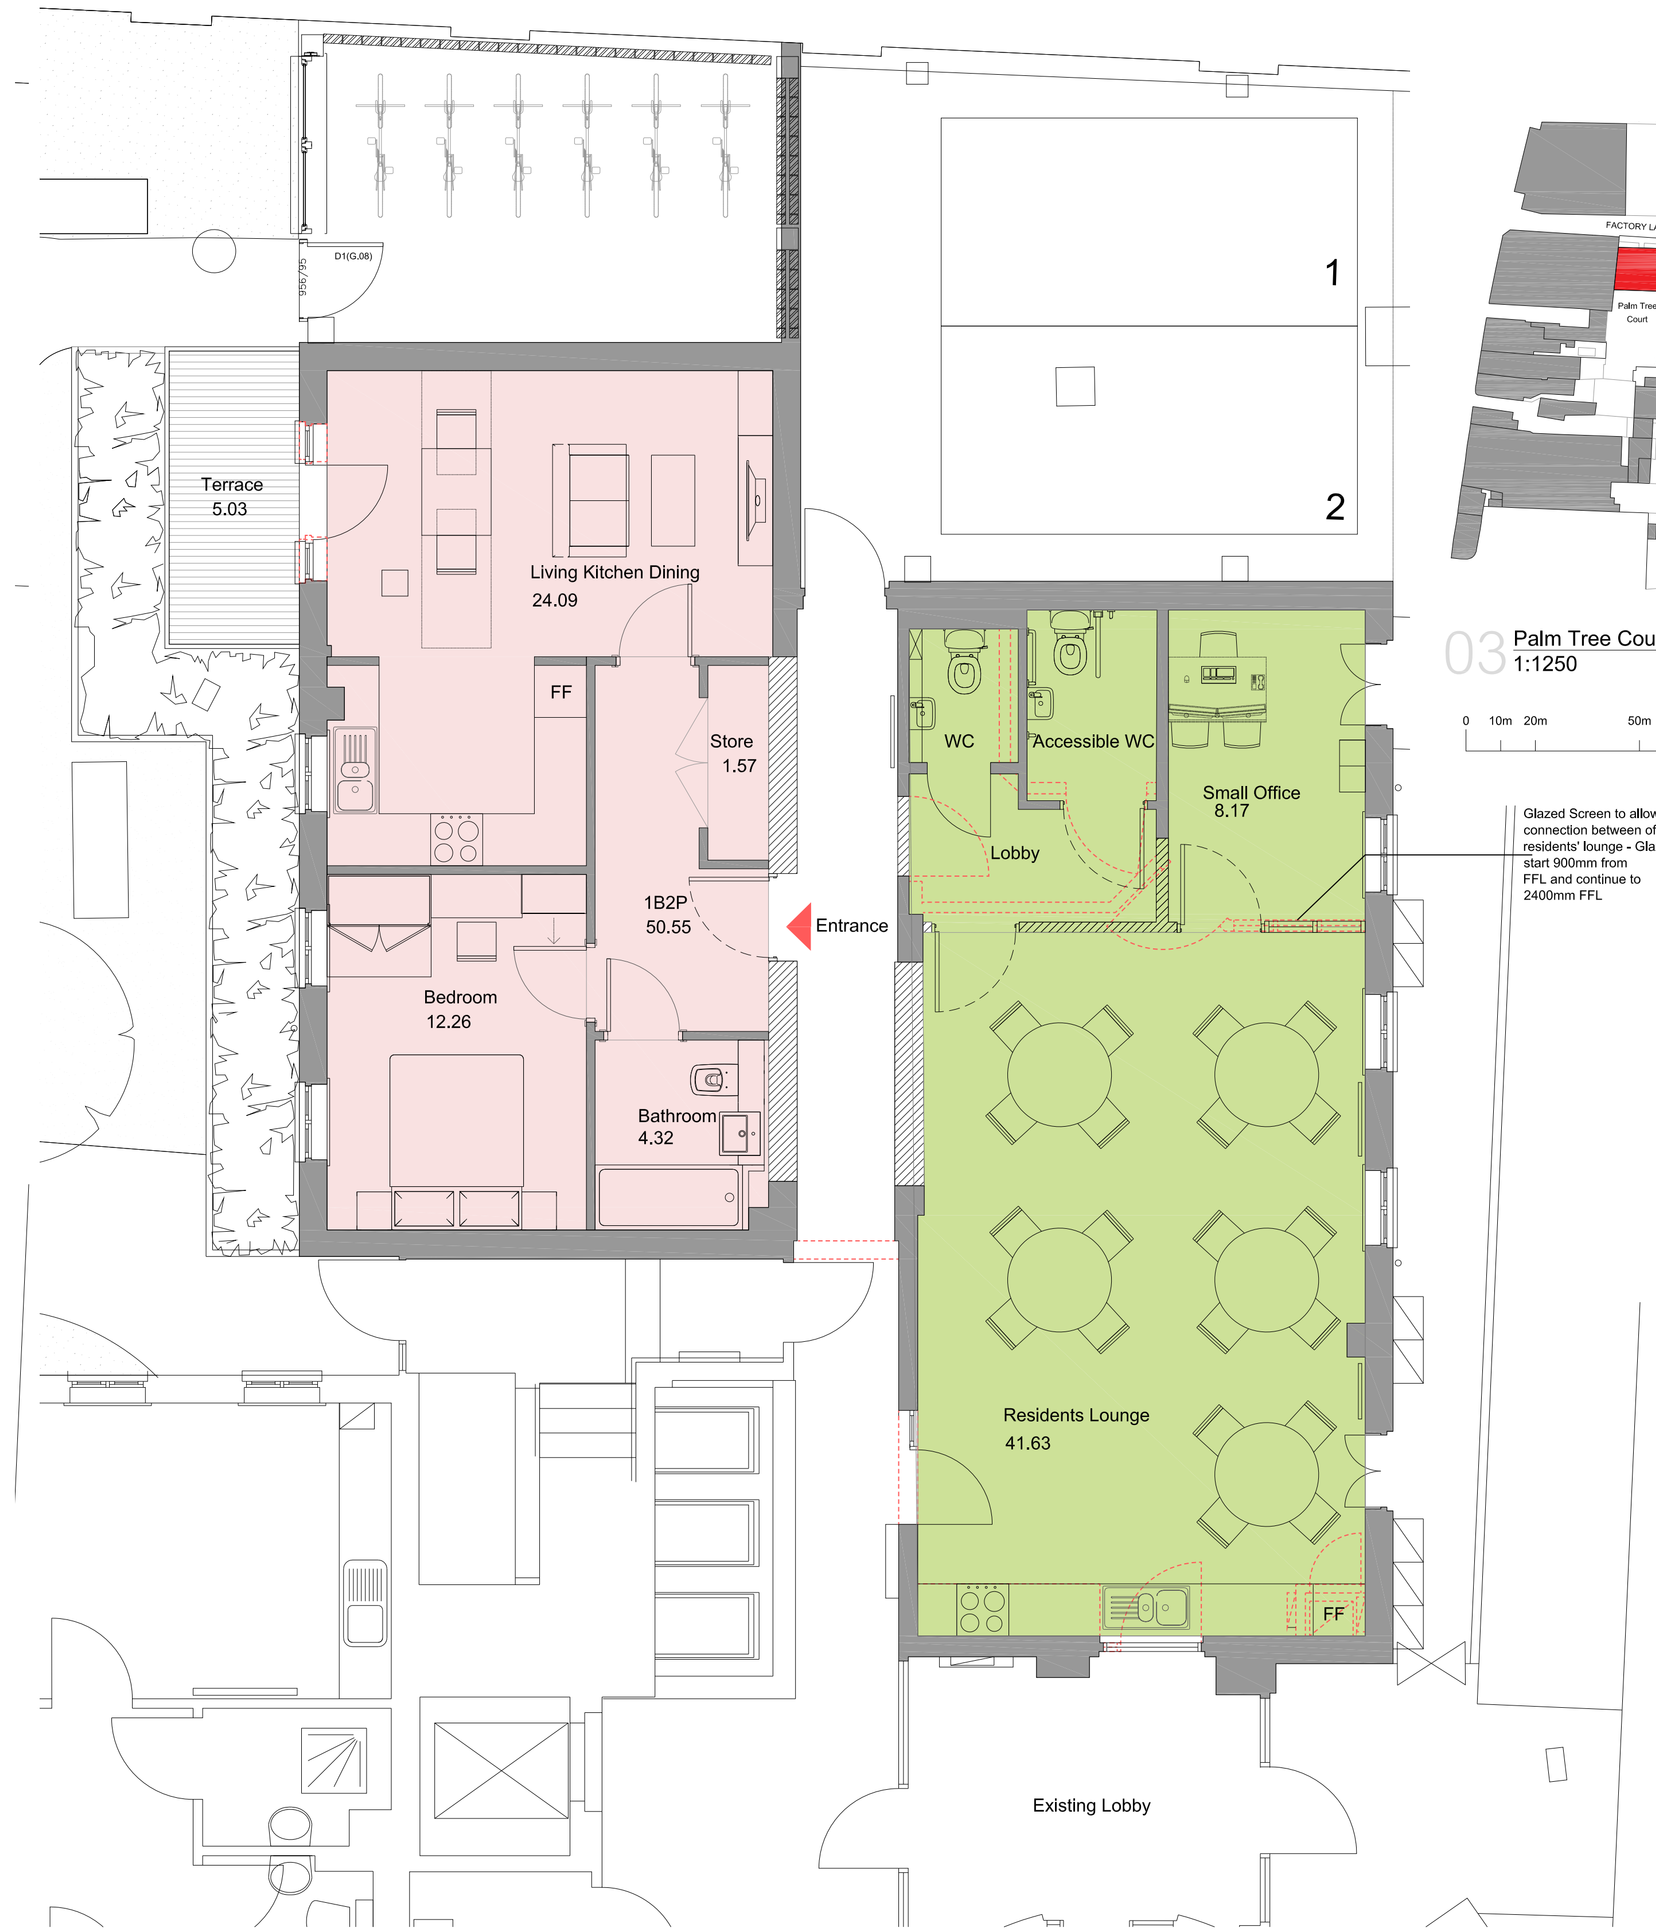

02 Palm Tree Court - Proposed Plan
1:100

03 Palm Tree Court - Key Plan
1:1250

0 10m 20m 50m 100m

key

- site boundary
- existing construction
- existing construction to be removed
- proposed construction
- 1 Bedroom Accommodation
- Resident's Lounge

N

drawing title: PALM TREE COURT
Existing & Proposed Floor Plans

PLANNING

Issued for

revision date revised by

Palm Tree Court
Factory Lane, Tottenham, N17 9FL

hunters project number:	drawing number:	drawn by	checked by	scale:
M10079-HUN-PTC--GF-DR-A-APL-05-0002		JS	MB	1:100 @ A1

All drawings are to be printed in colour.

Use figured dimensions only. All levels and dimensions to be checked on site. This drawing is to be read in conjunction with all other relevant drawings and specifications.Hunters is a trading name of Hunter & Partners Limited. © Hunter & Partners Limited. All rights reserved.

model ref:

hunters
Space One Beaudon Road
London W6 0EA
T 020 8237 8200
mail@hunters.co.uk
www.hunters.co.uk