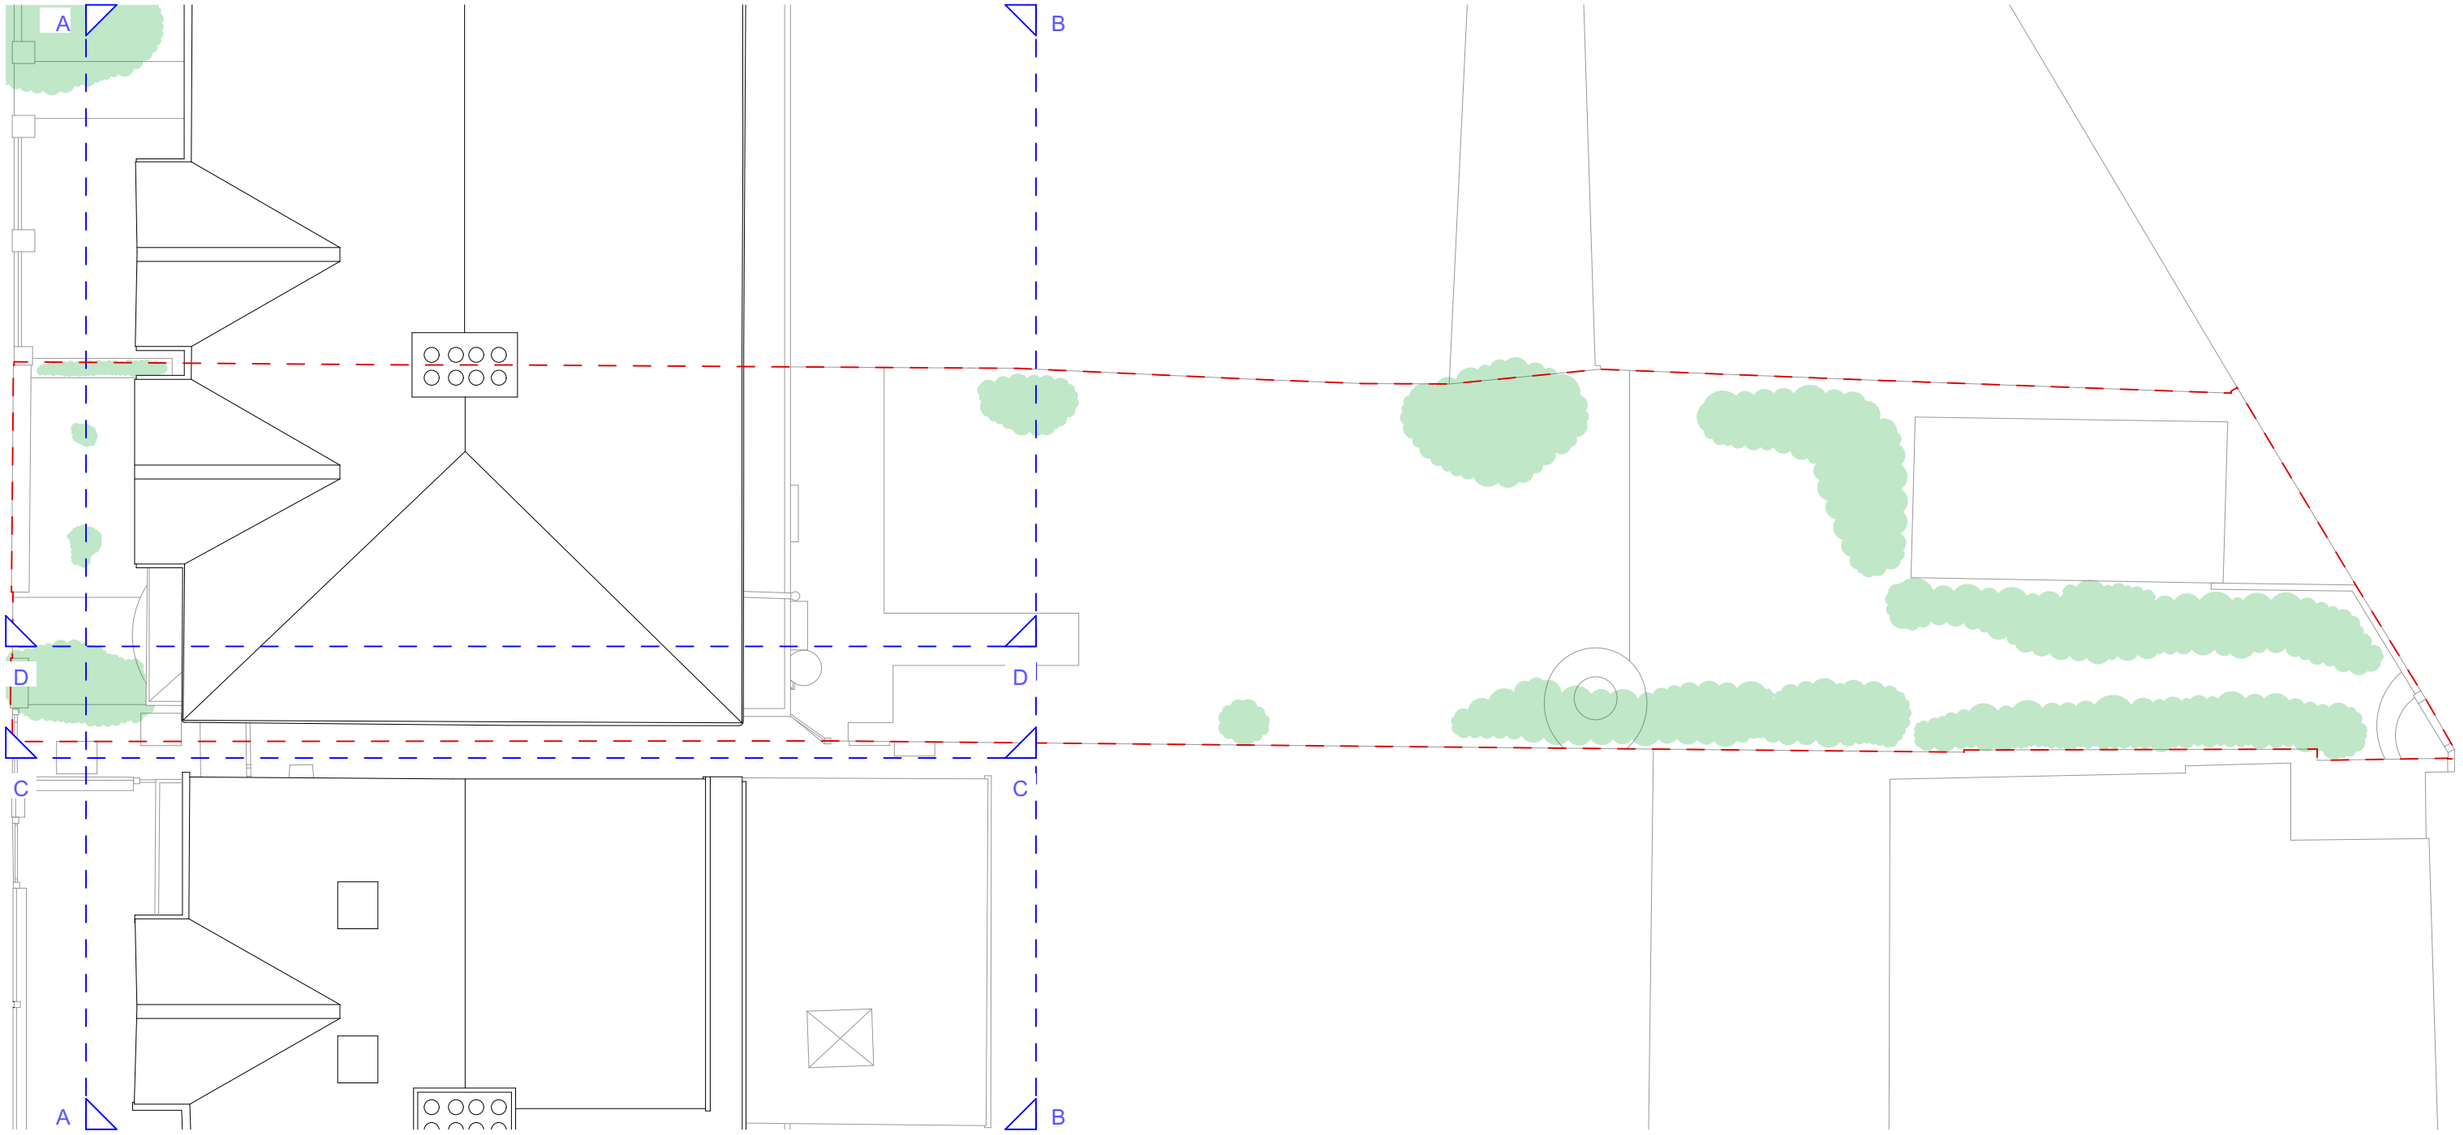


CRAWFORD PARTNERSHIP

Architecture &
Interior Design

a. 1a Muswell Hill
London, N10 3TH

t. 0208 444 2070

w. crawfordpartnership.co.uk

Site Plan


02

PROJECT NAME:	62 Perth Road, N22 5QY	CLIENT:	Mr. Jetnor Arifaj
PROJECT ID:	2022-382	STATUS:	Planning
DRAWN: SW	CHECKED: AC	DATE:	10 February 2023

N

1:100 @ A3

0.0m 1.0 2.0 3.0 4.0 5.0

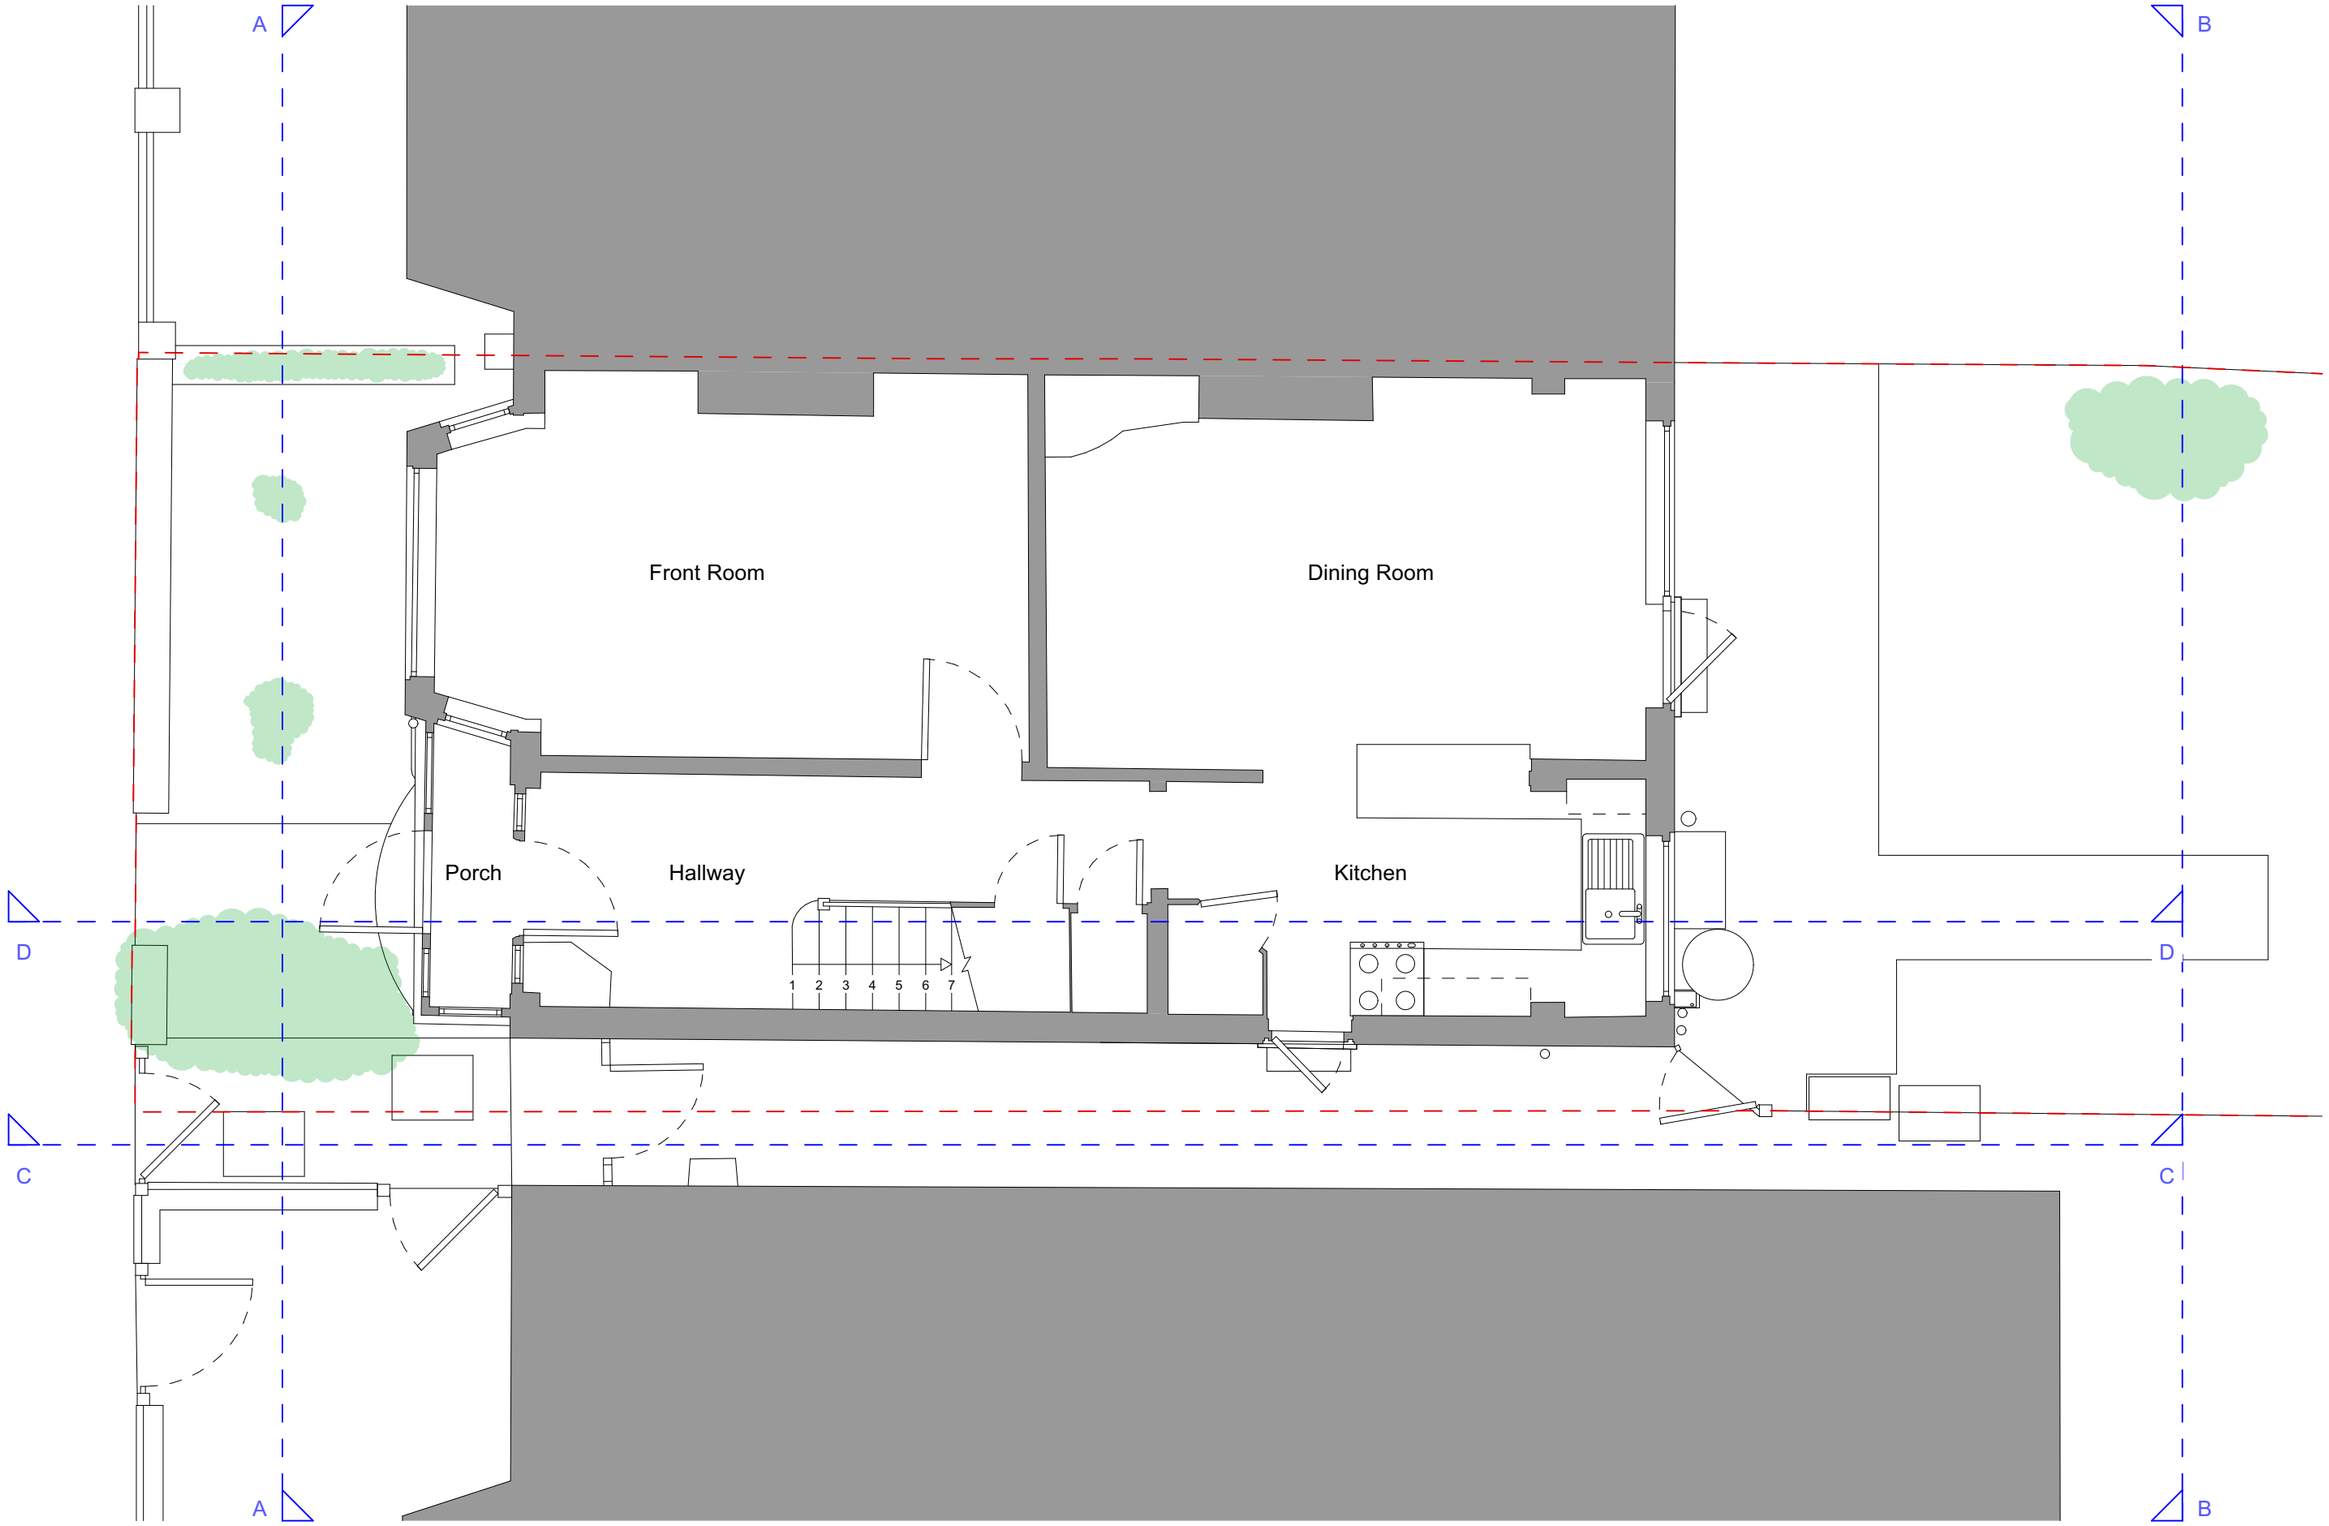


CRAWFORD PARTNERSHIP	Existing Ground Floor Plan		03
Architecture & Interior Design a. 1a Muswell Hill London, N10 3TH t. 0208 444 2070 w. crawfordpartnership.co.uk	PROJECT NAME: 62 Perth Road, N22 5QY	CLIENT: Mr. Jetnor Arifaj	
	PROJECT ID: 2022-382	STATUS: Planning	
	DRAWN: SW CHECKED: AC	DATE: 10 February 2023	

N

1:50 @ A3

0.0m 0.5 1.0 1.5 2.0 2.5

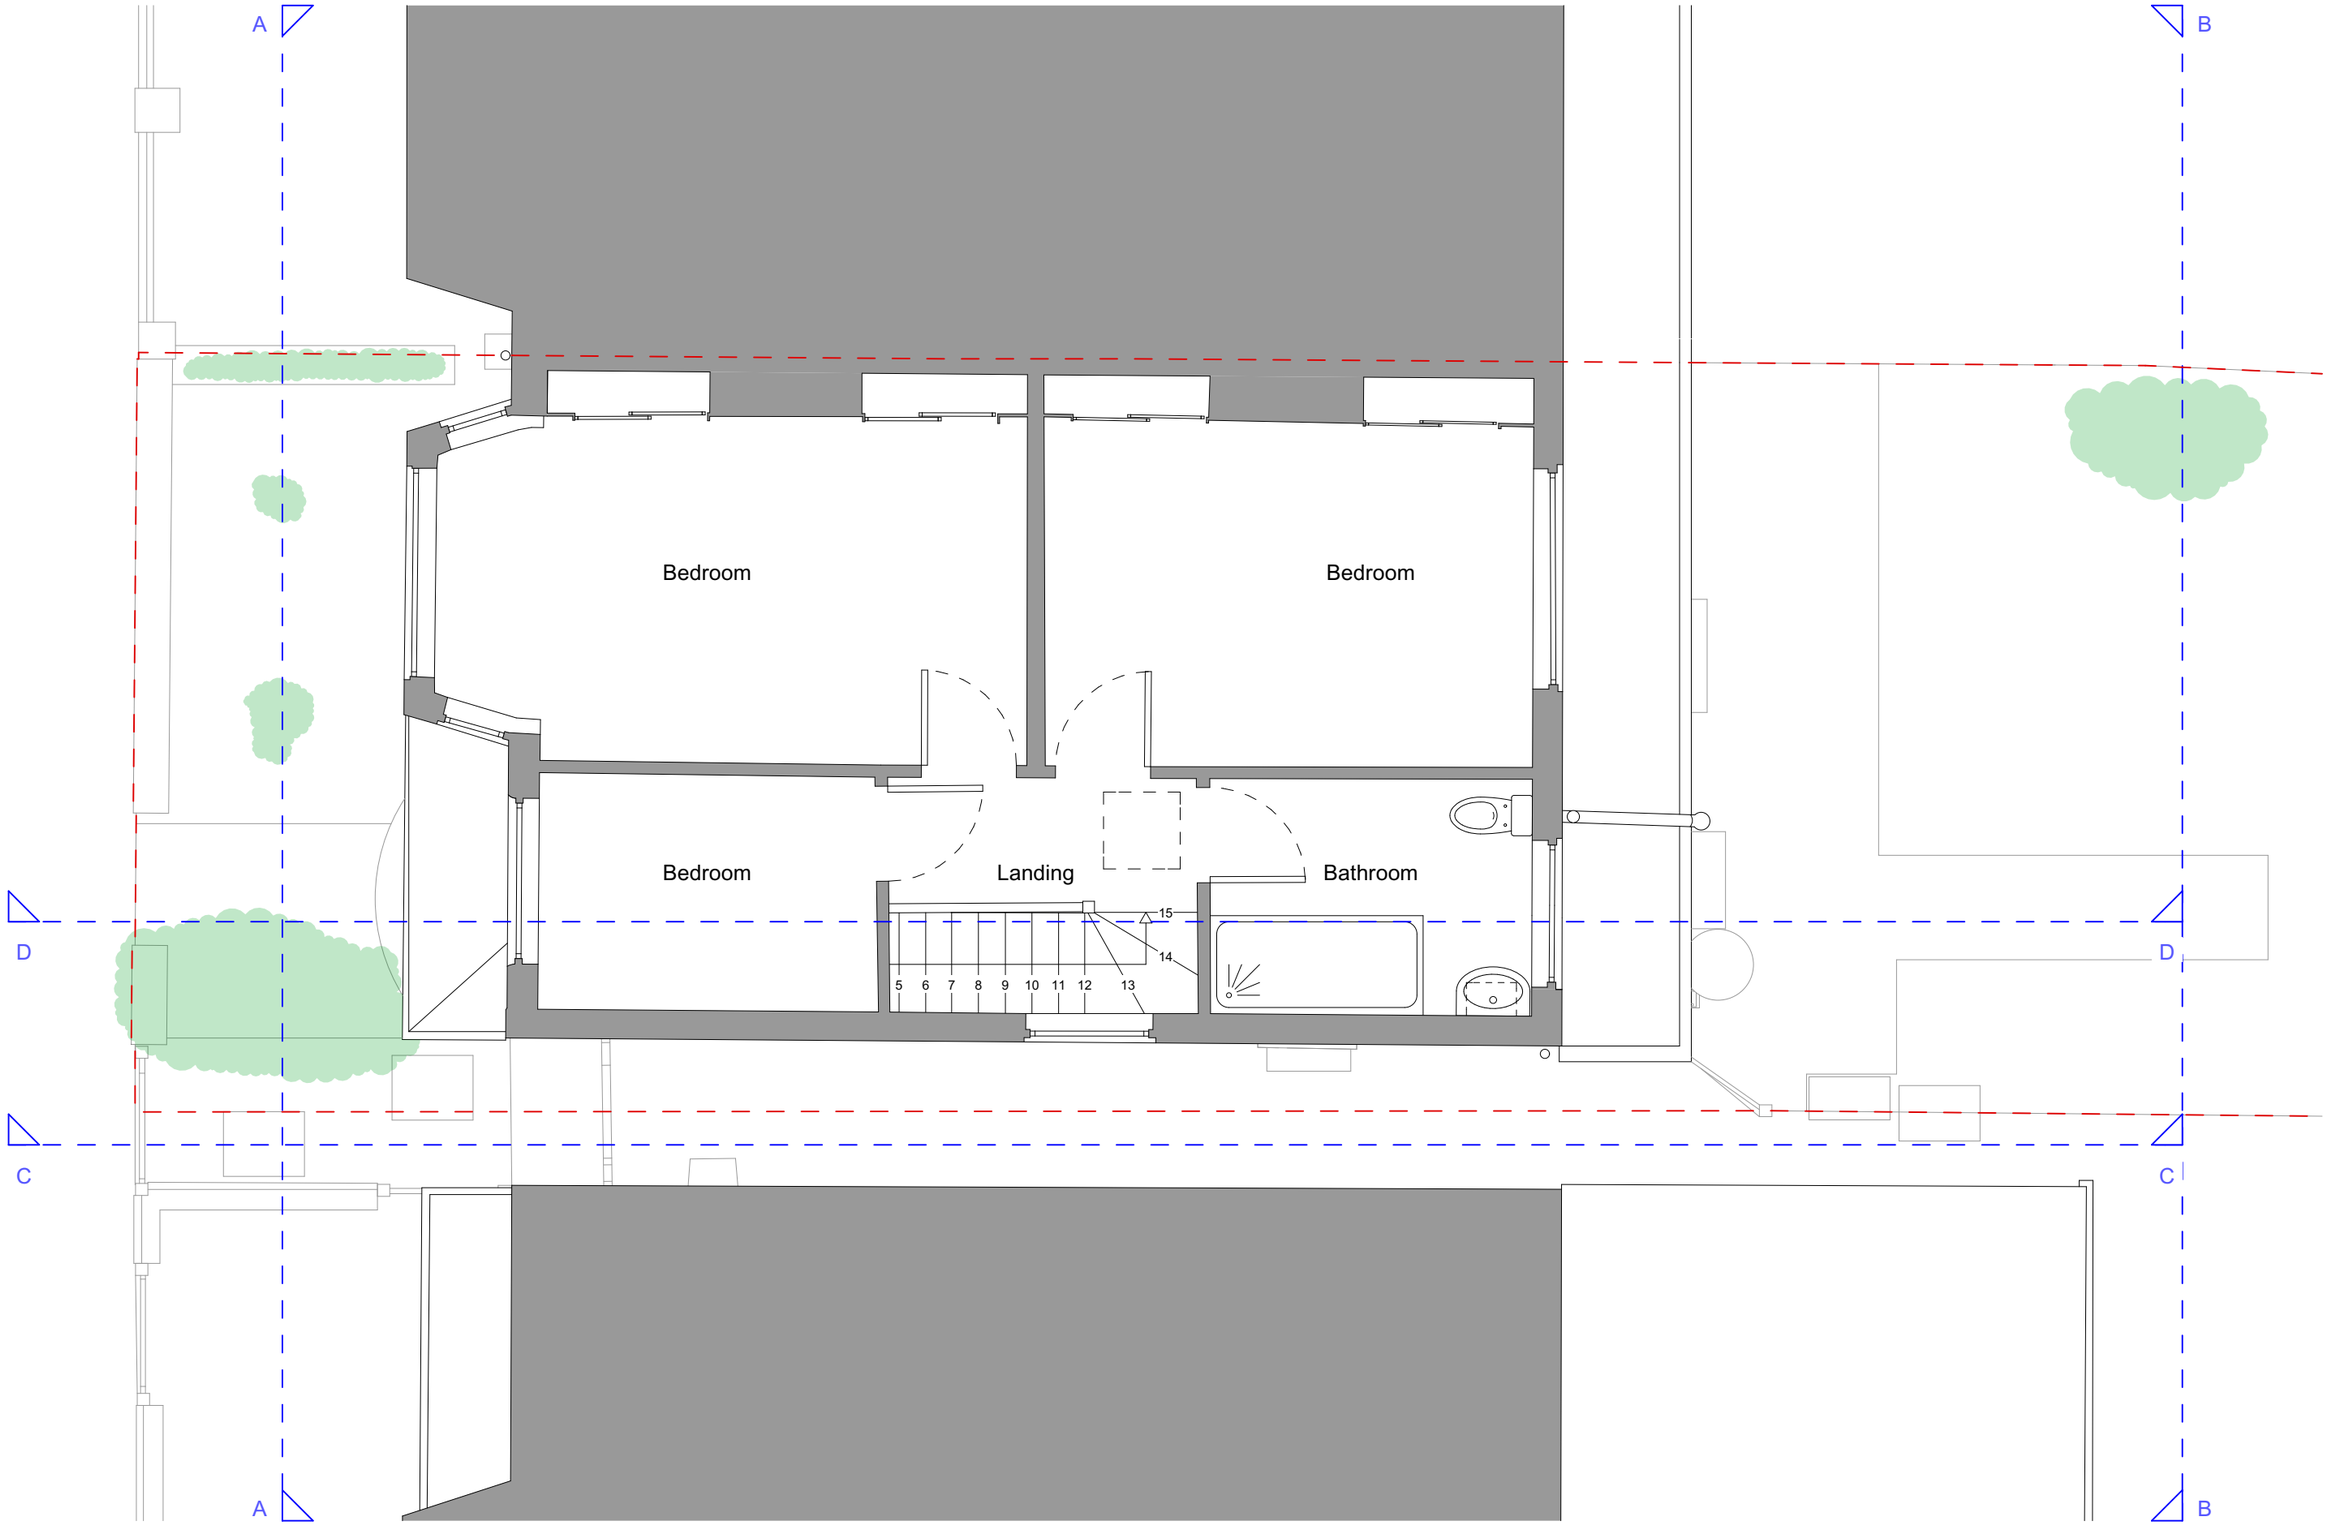

CRAWFORD PARTNERSHIP

Architecture &
Interior Design

a. 1a Muswell Hill
London, N10 3TH

t. 0208 444 2070

w. crawfordpartnership.co.uk

Existing First Floor Plan

04

PROJECT NAME:	62 Perth Road, N22 5QY	CLIENT:	Mr. Jetnor Arifaj
PROJECT ID:	2022-382	STATUS:	Planning
DRAWN: SW	CHECKED: AC	DATE:	10 February 2023

N

1:50 @ A3

0.0m 0.5 1.0 1.5 2.0 2.5



CRAWFORD PARTNERSHIP

Architecture &
Interior Design

a. 1a Muswell Hill
London, N10 3TH

t. 0208 444 2070

w. crawfordpartnership.co.uk


Existing Rear Elevation B-B

05

PROJECT NAME:	62 Perth Road, N22 5QY	CLIENT:	Mr. Jetnor Arifaj
PROJECT ID:	2022-382	STATUS:	Planning
DRAWN: SW	CHECKED: AC	DATE:	10 February 2023

1:50 @ A3

0.0m 0.5 1.0 1.5 2.0 2.5

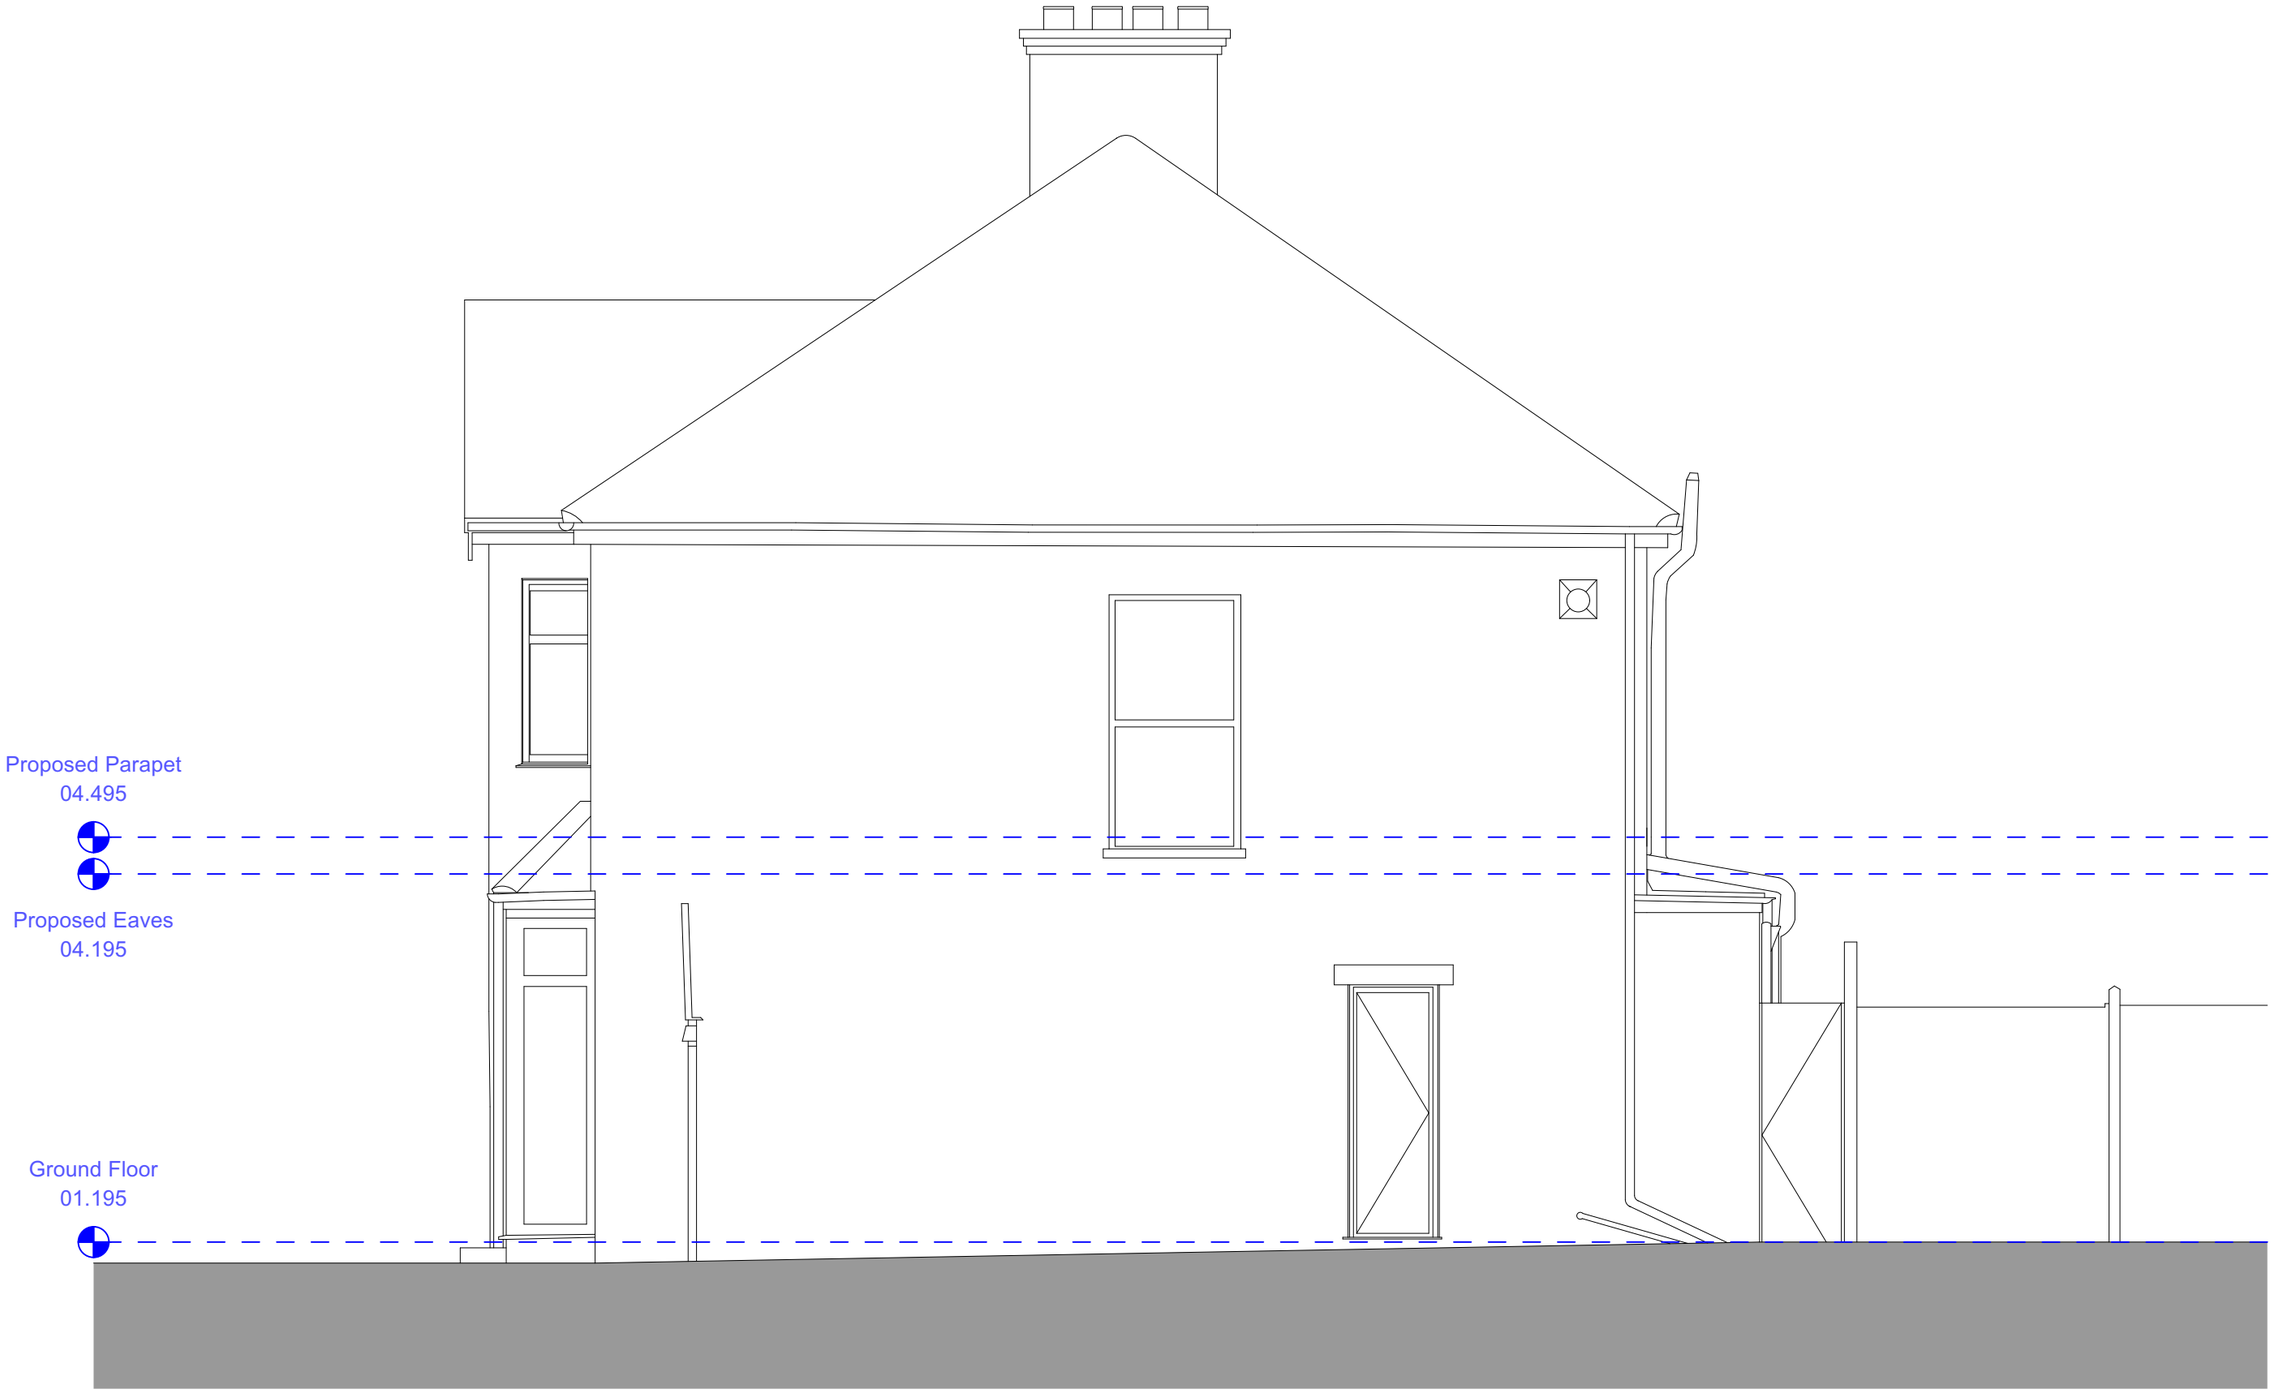

CRAWFORD PARTNERSHIP

Architecture &
Interior Design

a. 1a Muswell Hill
London, N10 3TH

t. 0208 444 2070

w. crawfordpartnership.co.uk


Existing Side Elevation C-C

06

PROJECT NAME:	62 Perth Road, N22 5QY	CLIENT:	Mr. Jetnor Arifaj
PROJECT ID:	2022-382	STATUS:	Planning
DRAWN: SW	CHECKED: AC	DATE:	10 February 2023

1:50 @ A3

0.0m 0.5 1.0 1.5 2.0 2.5

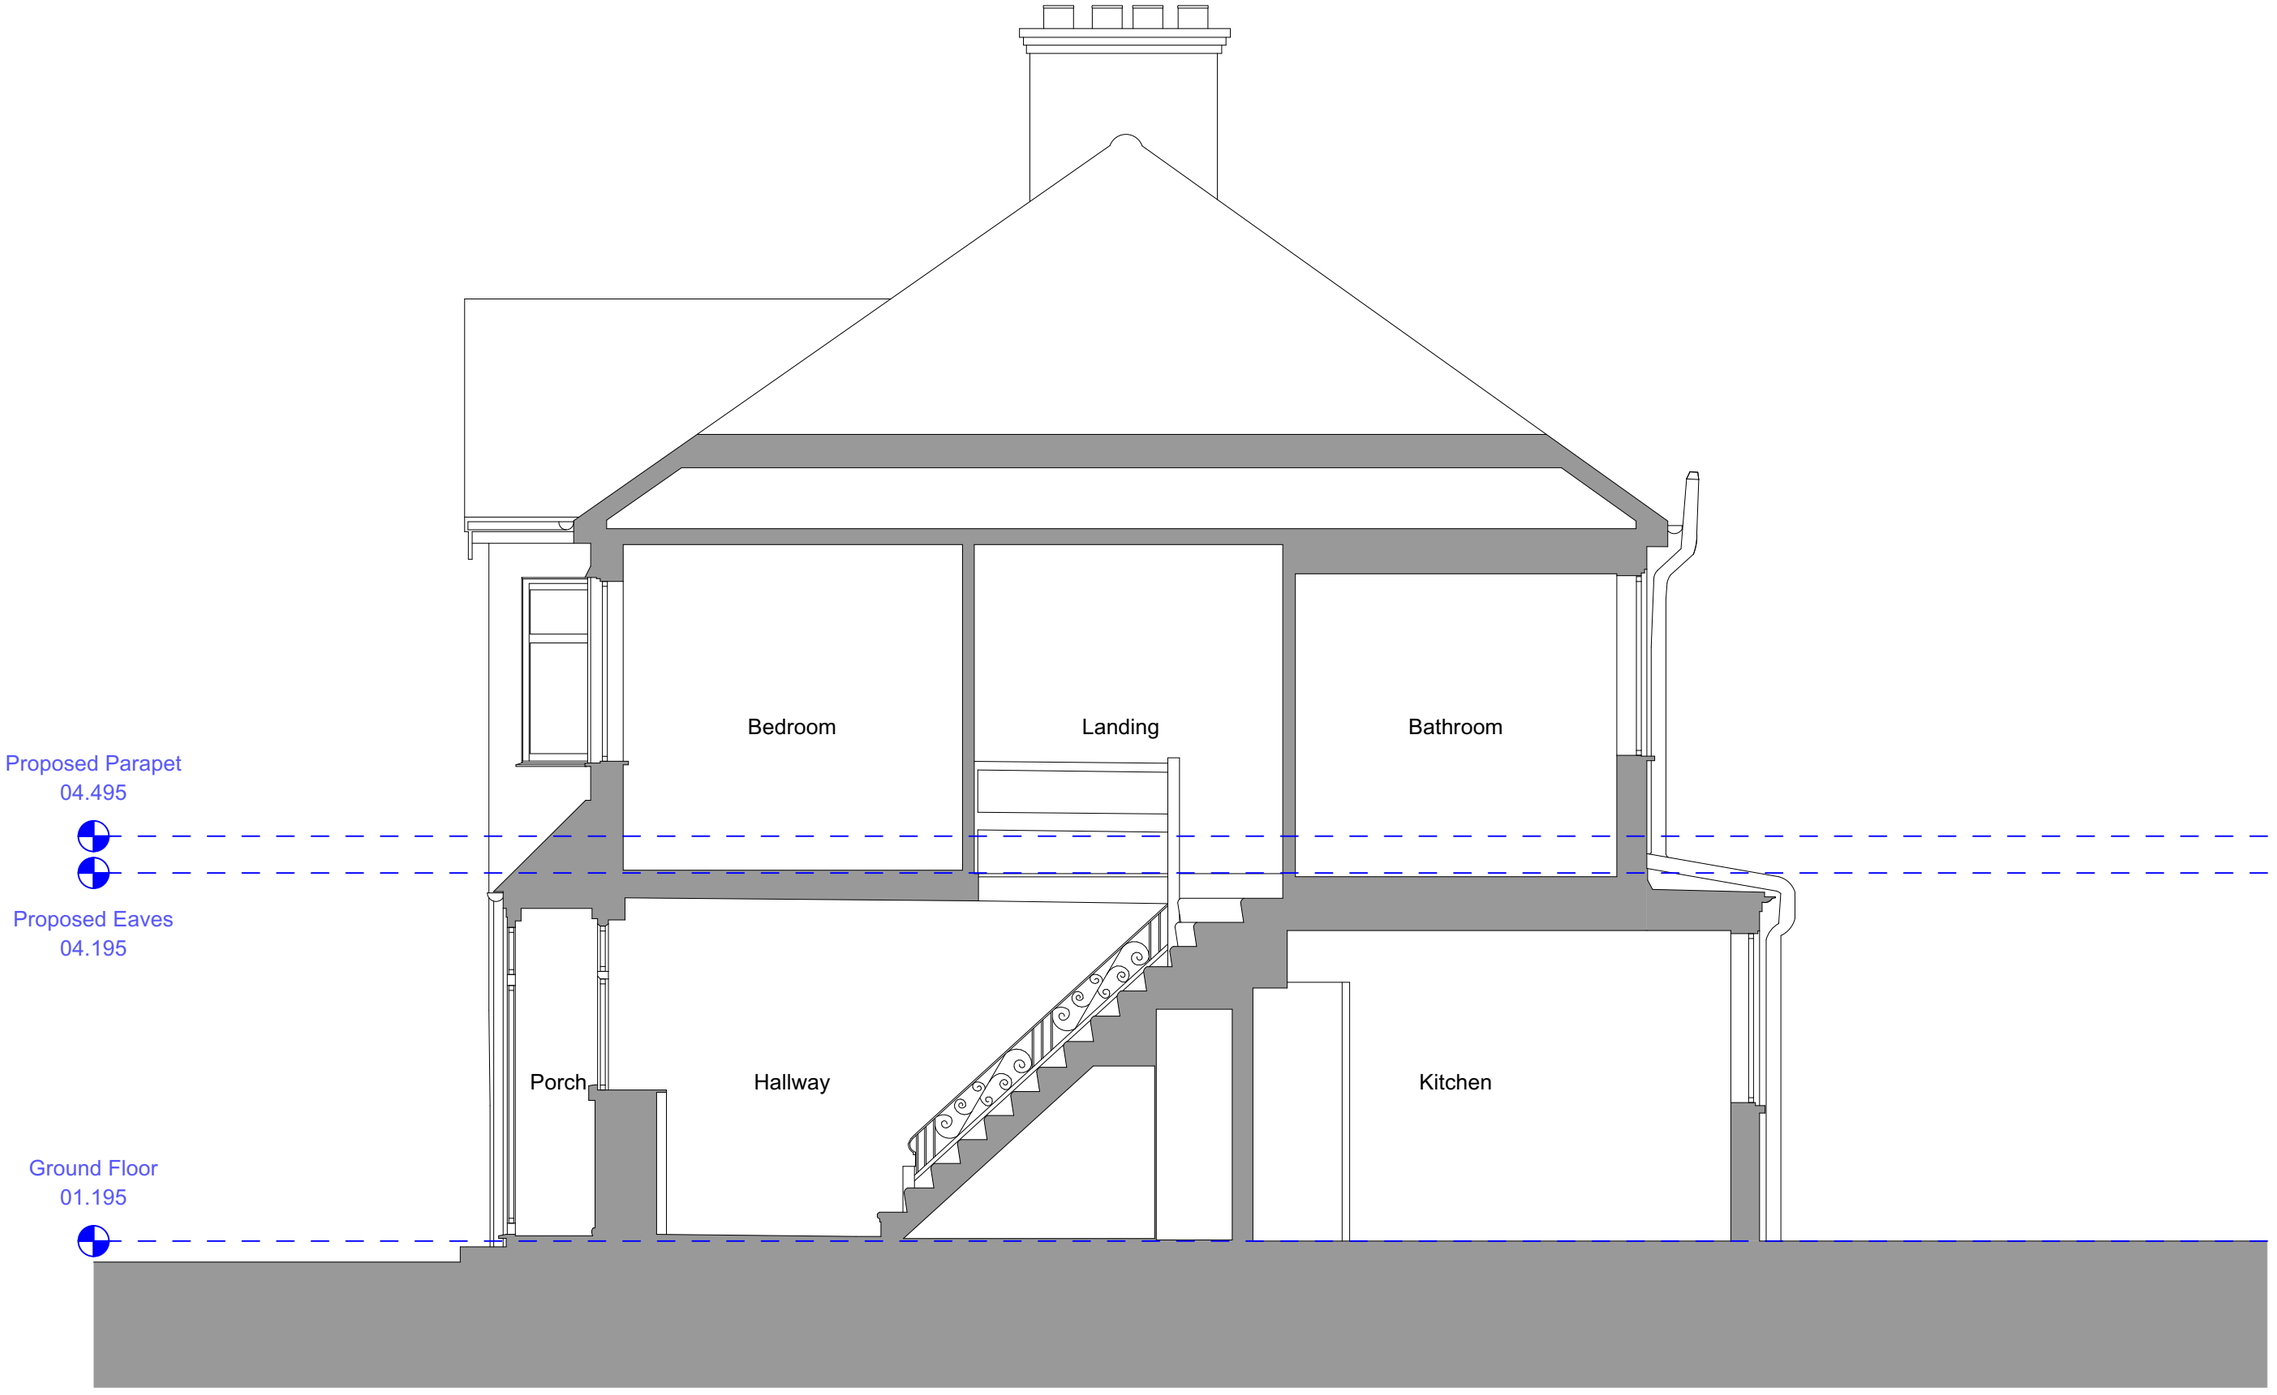

CRAWFORD PARTNERSHIP

Architecture &
Interior Design

a. 1a Muswell Hill
London, N10 3TH

t. 0208 444 2070

w. crawfordpartnership.co.uk


Existing Front-to-Back Section D-D

07

PROJECT NAME:	62 Perth Road, N22 5QY	CLIENT:	Mr. Jetnor Arifaj
PROJECT ID:	2022-382	STATUS:	Planning
DRAWN: SW	CHECKED: AC	DATE:	10 February 2023

1:50 @ A3

0.0m 0.5 1.0 1.5 2.0 2.5

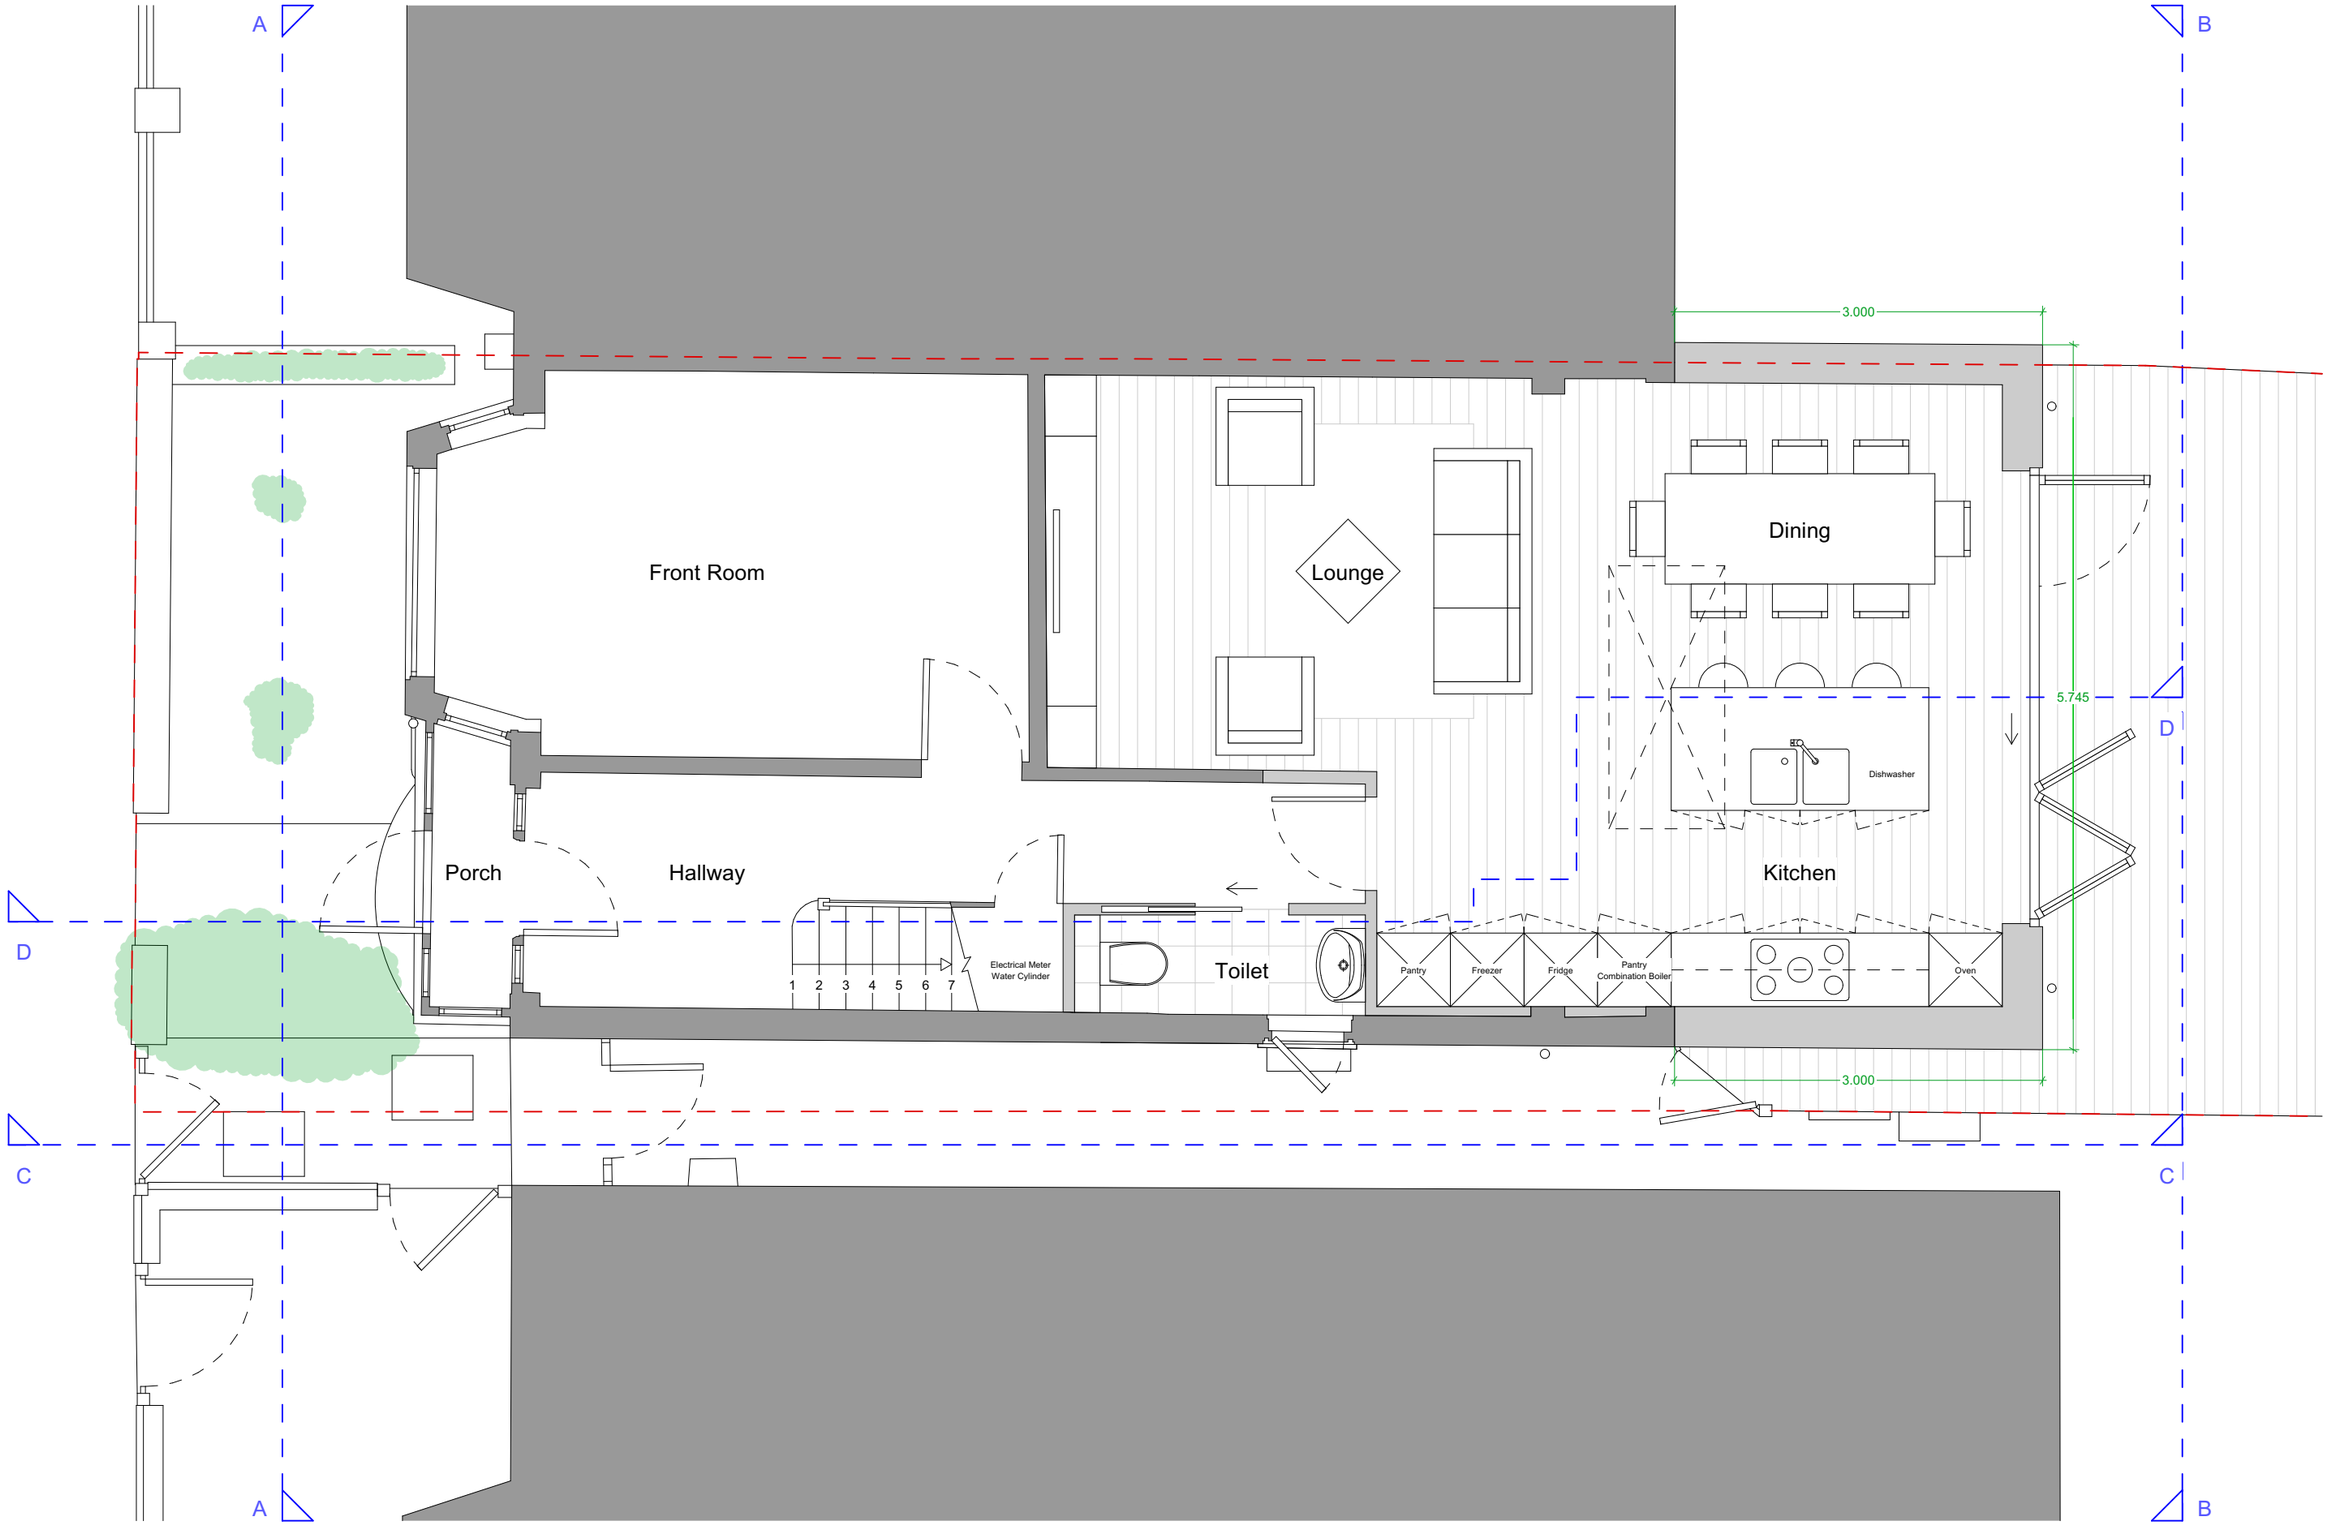

CRAWFORD PARTNERSHIP

Architecture & Interior Design

a. 1a Muswell Hill
London, N10 3TH

t. 0208 444 2070

w. crawfordpartnership.co.uk

Proposed Ground Floor Plan


11

PROJECT NAME:	62 Perth Road, N22 5QY	CLIENT:	Mr. Jetnor Arifaj
PROJECT ID:	2022-382	STATUS:	Planning
DRAWN: SW	CHECKED: AC	DATE:	10 February 2023

N

1:50 @ A3

0.0m 0.5 1.0 1.5 2.0 2.5

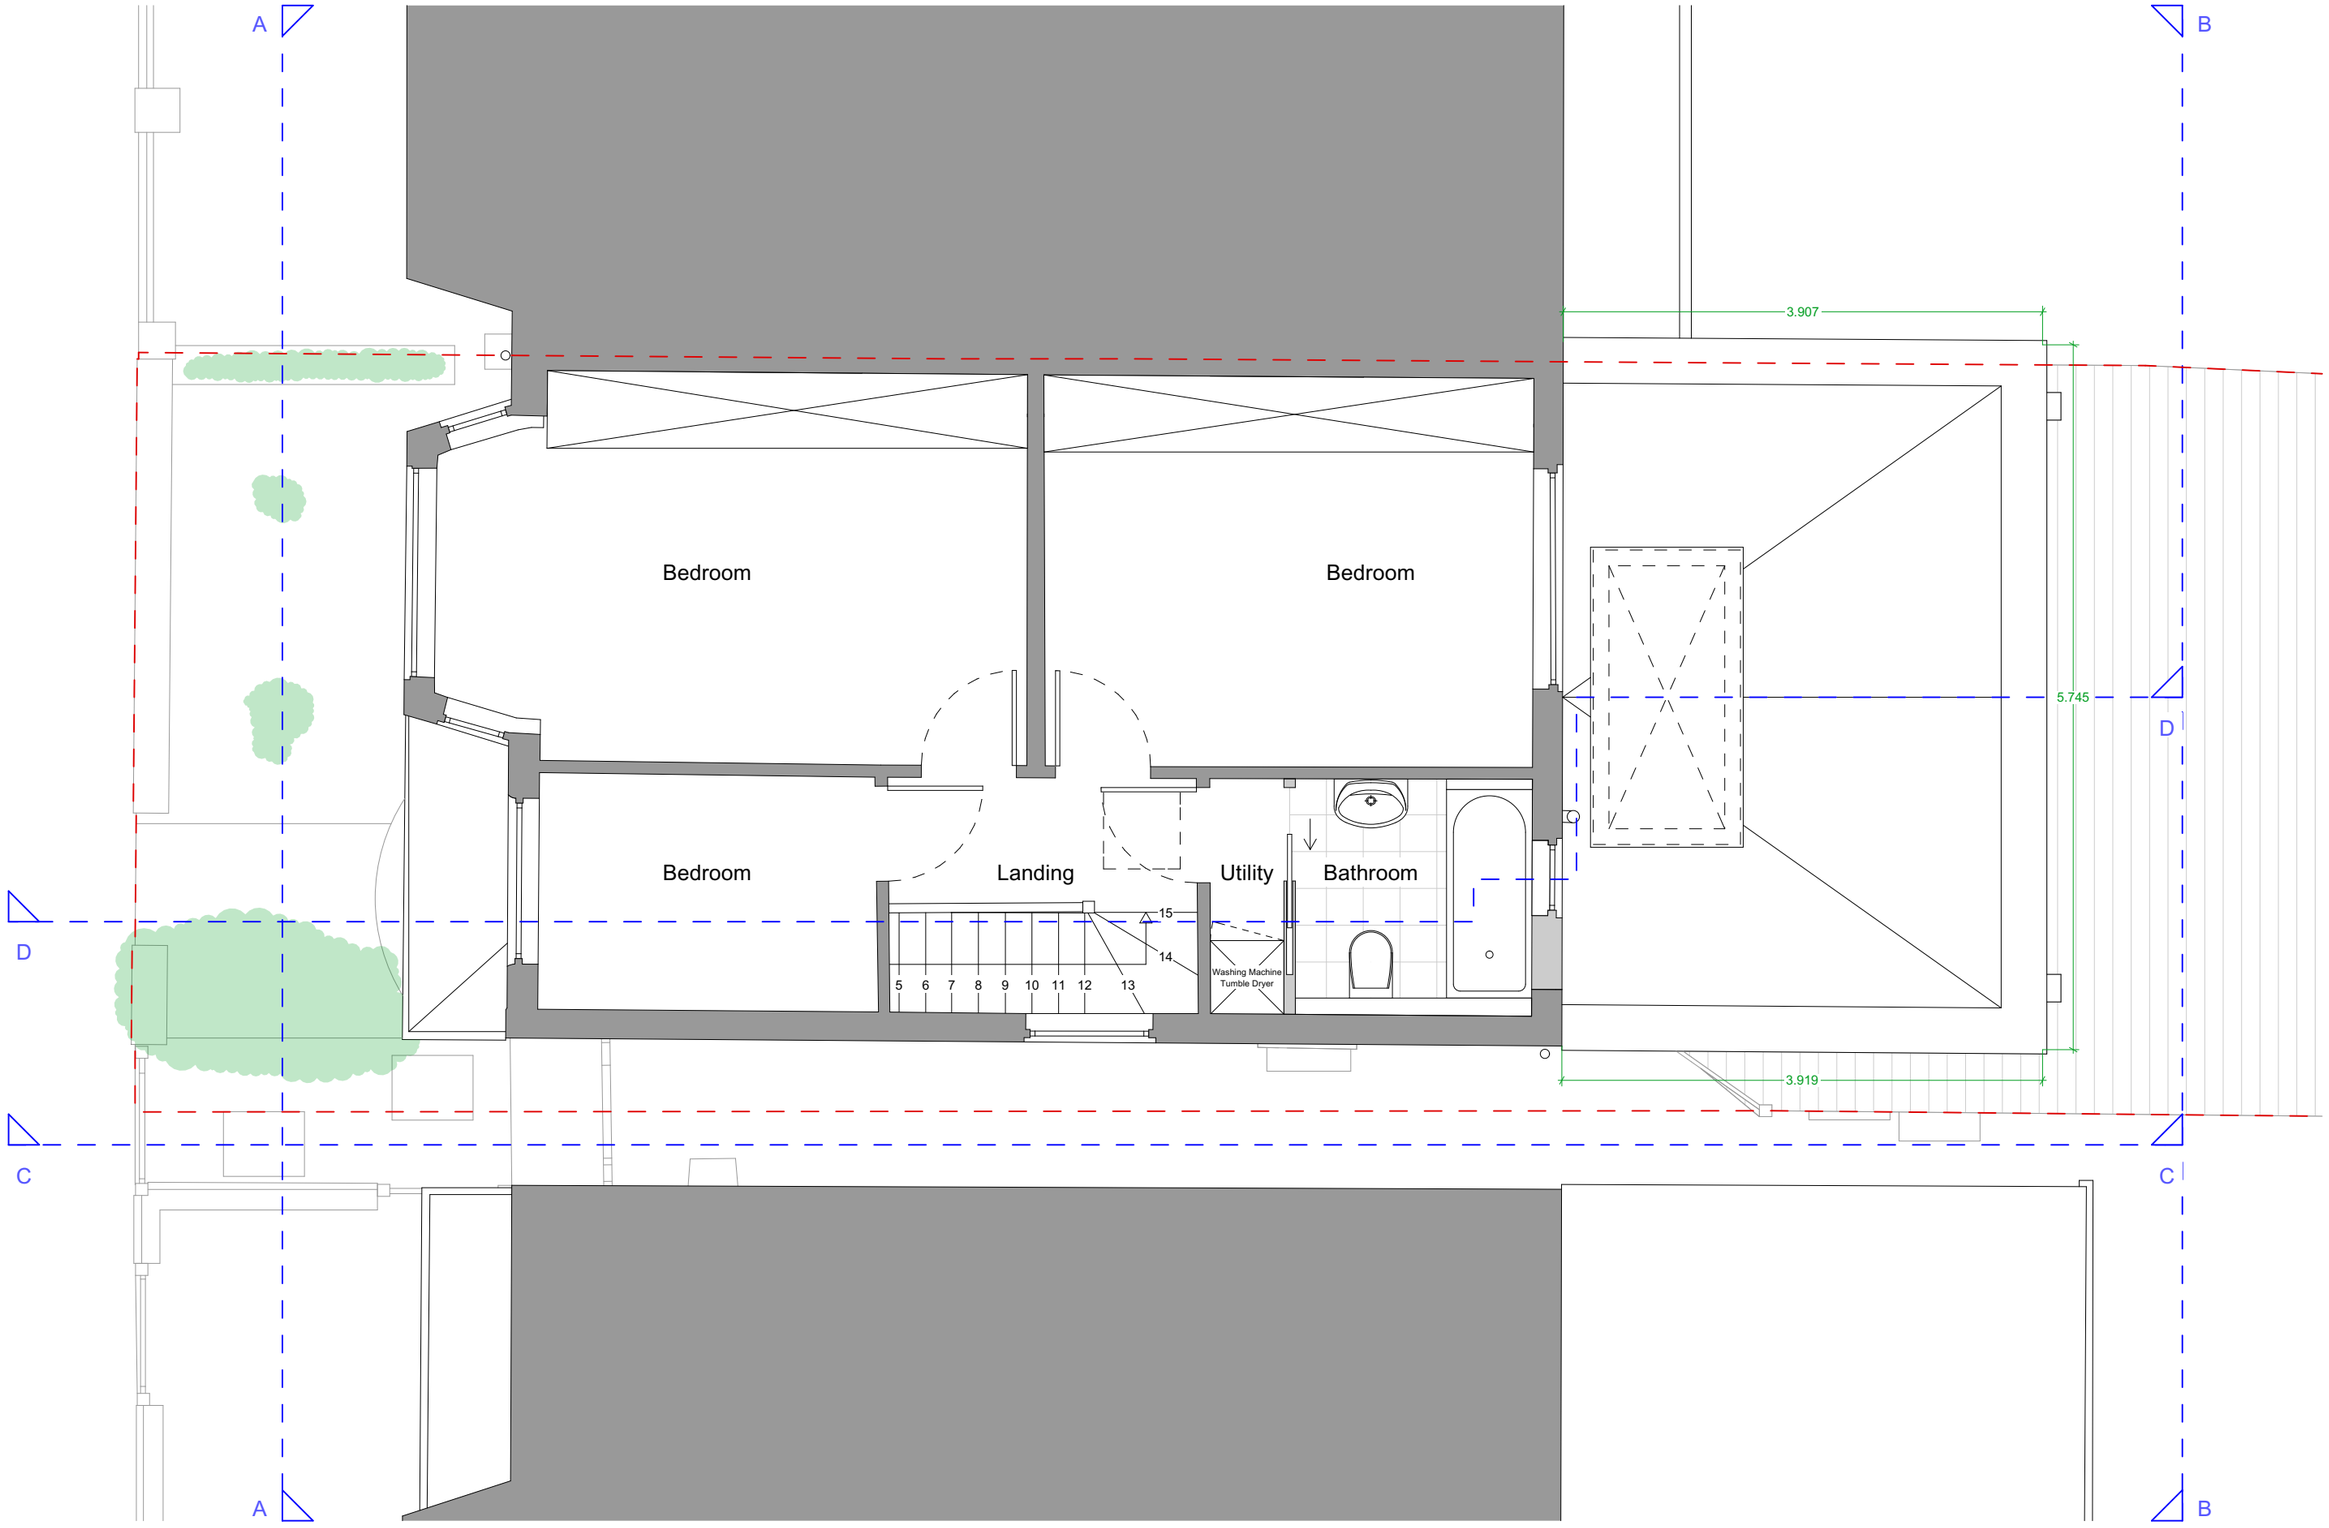

CRAWFORD PARTNERSHIP

Architecture &
Interior Design

a. 1a Muswell Hill
London, N10 3TH

t. 0208 444 2070

w. crawfordpartnership.co.uk

Proposed First Floor Plan

12

PROJECT NAME:	62 Perth Road, N22 5QY	CLIENT:	Mr. Jetnor Arifaj
PROJECT ID:	2022-382	STATUS:	Planning
DRAWN: SW	CHECKED: AC	DATE:	10 February 2023

N

1:50 @ A3

0.0m 0.5 1.0 1.5 2.0 2.5



CRAWFORD PARTNERSHIP

Architecture &
Interior Design

a. 1a Muswell Hill
London, N10 3TH

t. 0208 444 2070

w. crawfordpartnership.co.uk


Proposed Rear Elevation B-B

13

PROJECT NAME:	62 Perth Road, N22 5QY	CLIENT:	Mr. Jetnor Arifaj
PROJECT ID:	2022-382	STATUS:	Planning
DRAWN: SW	CHECKED: AC	DATE:	10 February 2023

1:50 @ A3

0.0m 0.5 1.0 1.5 2.0 2.5

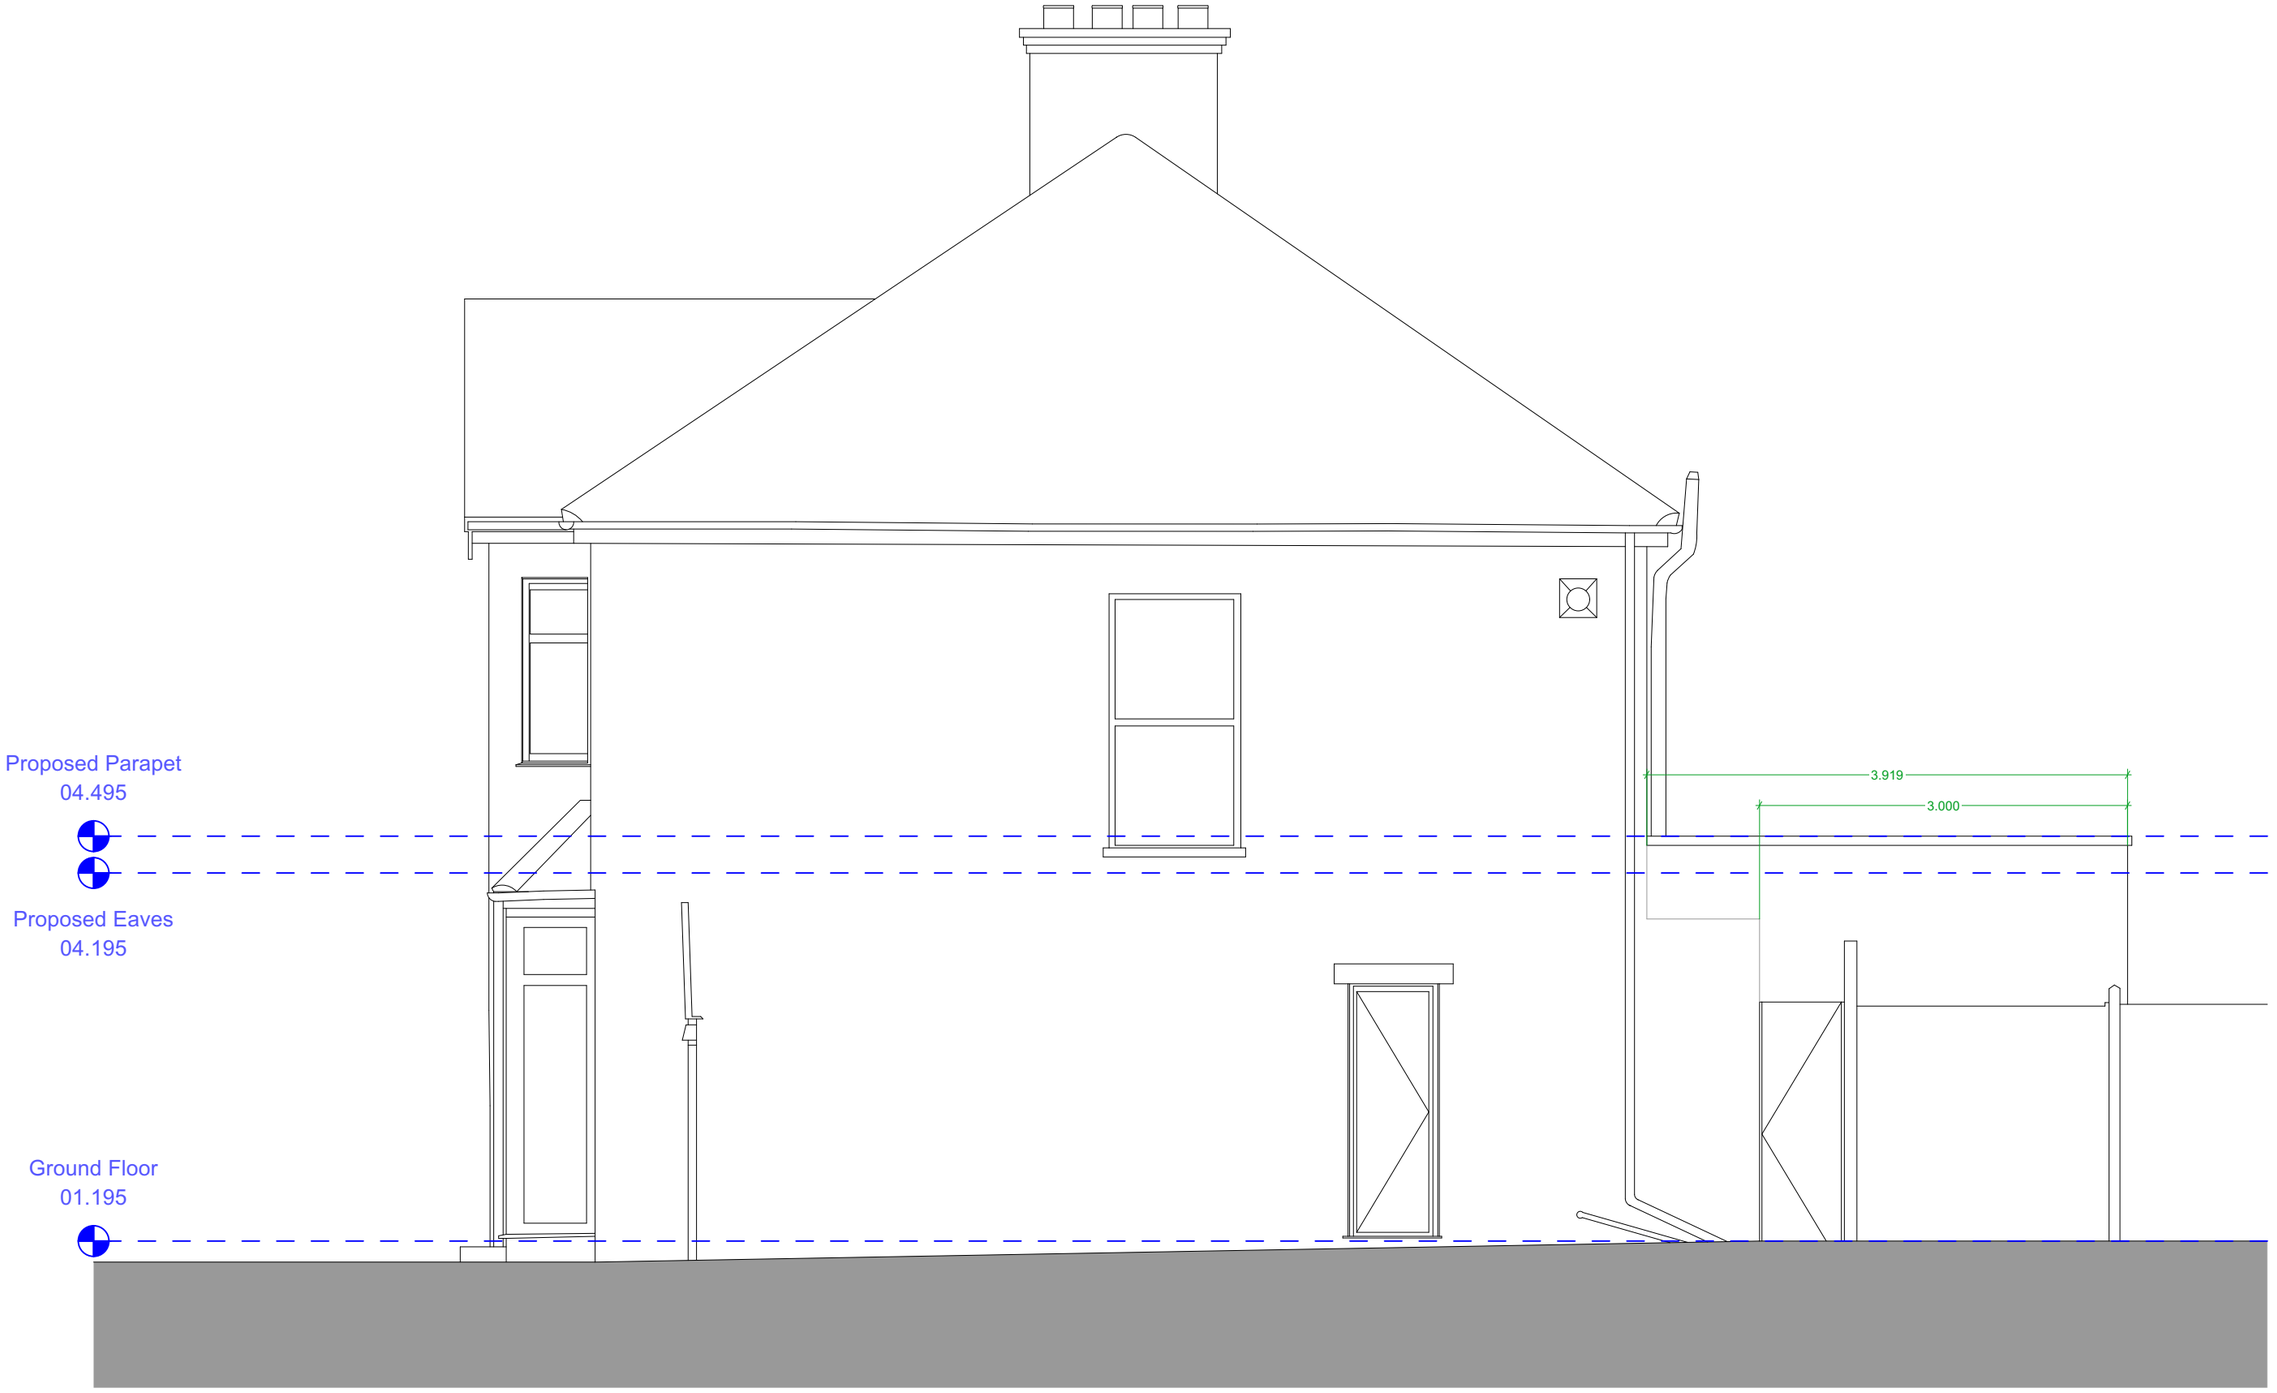

CRAWFORD PARTNERSHIP

Architecture &
Interior Design

a. 1a Muswell Hill
London, N10 3TH

t. 0208 444 2070

w. crawfordpartnership.co.uk


Proposed Side Elevation C-C

14

PROJECT NAME:	62 Perth Road, N22 5QY	CLIENT:	Mr. Jetnor Arifaj
PROJECT ID:	2022-382	STATUS:	Planning
DRAWN: SW	CHECKED: AC	DATE:	10 February 2023

1:50 @ A3

0.0m 0.5 1.0 1.5 2.0 2.5

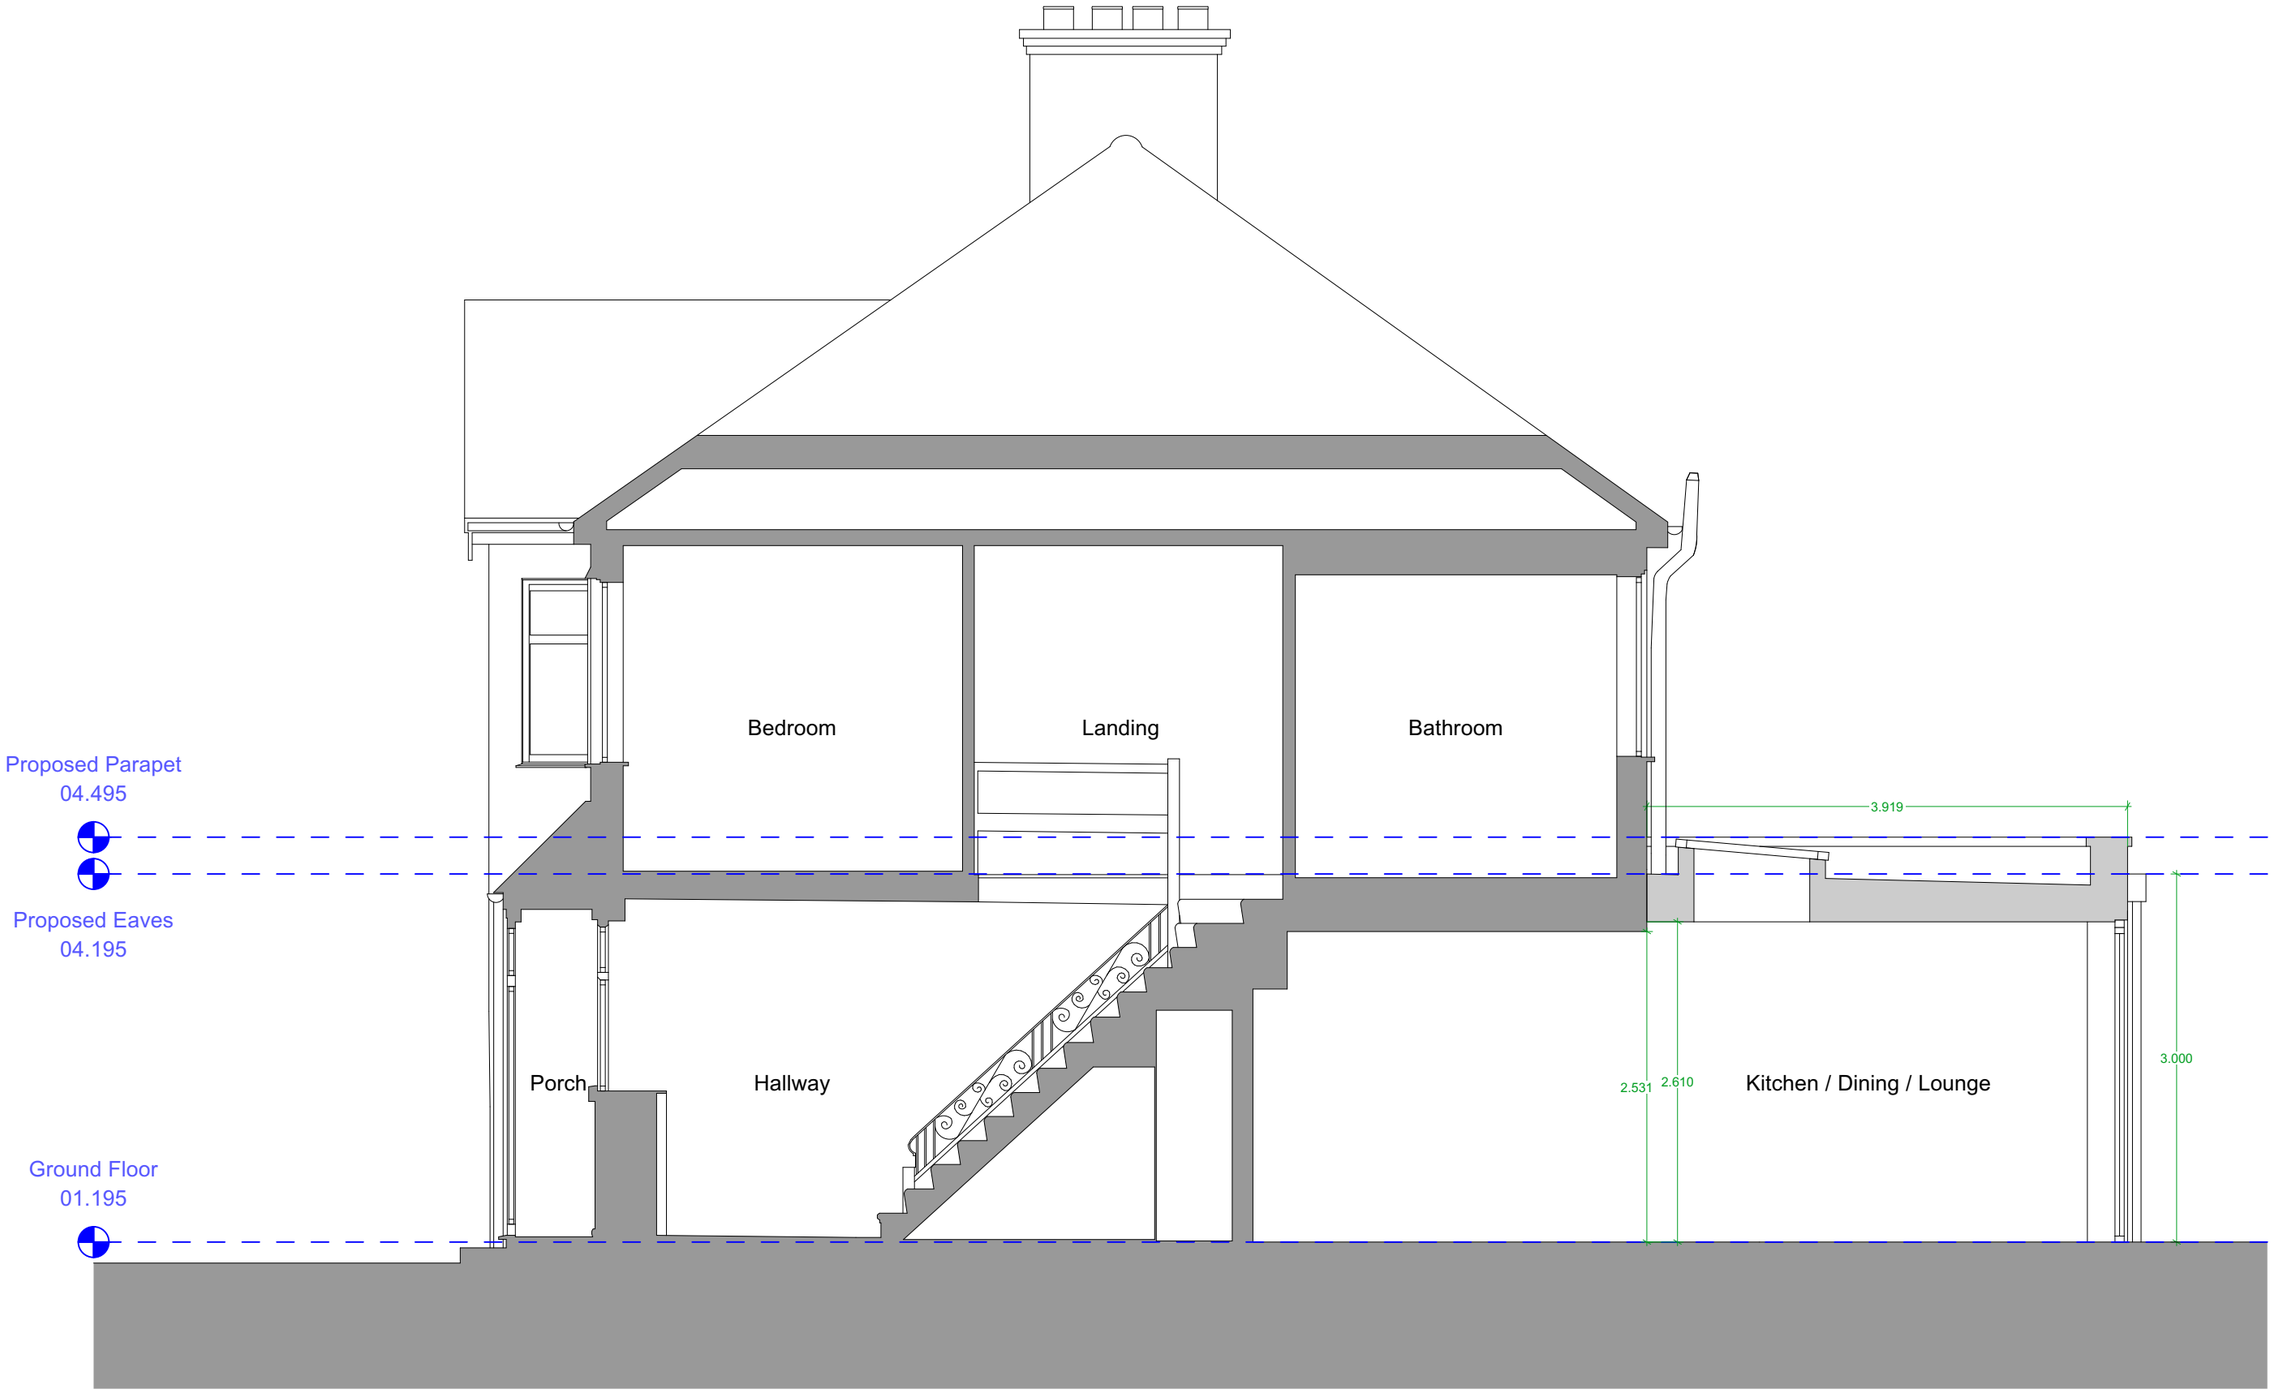

CRAWFORD PARTNERSHIP
Architecture & Interior Design
a. 1a Muswell Hill London, N10 3TH
t. 0208 444 2070
w. crawfordpartnership.co.uk

Proposed Front-to-Back Section D-D			15
PROJECT NAME:	62 Perth Road, N22 5QY	CLIENT:	Mr. Jetnor Arifaj
PROJECT ID:	2022-382	STATUS:	Planning
DRAWN: SW	CHECKED: AC	DATE:	10 February 2023

1:50 @ A3

0.0m 0.5 1.0 1.5 2.0 2.5