
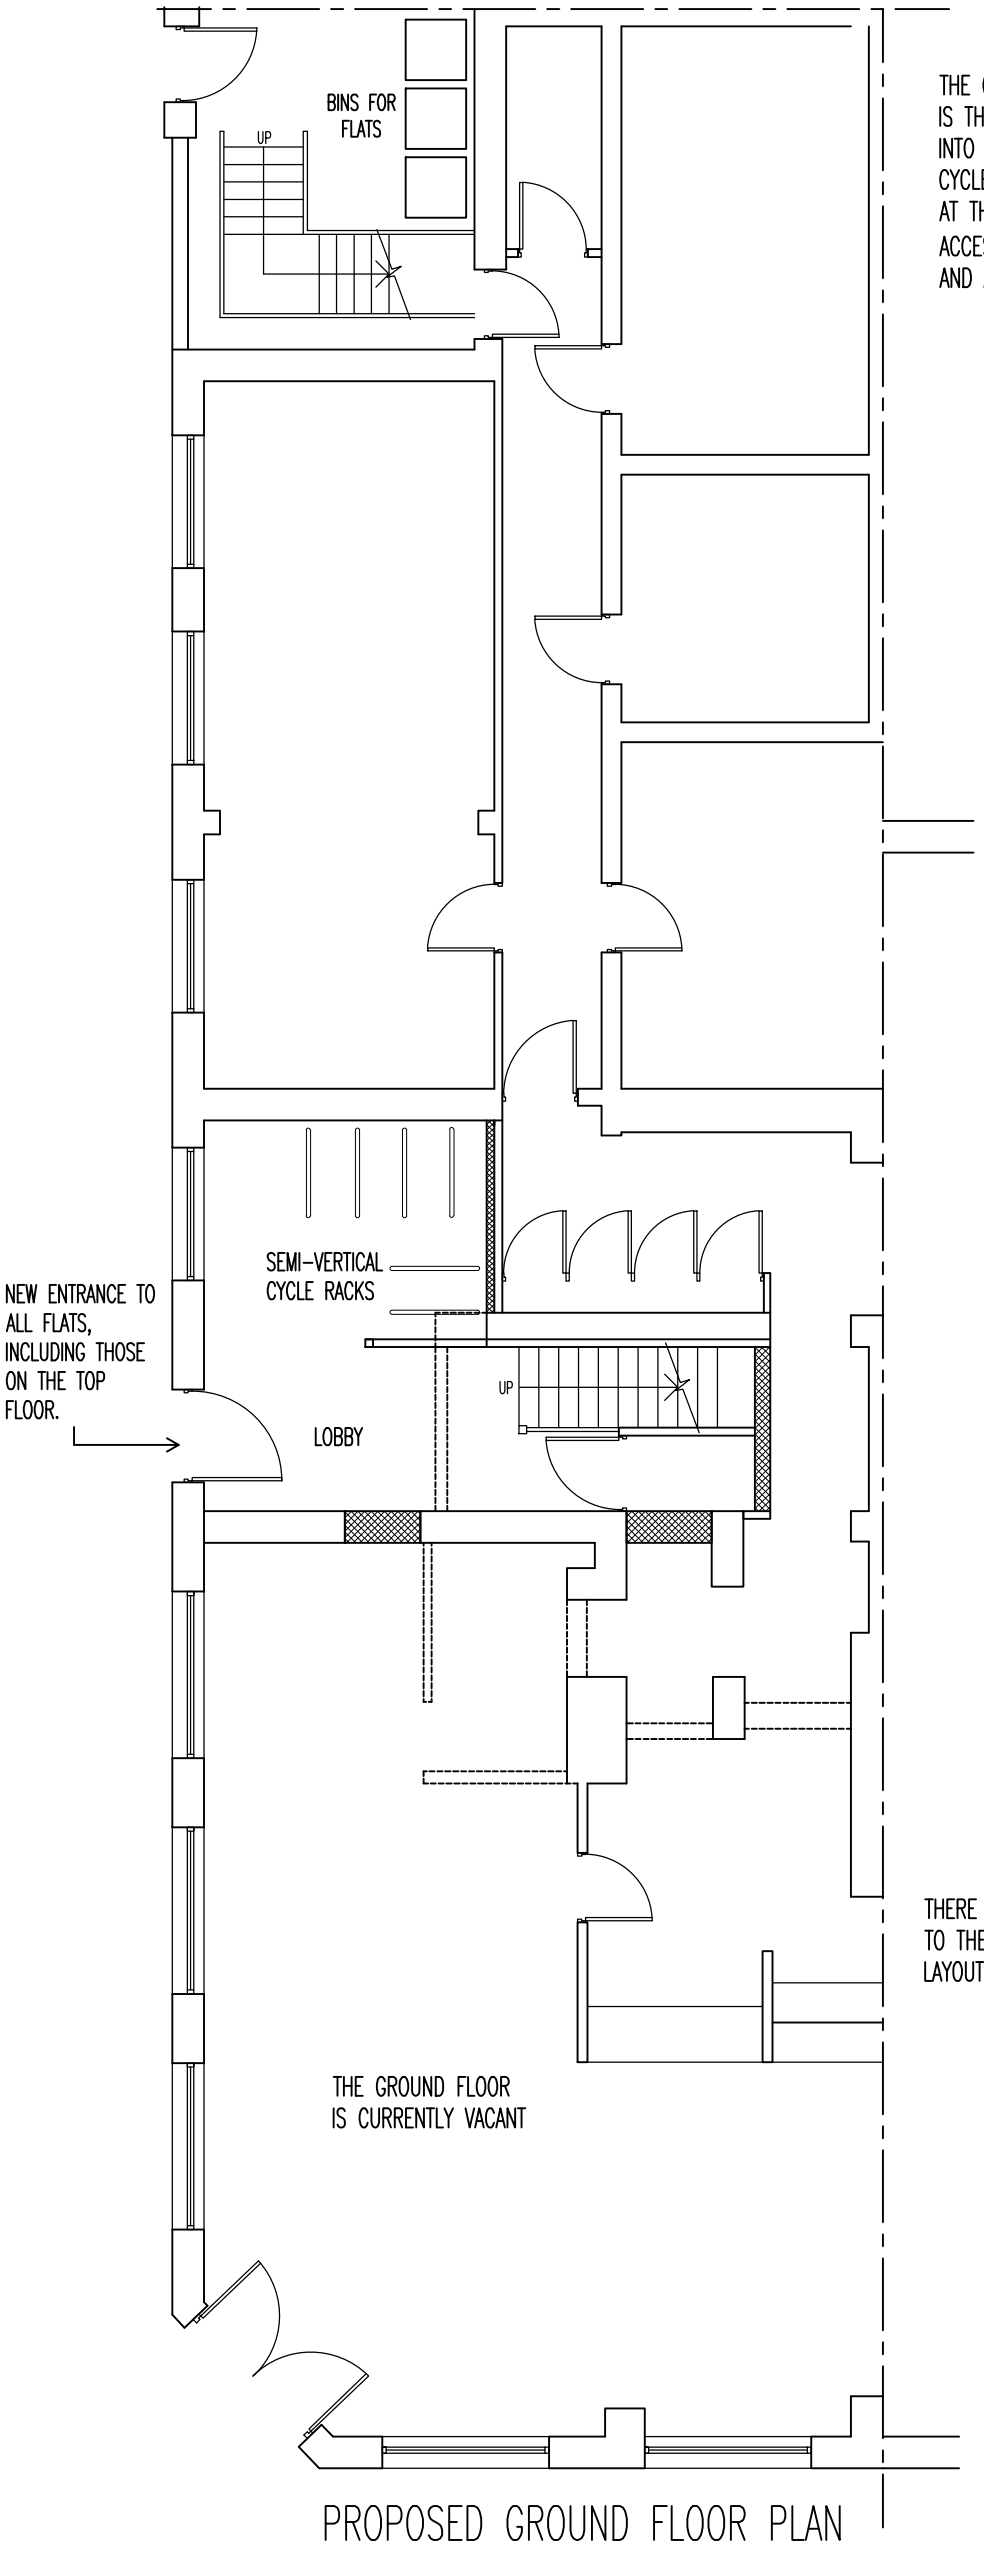


PROPOSED GROUND FLOOR PLAN

THE CHANGES TO THE GROUND FLOOR IS THE RELOCATION OF THE ENTRANCE INTO THE FLATS, WHICH INCORPORATES CYCLE RACKS. THE PREVIOUS ENTRANCE AT THE REAR IS NOW TO BE USED AS ACCESS TO THE BINS/RECYCLE AREA AND ALSO AS ALTERNATIVE FIRE EGRESS.

THERE IS NO CHANGE TO THE INTERNAL LAYOUT OF THE FLATS

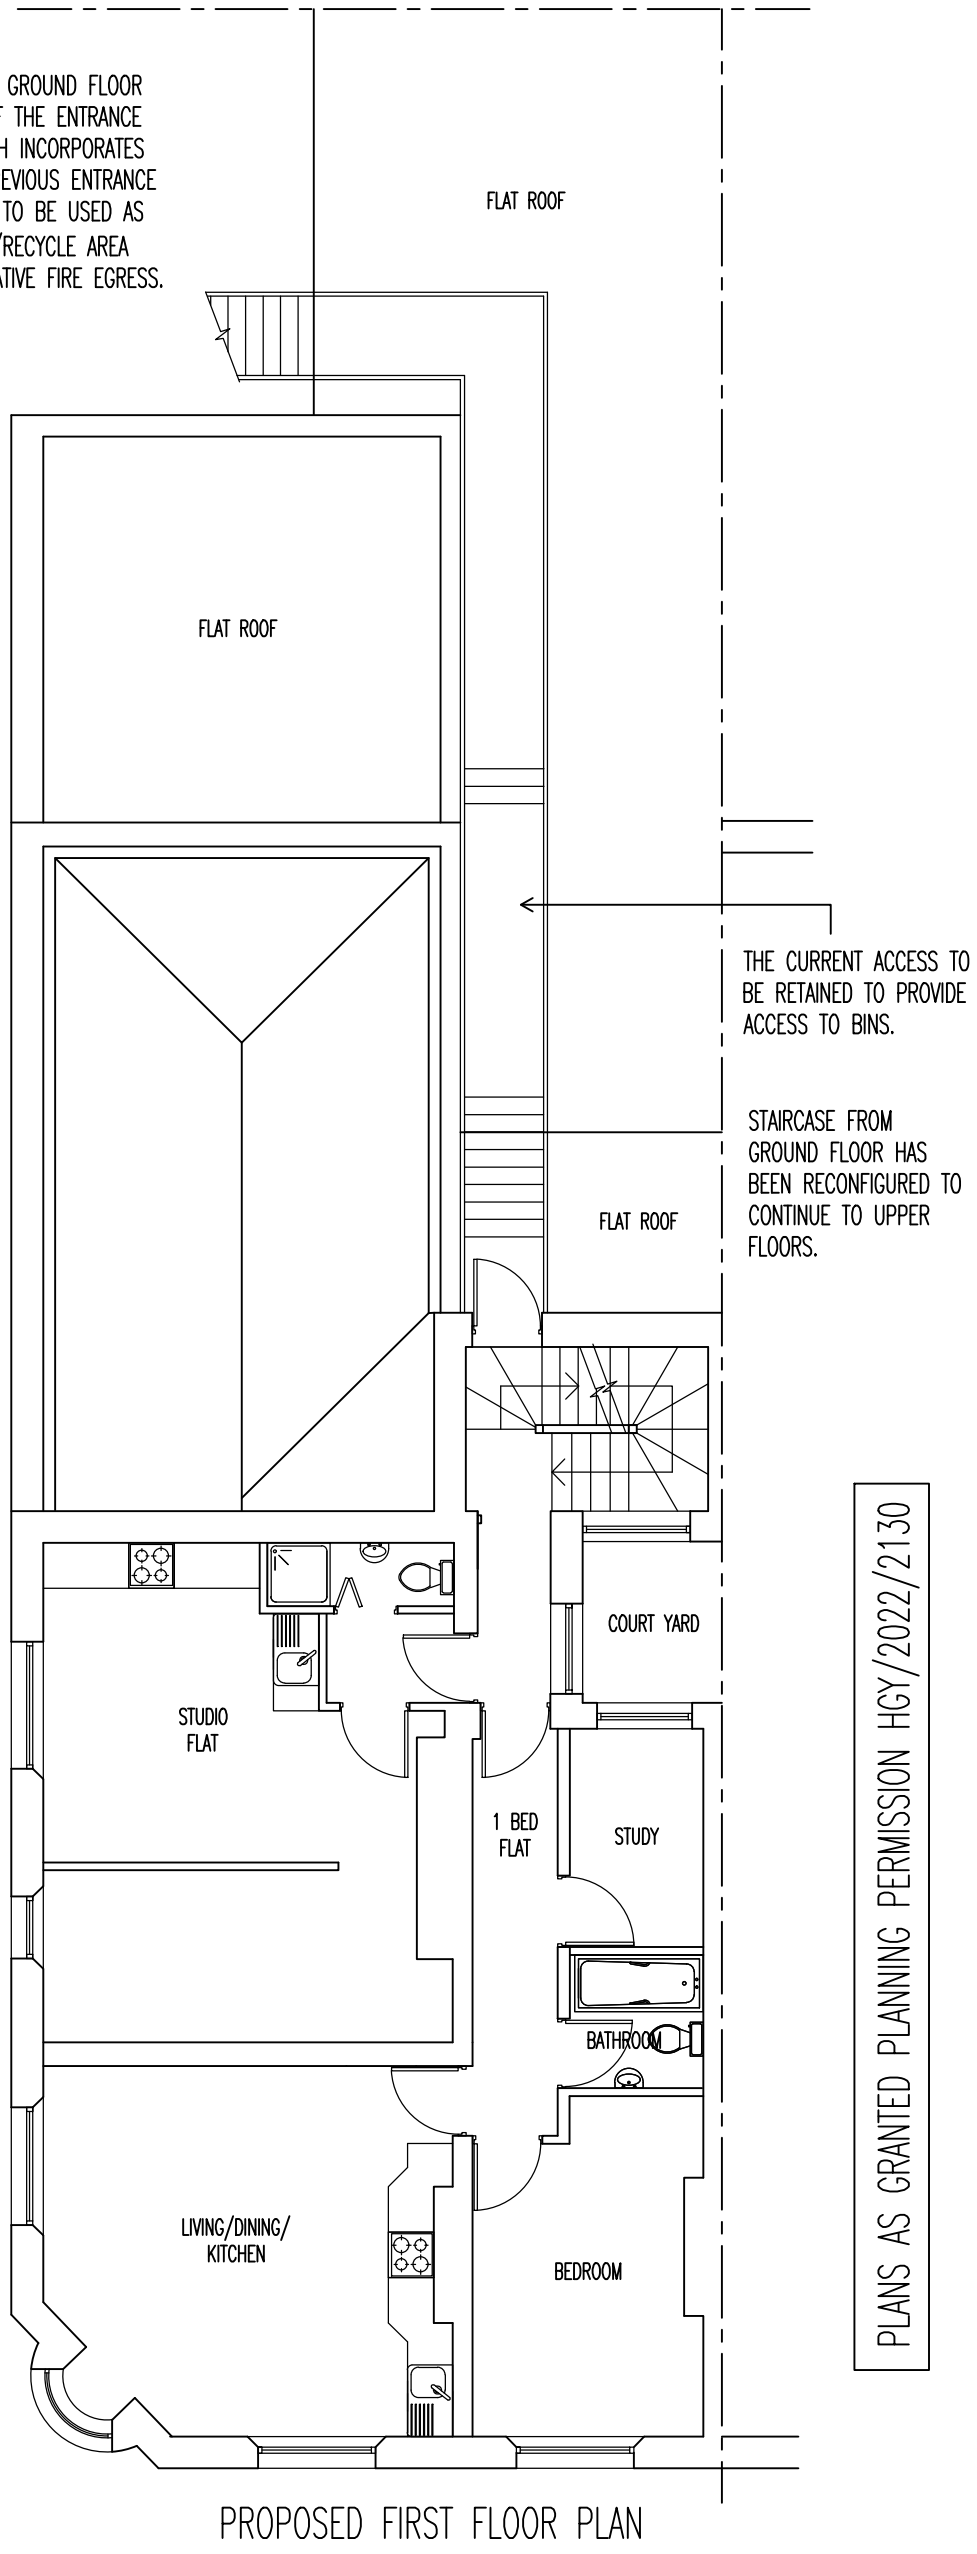

PROPOSED FIRST FLOOR PLAN

PLANS AS GRANTED PLANNING PERMISSION HGY/2022/2130

SCALE METERS 1 2 3 4

ISSUED FOR PLANNING PERMISSION ONLY (RELOCATION OF ENTRANCE TO FLATS)

THE COPYRIGHT OF THIS DRAWING BELONGS TO THE ARCHITECT AND MAY NOT BE ALTERED WITHOUT THE ARCHITECT'S WRITTEN CONSENT

BUILDING REGULATION APPROVAL IS REQUIRED PRIOR TO CONSTRUCTION COMMENCING
THE CONTRACTOR IS TO CHECK ALL DIMENSIONS ON SITE PRIOR TO CONSTRUCTION COMMENCING AND REPORT ANY DISCREPANCIES TO THE ARCHITECT

REV	DATE	DESCRIPTION

WWW.IBIDESIGN.COM
IBI DESIGN ASSOCIATES
CHARTERED ARCHITECTS AND DESIGNERS
59 CHELMSFORD ROAD, LONDON N14 5PY
T: 020 8447 8434 F: 020 8447 8448
e-mail: ibides@aol.com

PROJECT 67 GRAND PARADE, LONDON, N4 1EB

DRAWING TITLE
PROPOSED GROUND AND FIRST FLOOR PLANS

SCALE 1:100 @ A3 DATE JANUARY 2023

PROJECT No.
HA/67/P13