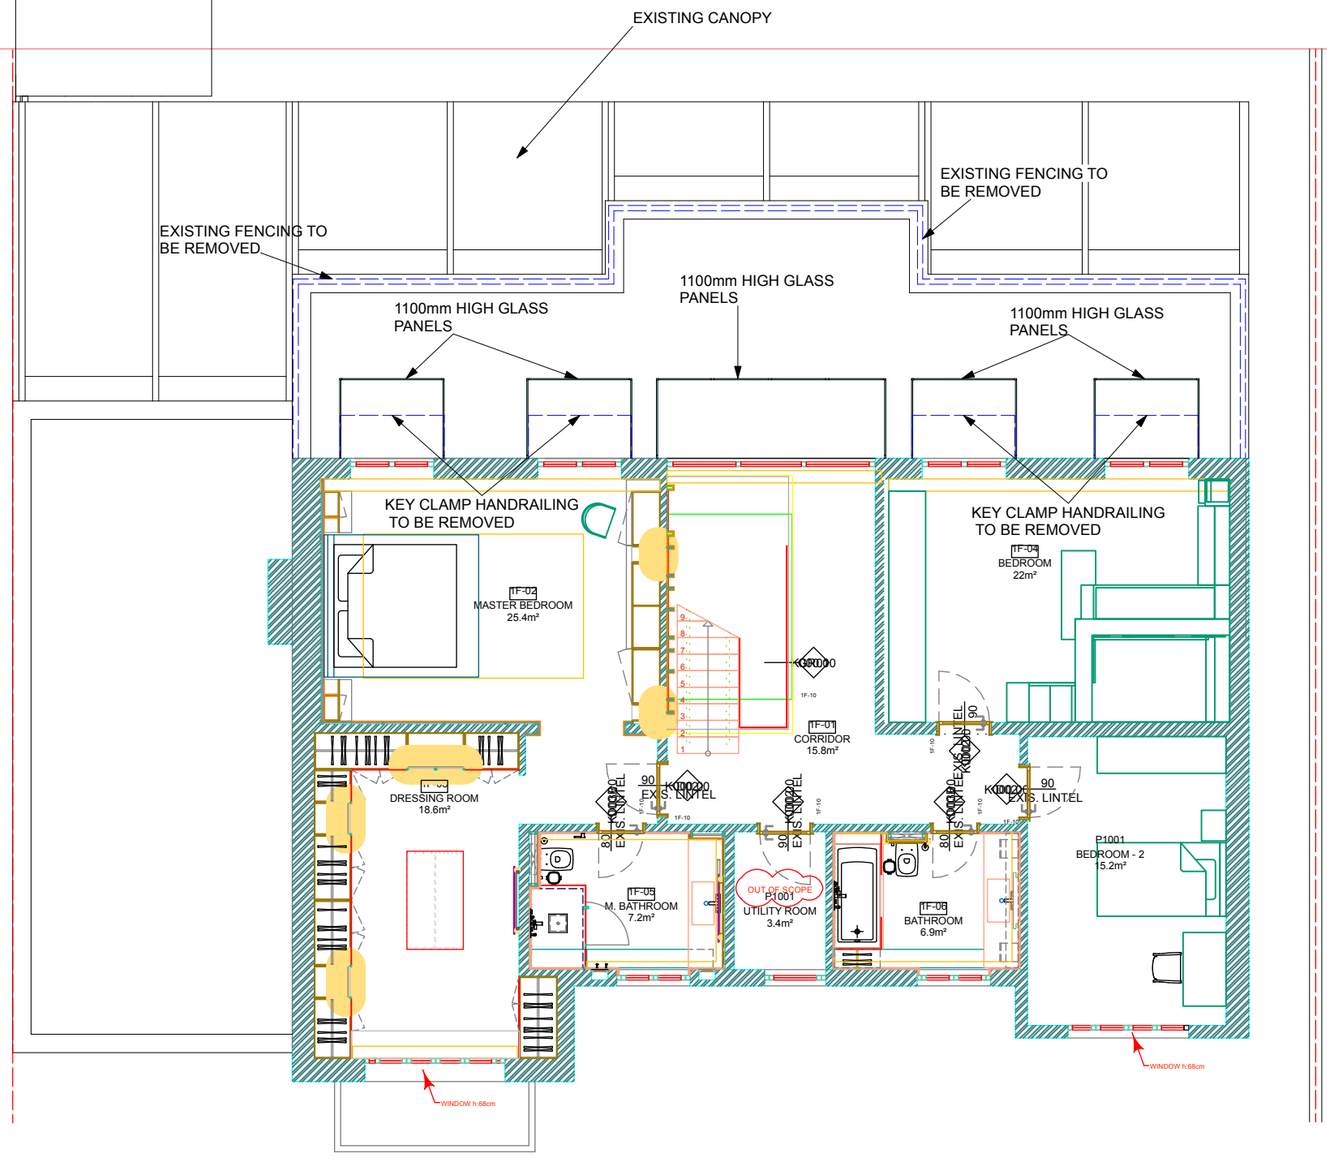


*IMPORTANT NOTE: ALL DIMENSIONS ARE ONLY FOR INFORMATION. ALL APPLICATIONS SHOULD BE DONE ACCORDING TO THE DIMENSIONS, WHICH WILL BE TAKEN ON-SITE.

CASAGLOBAL MEHMET DEMIR +44 7578 575581	AYLMER RD. HOUSE	LAYOUT PLAN 1/100 FIRST FLOOR PLAN

PROPOSED FIRST FLOOR PLAN

PLANNING APPLICATION

REV.	DATE	DESCRIPTION
This drawing is based on original drawings by Casaglobal. Simon Miller Architects have used these drawings as a reference and adapted them accordingly.		
A	02.02.23	NUMBER OF EXTERNAL AIR CONDITONING UNITS REDUCED TO 2.
B	22.02.23	AIR CONDITIONING AND FENCING REMOVED FOLLOWING FEEDBACK FROM CASE OFFICER

NOTE:
ALL DIMENSIONS ARE IN MILLIMETERS. INCONSISTENCIES ARE TO BE REPORTED TO THE ARCHITECT IMMEDIATELY.

COPYRIGHT IS HELD BY SIMON MILLER ARCHITECTS LTD.

CLIENT:
SERKAN DAYSAK

PROJECT:
PLANNING APPLICATION FOR AIR CONDITIONING ENCLOSURE AND REMOVAL WORKS TO REAR BALCONY

SITE:
23 AYLMER ROAD,
LONDON,
N2 0BS

DRAWING TITLE:
PROPOSED FIRST FLOOR PLAN

SIMON MILLER ARCHITECTS
T+44 (0)20 8201 9875
info@simonmillerarchitects.com
simonmillerarchitects
11 Portsdown Mews
Temple Fortune
London NW11 7HD

DATE: FEBRUARY 2023
DRAWN BY: TJ
SCALE: 1:100 @ A3
DRAWING NO.: 553 PL01
REVISION: B