
FOR PLANNING

GENERAL NOTES:


1. DO NOT scale from this drawing for construction.
2. The Contractor is to check all dimensions on site. All dimensions must be checked and all discrepencies immediately verified by the Architect.
3. All dimensions in millimetres unless otherwise stated.
4. The Copyright of this drawing belongs to Studio 16 Ltd. Reproduction without permission is not permitted.
5. These drawings must be read in conjunction with all other consultants information.

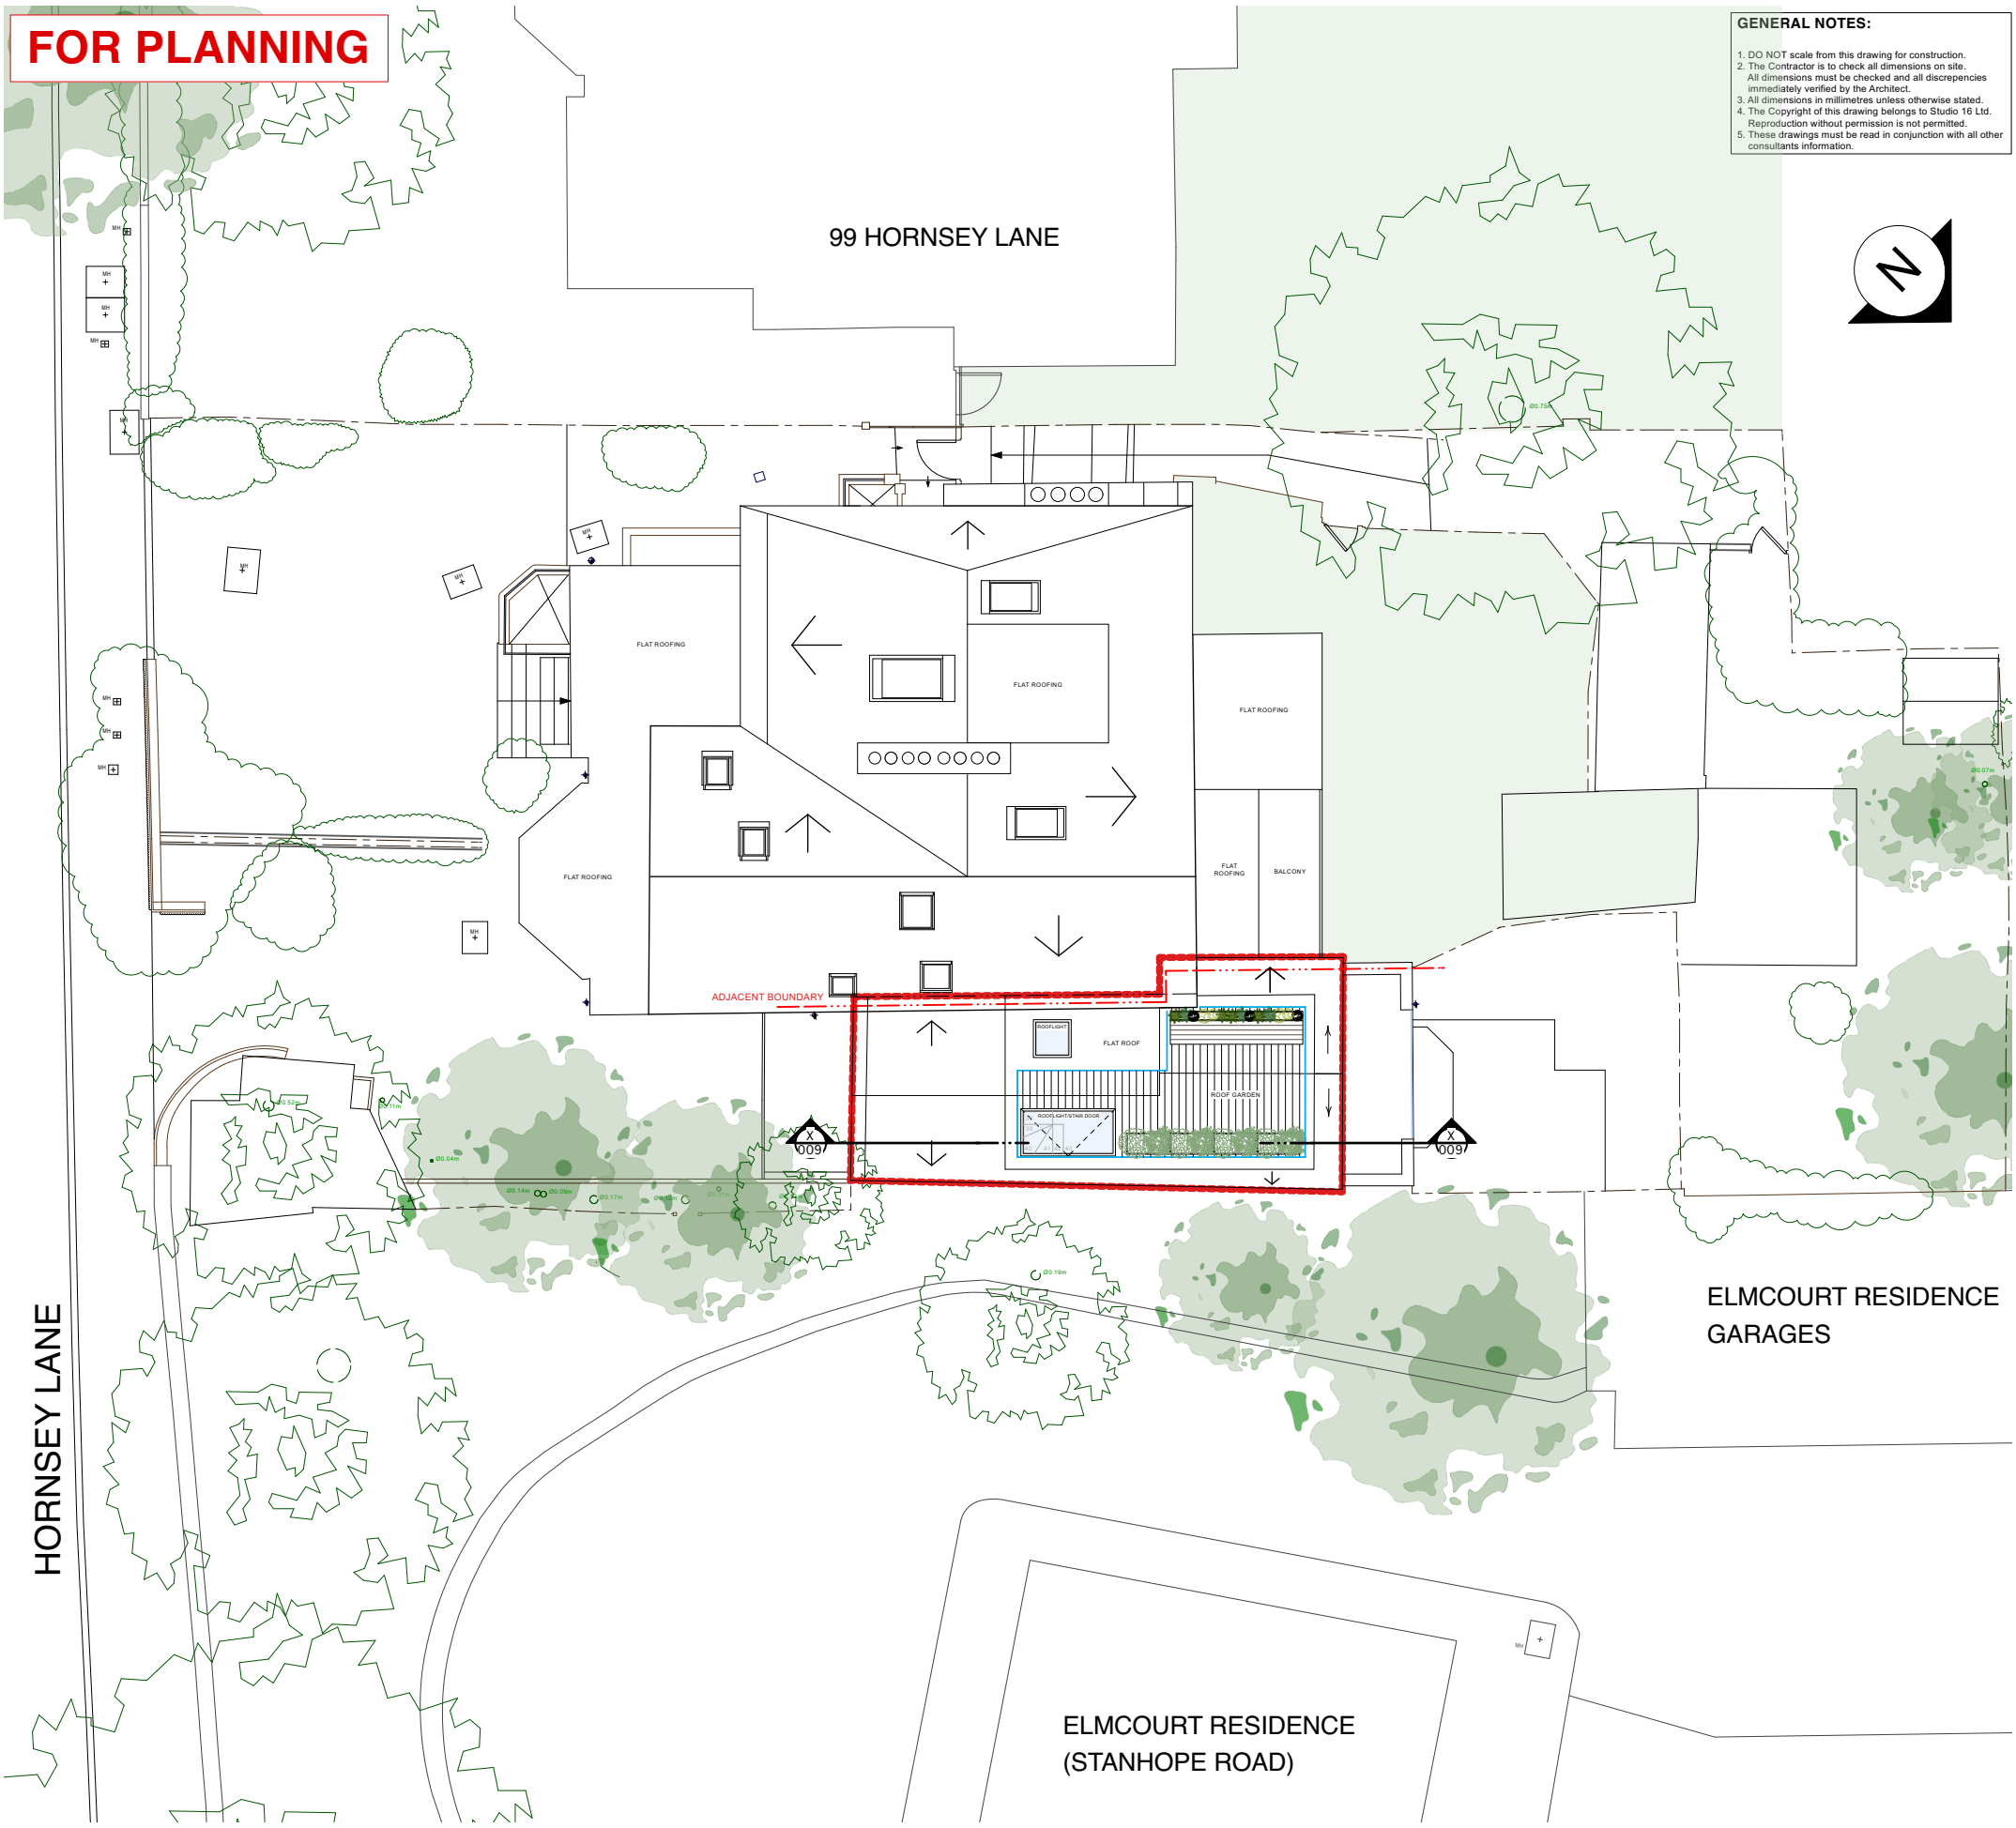

1/003 PROPOSED SITE PLAN (ROOF VIEW)

SCALE: 1: 150@A3

0 1 2 3 4 5 6 7 8 9 10
SCALE (METER)

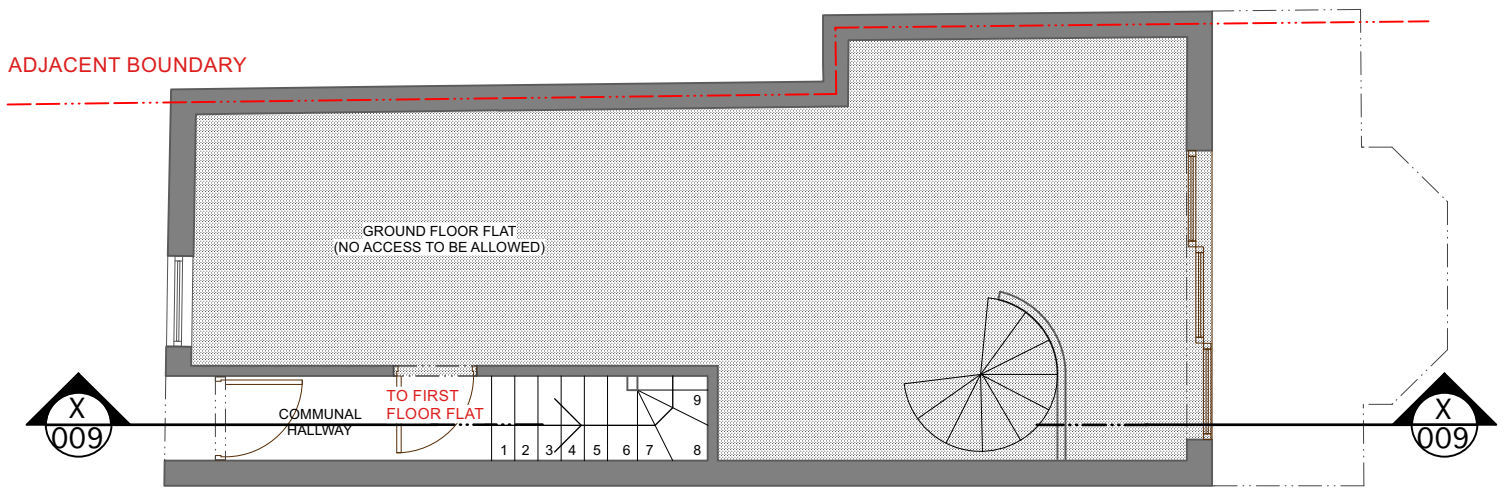

2/003 EXISTING GROUND LEVEL

SCALE: 1: 75@A3

0 1 2 3 4 5
SCALE (METER)

No.	Date	Issue Notes
A	06.02.2023	FOR PLANNING SUBMISSION
-	20.10.2022	FIRST ISSUED PRE-APPLICATION

KEYS

EXISTING WALL

PROPOSED WALL

STUDIO 16

E: mail@studio16london.co.uk

DRAWN BY	SCALE	DRAWING TITLE	PROJECT TITLE	DRAWING NUMBER	
	1:150, 1:75 @A3	PROPOSED SITE PLAN & EXISTING GROUND LEVEL	101A FIRST FLOOR FLAT HORNSEY LANE N6 5LW LONDON	S160126-003	
CHECKED BY				DRAWING DATE	REV
KW				06.02.2023	A