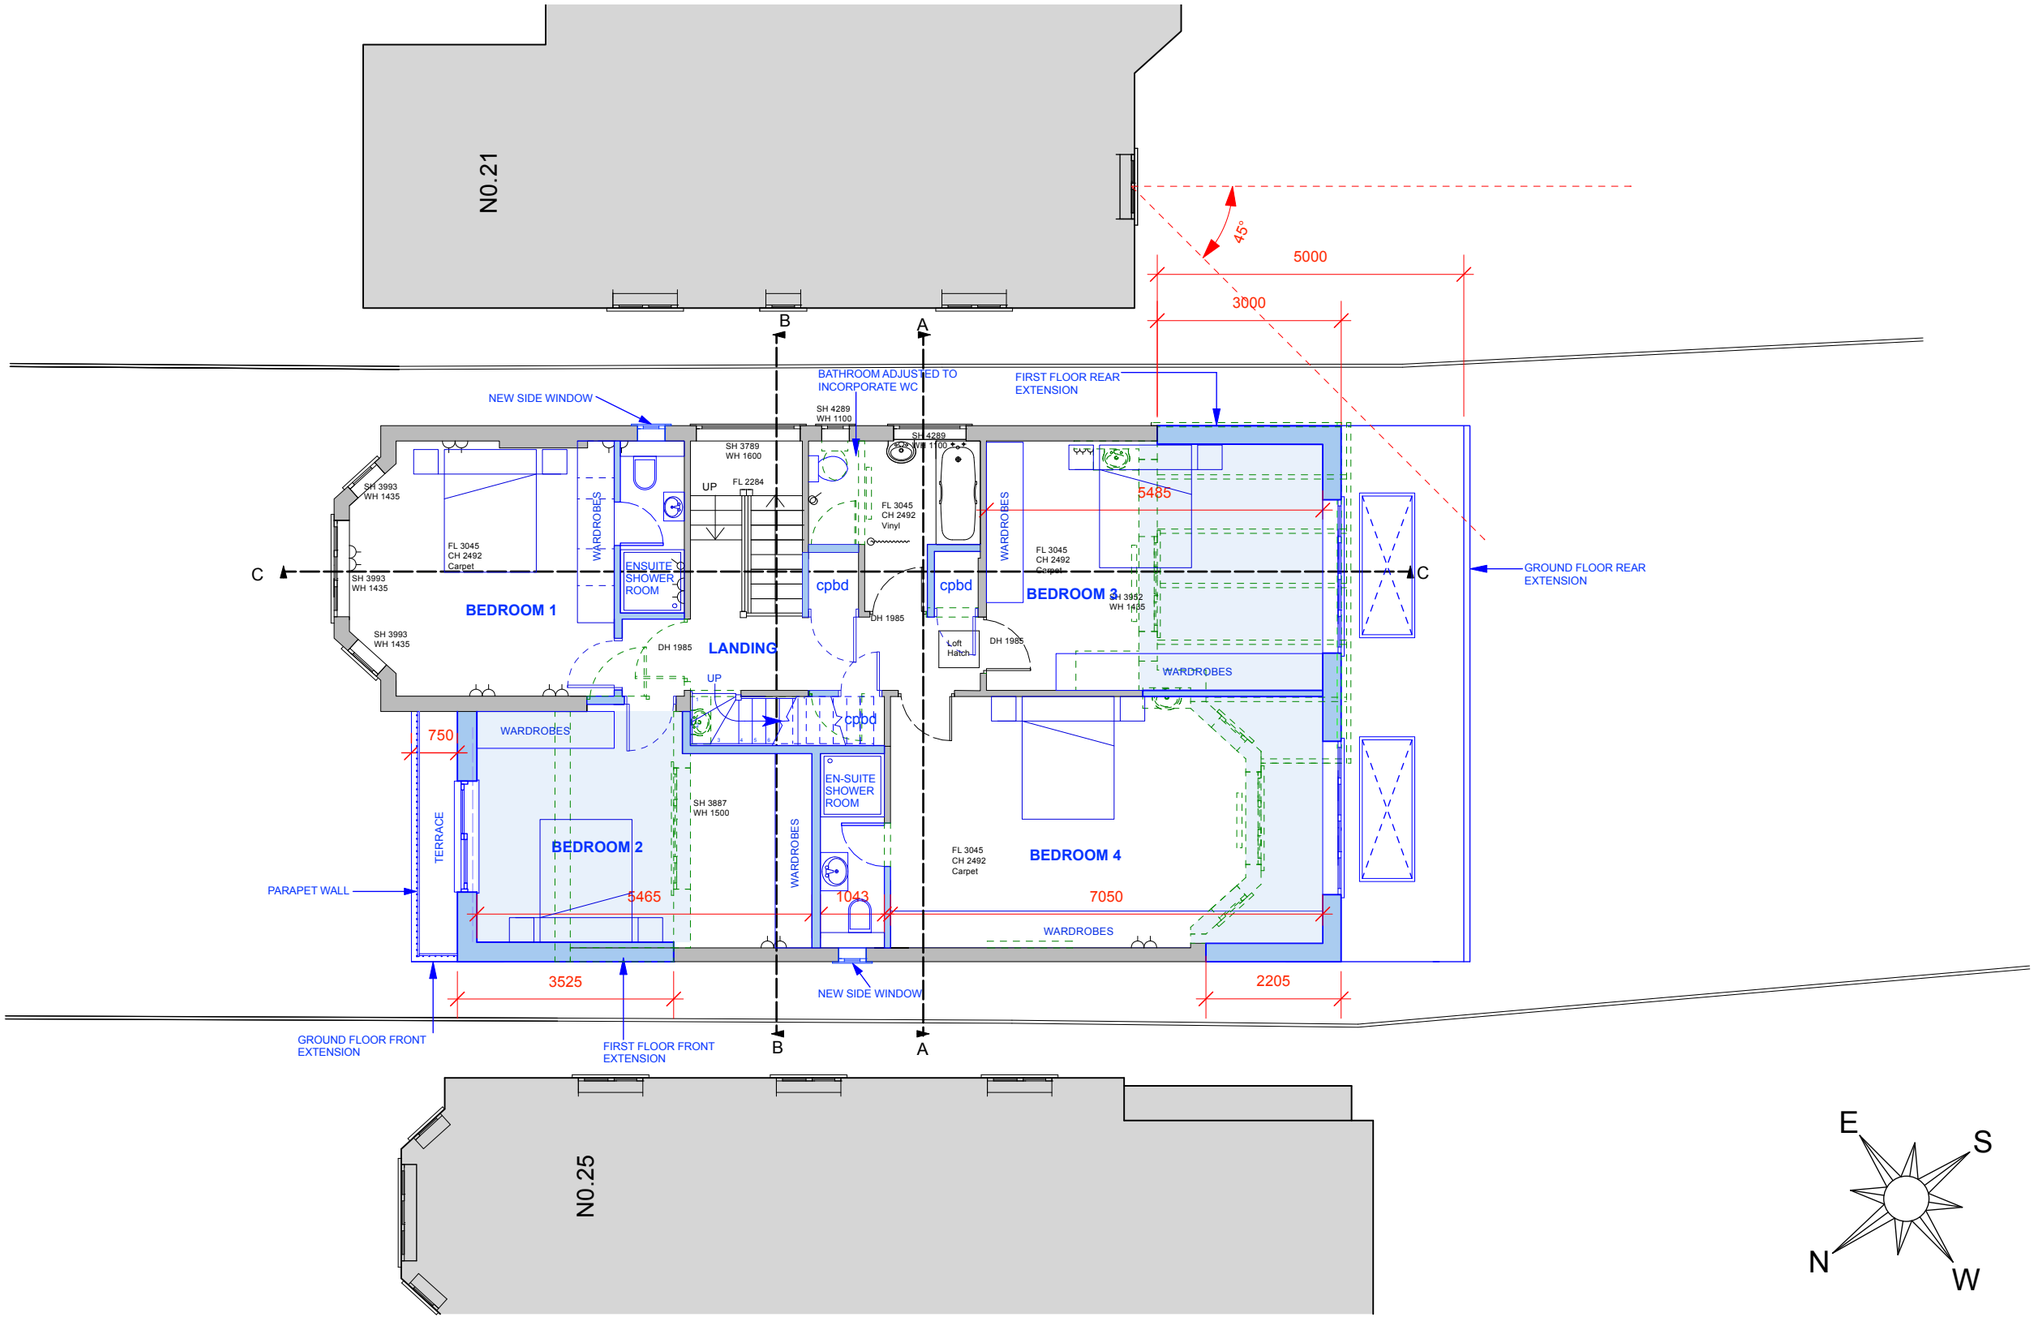


KEY

- EXISTING
- TO BE REMOVED
- PROPOSED
- ASSUMED EXISTING BOUNDARY

1:100

0 1 2 3 4 5 6 7 8 9 10 [m]

PROPOSED FIRST FLOOR PLAN

FOR PLANNING APPLICATION

REV.	DATE	DESCRIPTION	REV.	DATE	DESCRIPTION	REV.	DATE	DESCRIPTION

NOTE:

FOR THE PURPOSE OF PLANNING ONLY DRAWINGS CAN BE SCALED OFF.

ALL DIMENSIONS ARE IN MILLIMETERS. INCONSISTENCIES ARE TO BE REPORTED TO THE ARCHITECT IMMEDIATELY.

COPYRIGHT IS HELD BY SIMON MILLER ARCHITECTS LTD.

CLIENT: A.C & A.M

PROJECT: GROUND AND FIRST FLOOR EXTENSIONS AND INTERNAL ALTERATIONS

SITE: 23 BANCROFT AVENUE, LONDON, N2 0AR

DRAWING TITLE: PROPOSED FIRST FLOOR PLAN

SIMON MILLER ARCHITECTS
T+44 (0)20 8201 9875
info@simonmillerarchitects.com
simonmillerarchitects
11 Portsdown Mews
Temple Fortune
London NW11 7HD

DATE: FEBRUARY 2023

DRAWN BY: PRW

SCALE: 1:100 @ A3

DRAWING NO.: 557 PL02

REVISION: