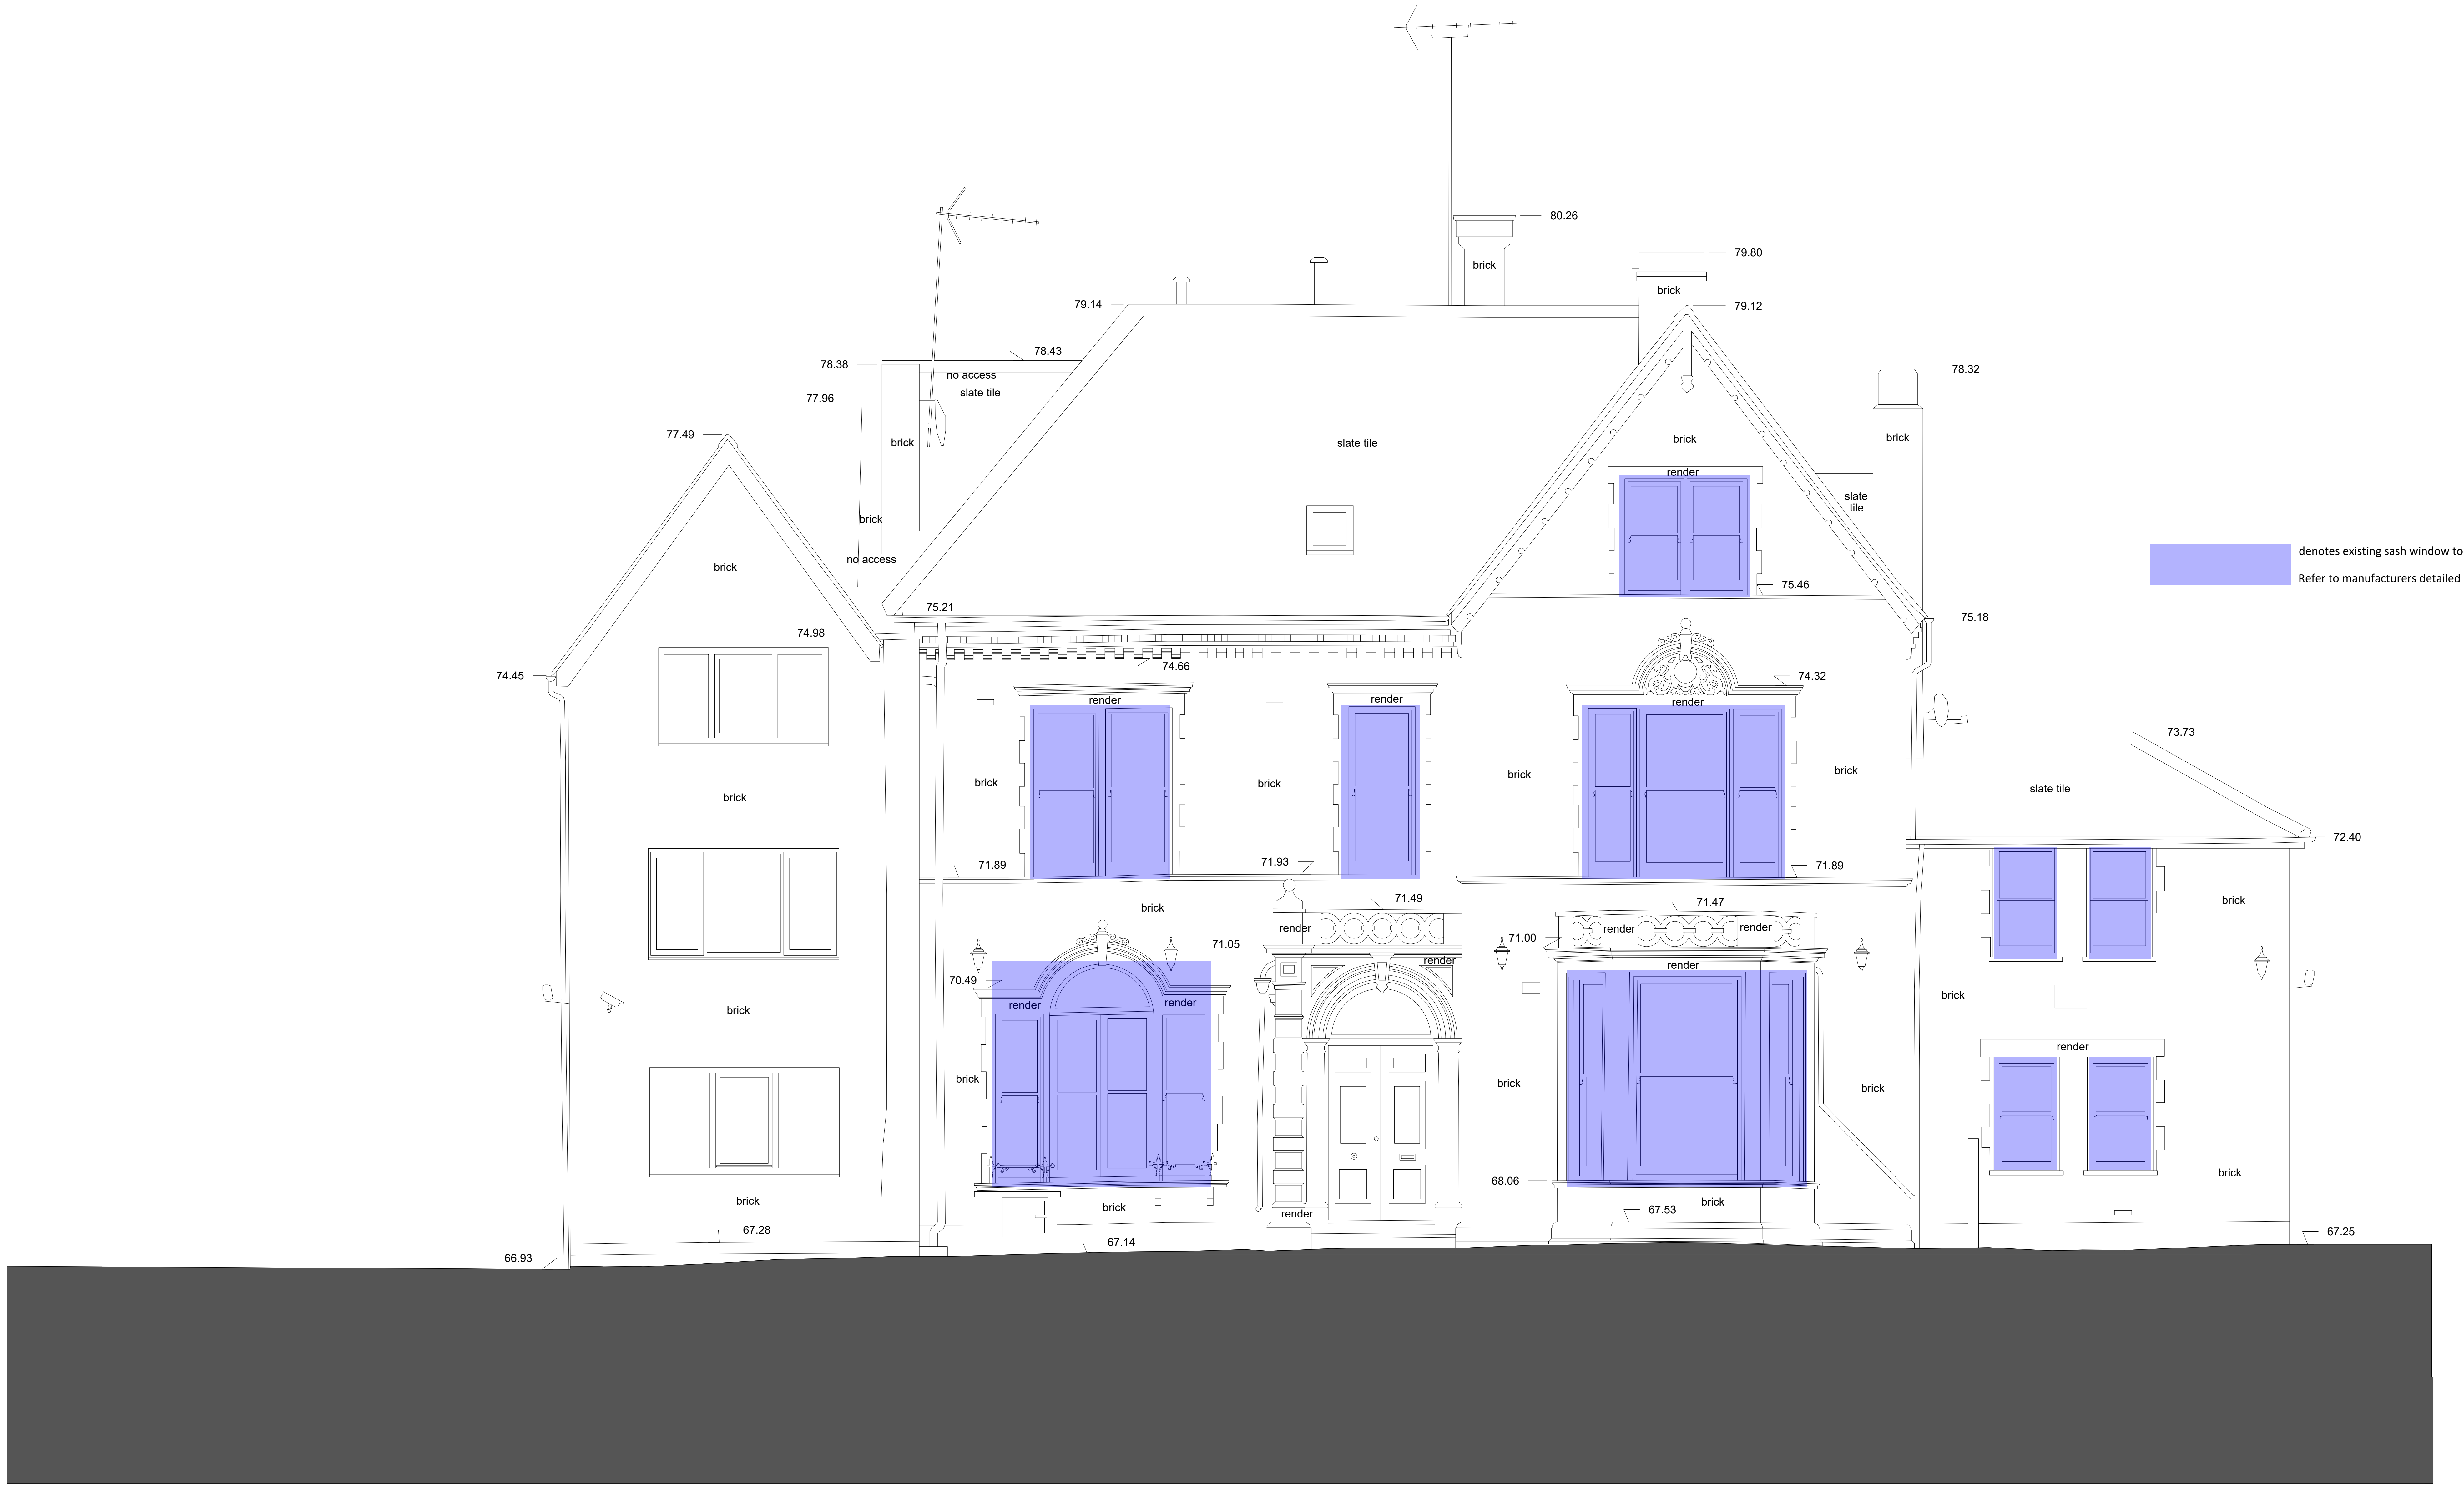

▨ denotes existing sash window to be replaced with Heritage Ultimate Rose UPVC sash window.

Refer to manufacturers detailed sections

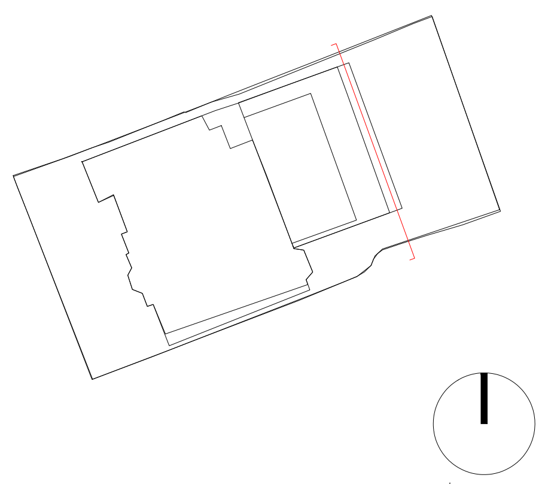

Project : 9 Waverley Road London N8 9QS	Date : Feb 2023	Rev :
Drawing : Proposed West Elevation	Dwg No : BR-50	Scale : 1:50@A1

0 1 2 3
1:50@ A1

gtassociates
49 cedar rise southgate london n14 5nj : tel 020 8361 7744 : www.gtassocs.com