scale 1:100

0m 1m 2m 3m 4m 5m

Rear Elevation - Existing

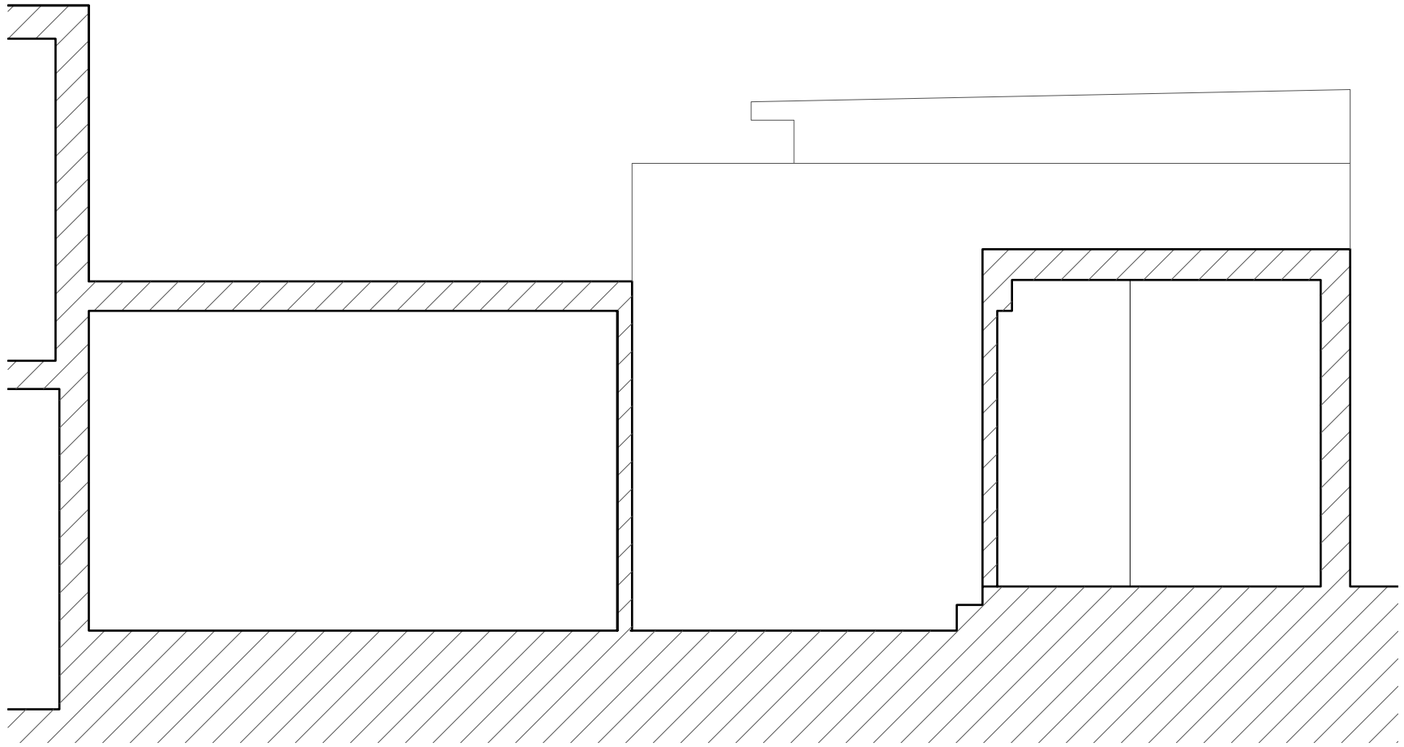

scale 1:50

0m 0.5m 1m 1.5m 2m 2.5m

Section Through the Existing

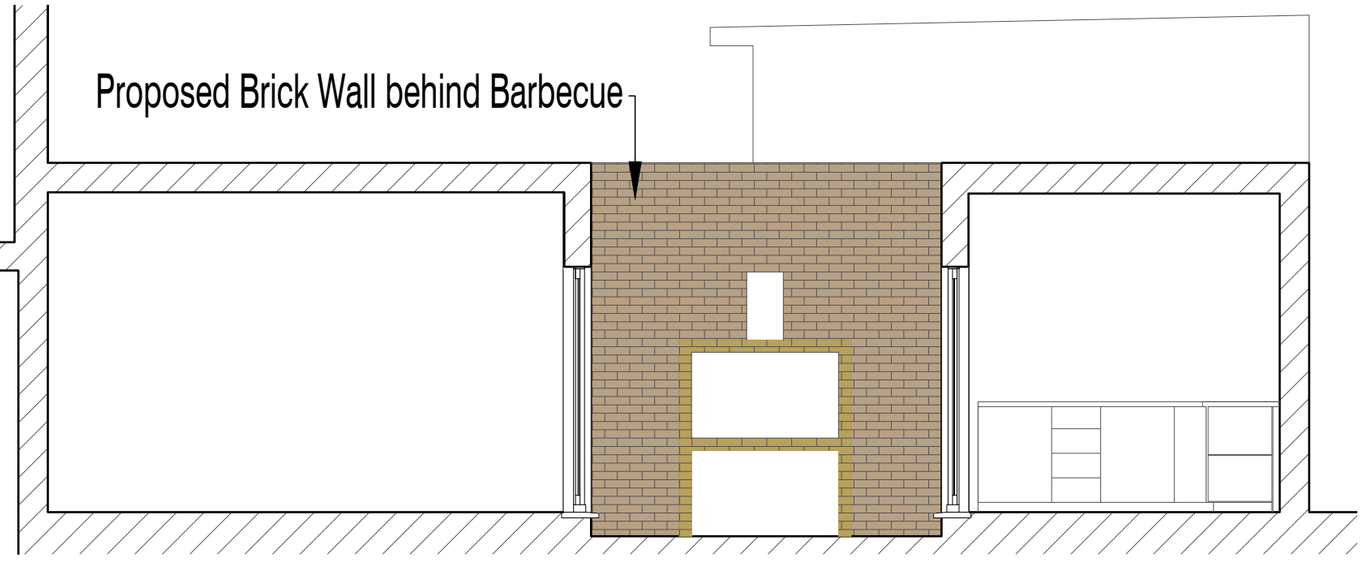

scale 1:50

0m 0.5m 1m 1.5m 2m 2.5m

Section through the proposed

RJF ARCHITECTURE

247 Philip Lane N15 4AE

TEL: 07984587345

Do not scale the drawing.
Use figured dimensions in all cases.
Check all dimensions on site.

Report any discrepancies in writing before proceeding.

project
Retrospective application for rear extension in commercial premises.

title
Front Elevations, Section through the yard - Existing and Proposed

client

site
27 Lordship Ln, London N17 6RU

created in	scale	by	drawing number	Rev
3/03/2023	1:100 @A3	RJF	RJF 2060 02	A