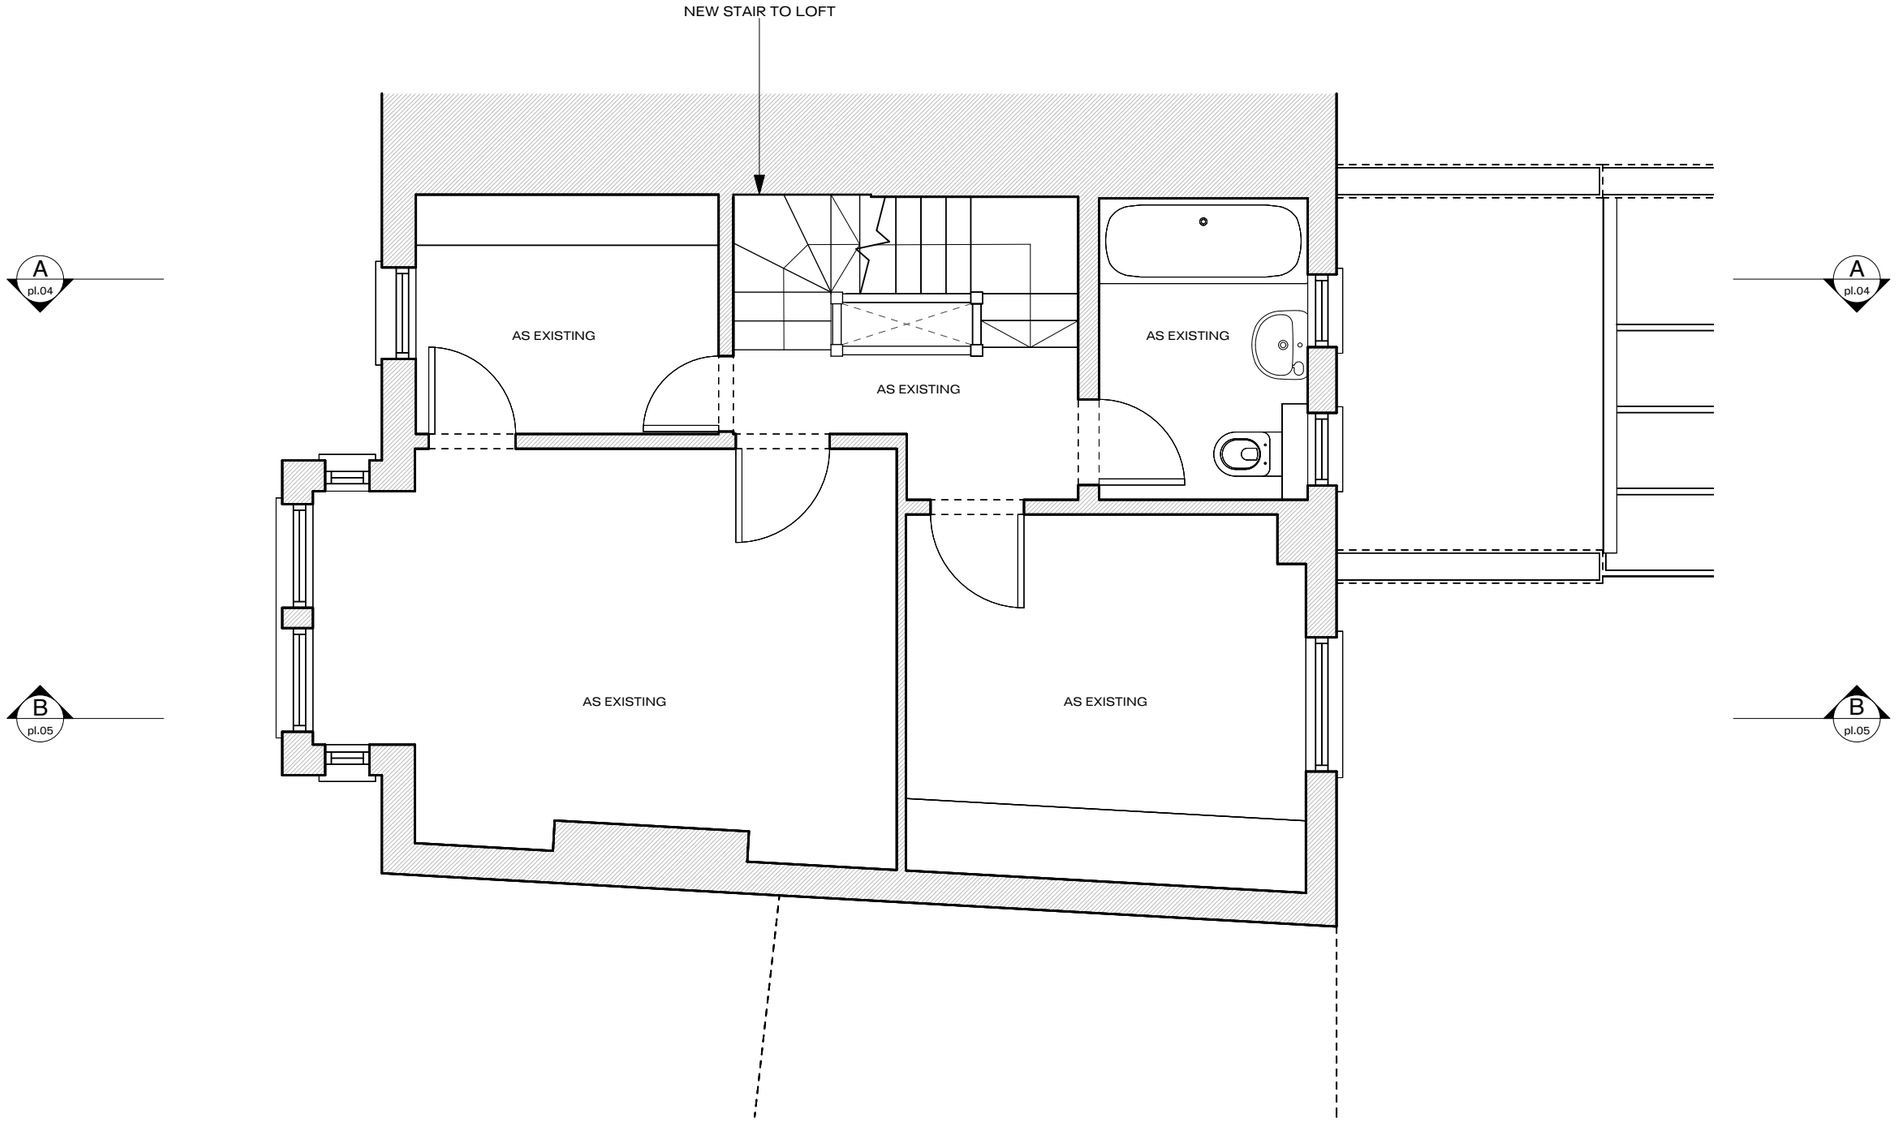


1 PROPOSED FIRST FLOOR PLAN
SCALE 1:50

NOTES:

1. DO NOT SCALE FROM THIS DRAWING. USE FIGURED DIMENSIONS ONLY. CONTRACTOR TO CHECK DIMENSIONS ON SITE PRIOR TO CONSTRUCTION AND NOTIFY ARCHITECT OF ANY DISCREPANCY.
2. THIS DRAWING IS TO BE READ IN CONJUNCTION WITH ALL OTHER RELEVANT CONTRACT DRAWINGS, SPECIFICATIONS, AND SCHEDULES.
3. SAMPLES OF ALL FINISHES, FIXTURES, WELDS + FIXING DETAILS TO BE AGREED.

REVISION:

XX/XX/XX: DRAFT TENDER ISSUE

1:50_Scale Bar - Metres

1 2

N

Merrett Houmøller Architects

t: +44 (0) 208 133 3622
merretthoumoller.com
info@merretthoumoller.com

Drawing Status	PLANNING
Project Title	134 BOUNDARY ROAD
Drawing Title	PROPOSED PLAN_FIRST FLOOR

Drawing Number	Revision	Scale	Date
2214.pl.01	-	1:50@A3	06.02.2023