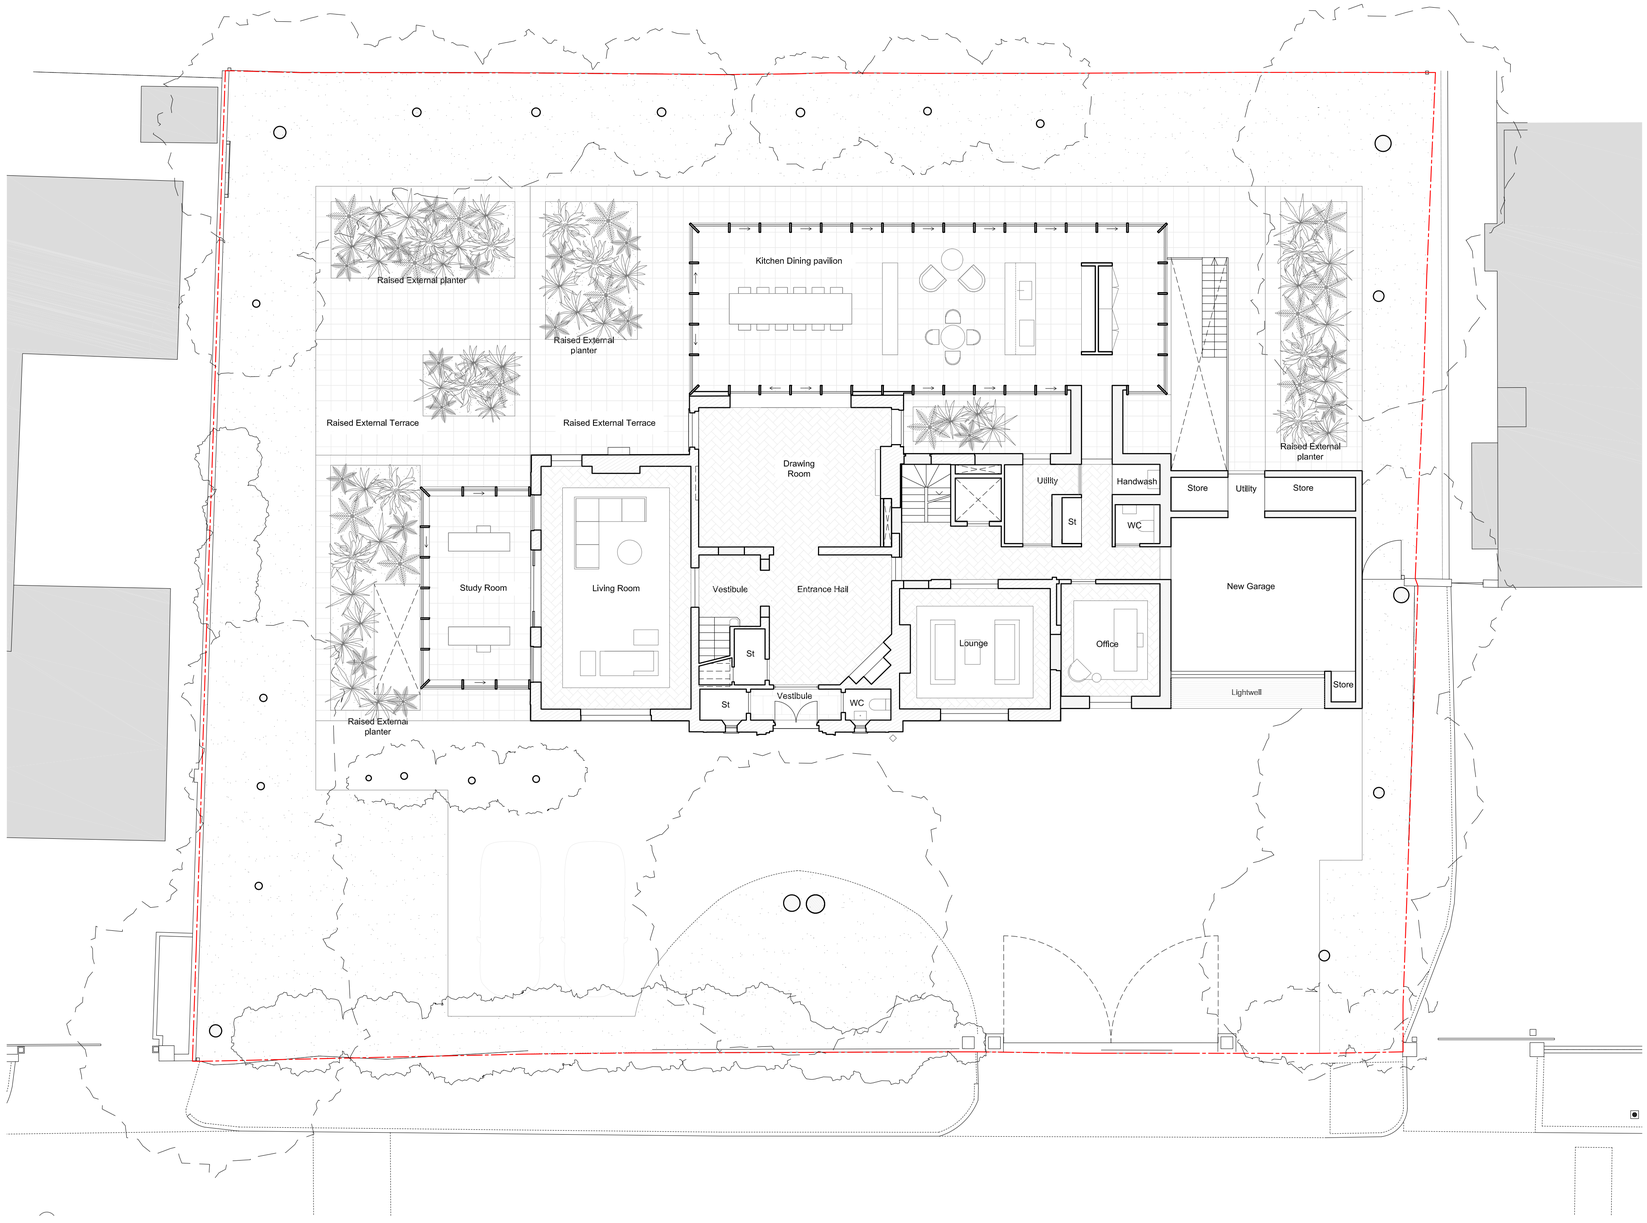



General notes:

Do not scale from drawings.
Errors to be reported immediately to the Architect.
To be read in conjunction with all relevant Architects', Services and Structural Engineers' drawings.
All existing site, tree and building information has been compiled from different sources.
All dimensions to be checked on site.

Comments:

Key:

Site Boundary

| Rev. | Date | Description | Drawn | Check |
|---|---|---|---|---|
| A | 14.02.23 | Revised Planning Proposal | JS | GM |

| Rev. | Date | Description | Drawn | Check |
|---|---|---|---|---|

Key Plan

BÜF

161-165 Kingsland Road
London E2 8AL

T : +44 (0)20 3409 0881
E: info@bufarchitecture.com
W: www.bufarchitecture.com

© BÜF Architecture Ltd.

Project
Beaulieu House, Compton Avenue
London, N6 4LH

Client
Noor Ahmed

Status
PLANNING

Drawing name
As Proposed
Ground Floor Site Plan

Date 09.06.20
Scale / Format 1:200 @A3 1:100 @A1
Drawn / Checked JS / GM
Approved GM

Project number
A041

| Job no. | Source | Zone | Element | Drawing no. | Revision |
|---|---|---|---|---|---|
| A041 | A | XX | DR | 20-P101 | |