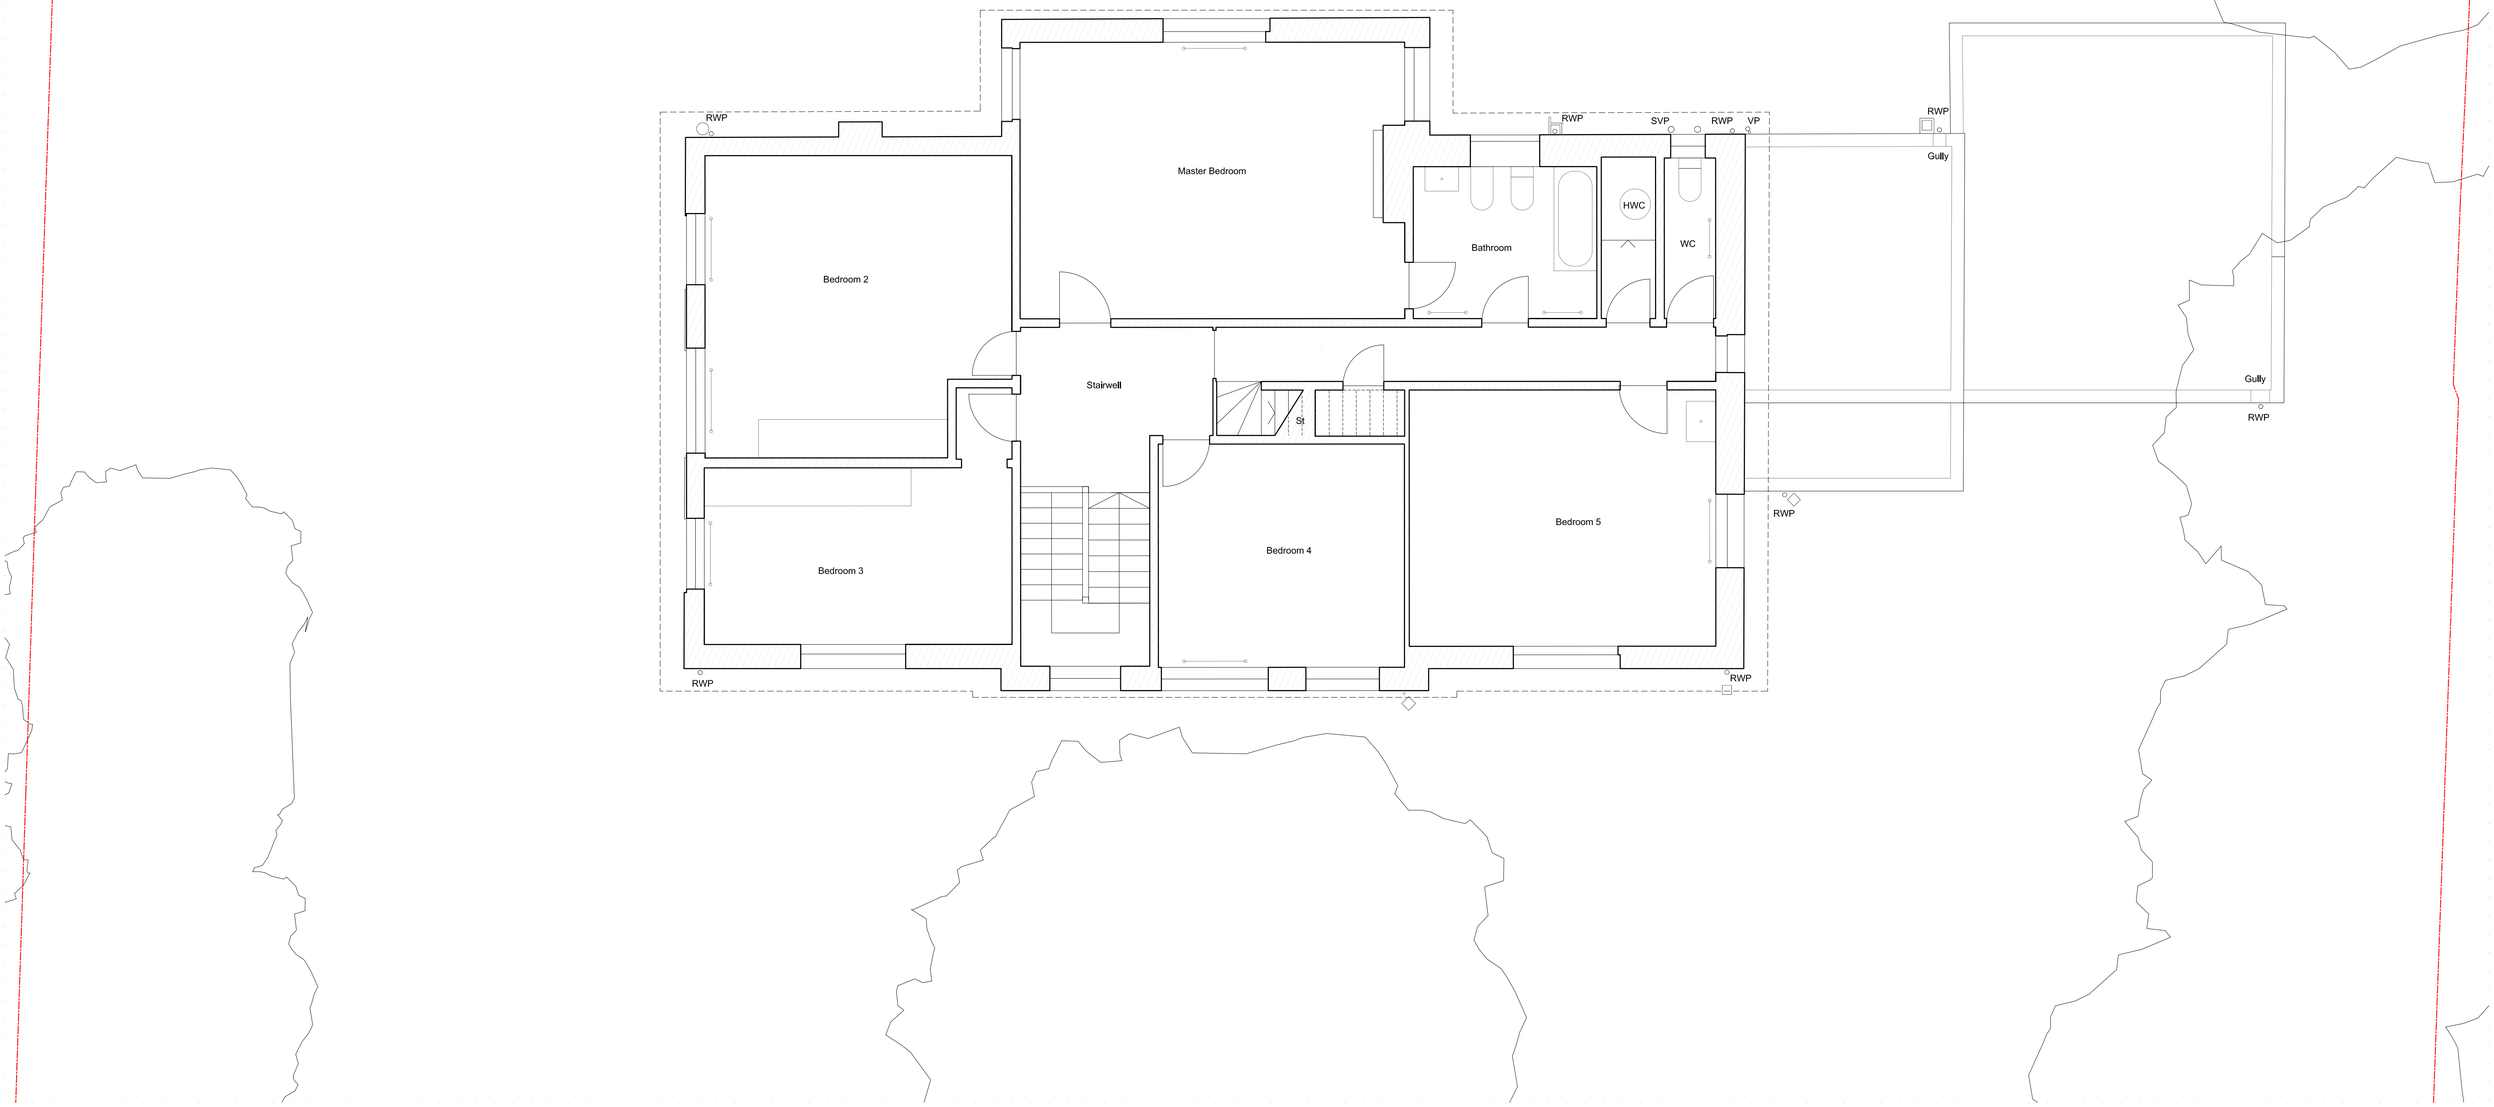


General notes:

Do not scale from drawings.
Errors to be reported immediately to the Architect.
To be read in conjunction with all relevant Architects', Services and Structural Engineers' drawings.
All existing site, tree and building information has been compiled from different sources.
All dimensions to be checked on site.

Comments:

Key:

Site Boundary

Existing Wall

Rev.	Date	Description	Drawn	Check
A	14.02.23	Revised Planning Proposal	JS	GM

Rev.	Date	Description	Drawn	Check

Key Plan

0 0.5 1.0 2.0m

BÜF

161-165 Kingsland Road
London E2 8AL

T : +44 (0)20 3409 0881
E: info@bufarchitecture.com
W: www.bufarchitecture.com

© BÜF Architecture Ltd.

Project

Beaulieu House, Compton Avenue
London, N6 4LH

Drawing name

As Existing
First Floor Plan

Client

Noor Ahmed

Date 09.06.20
Scale / Format 1:100 @A3 1:50 @A1
Drawn / Checked FH / NF
Approved NF

Project number A041

Status

PLANNING

Job no.	Source	Zone	Element	Drawing no.	Revision
A041	A	XX	DR	20-P011	A