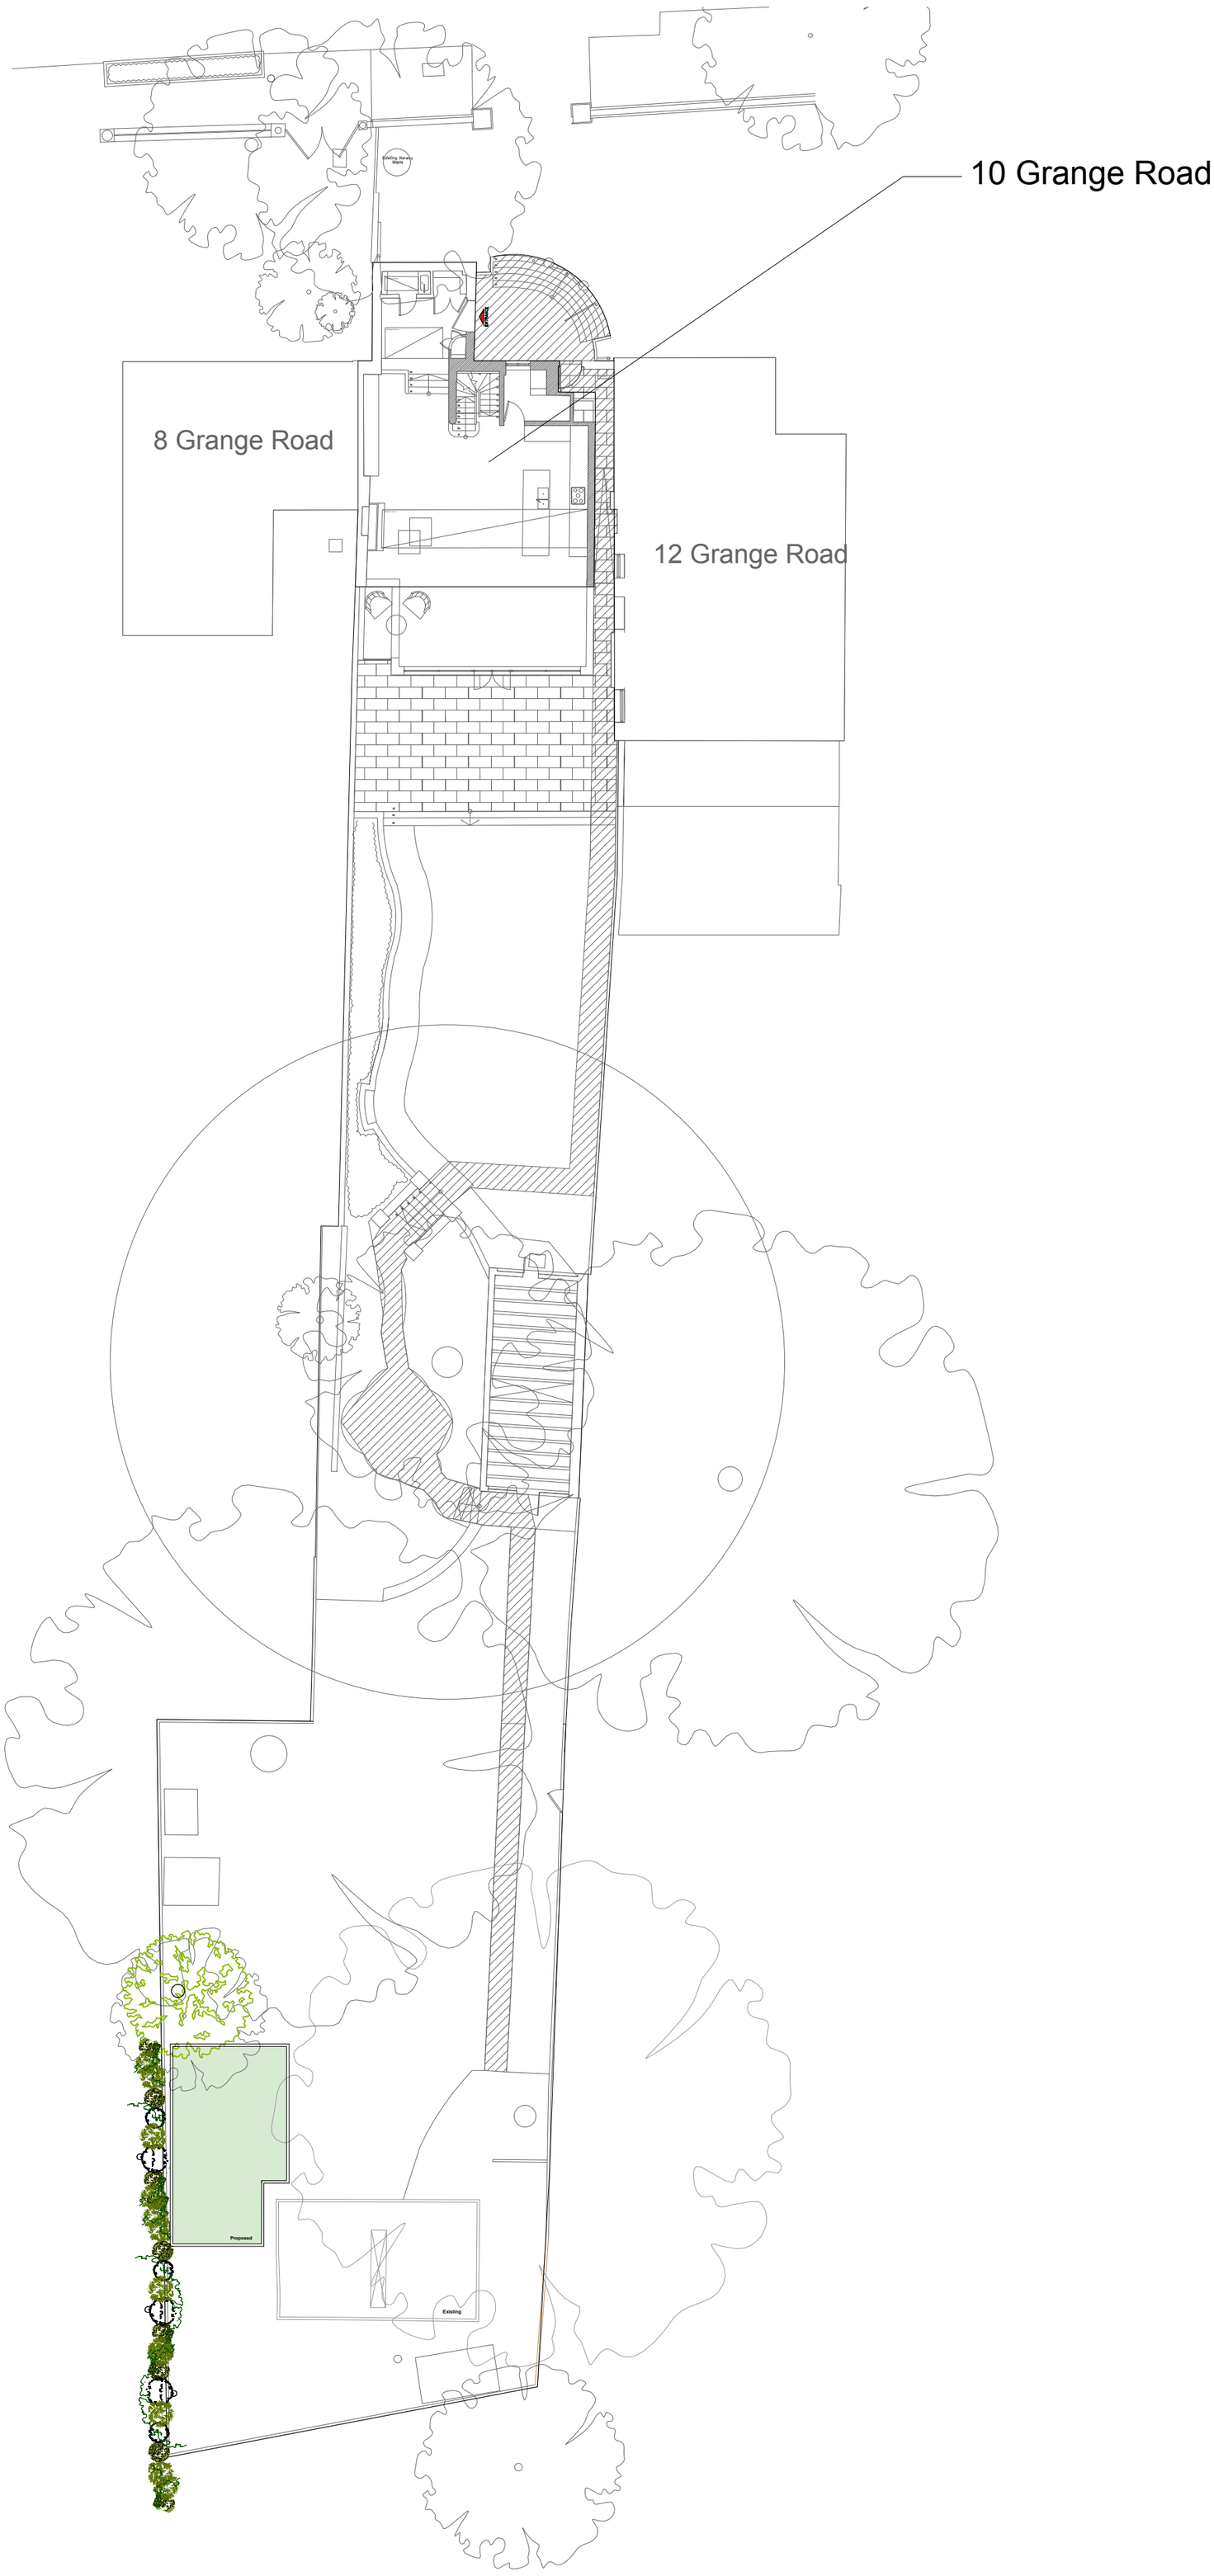


Project No. 101	Project 10 Grange Road Storage Unit	Drawings No. 005	Date 15/03/2023	CAPE CONSTRUCTION DESIGN & BUILD
Client Ms Lynagh & Mr MacCabe	Drawings Title Proposed Roof Plan		Scale 1:200 @ A2	

email:sam@capeconstruction.net
Web:www.capeconstruction.net
30 GRATTON TERRACE, NW2 6QE
TEL:02084505703, Mobile:07725304556