


1 Existing Front Elevation
Scale:1:100 @ A3

2 Existing Rear Elevation
Scale:1:100 @ A3

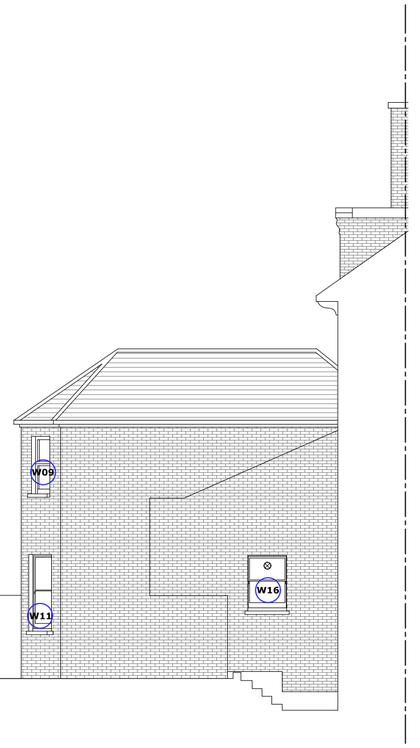

3 Existing West Elevation
Scale:1:100 @ A3



4 Existing East Elevation
Scale:1:100 @ A3




5 Proposed Front Elevation
Scale:1:100 @ A3

Scale Bar 1:100 — 1 0 1 2 5 m

6 Proposed Rear Elevation
Scale:1:100 @ A3



7 Proposed West Elevation
Scale:1:100 @ A3

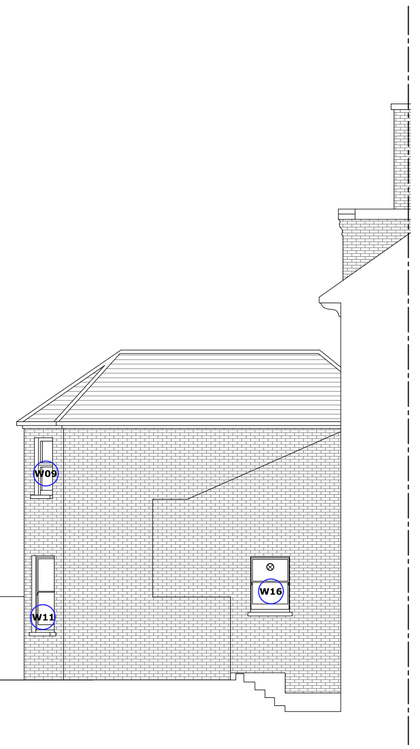

4 Proposed East Elevation
Scale:1:100 @ A3

Rev	Description	By	QA	DD.MM.YY
P2	W17 & W18 Added	AS	SM	24.03.2023
P1	Planning	MA	SM	24.02.2023

© This drawing and any design hereon is the copyright of Potter Raper and must not be reproduced without their written consent. All drawings remain the property of Potter Raper. Figured dimension only to be taken from this drawing. All dimensions to be checked on site. Please inform Potter Raper immediately of any discrepancies before work proceeds.

Client
Wates

Project Name
Capital Works

Project Location
91 Philip Lane,
London
N15 4JR

Sheet Name
Existing & Proposed Elevations

Project Status
Planning

Drawing Nr.
BE091-PR-DR-ZZ-M2-B-PL201

Scale
As indicated @ A2

POTTER RAPER
Duncan House
1A Burnhill Road
Beckenham
Kent
BR3 3LA
Tel: 020 8658 3538