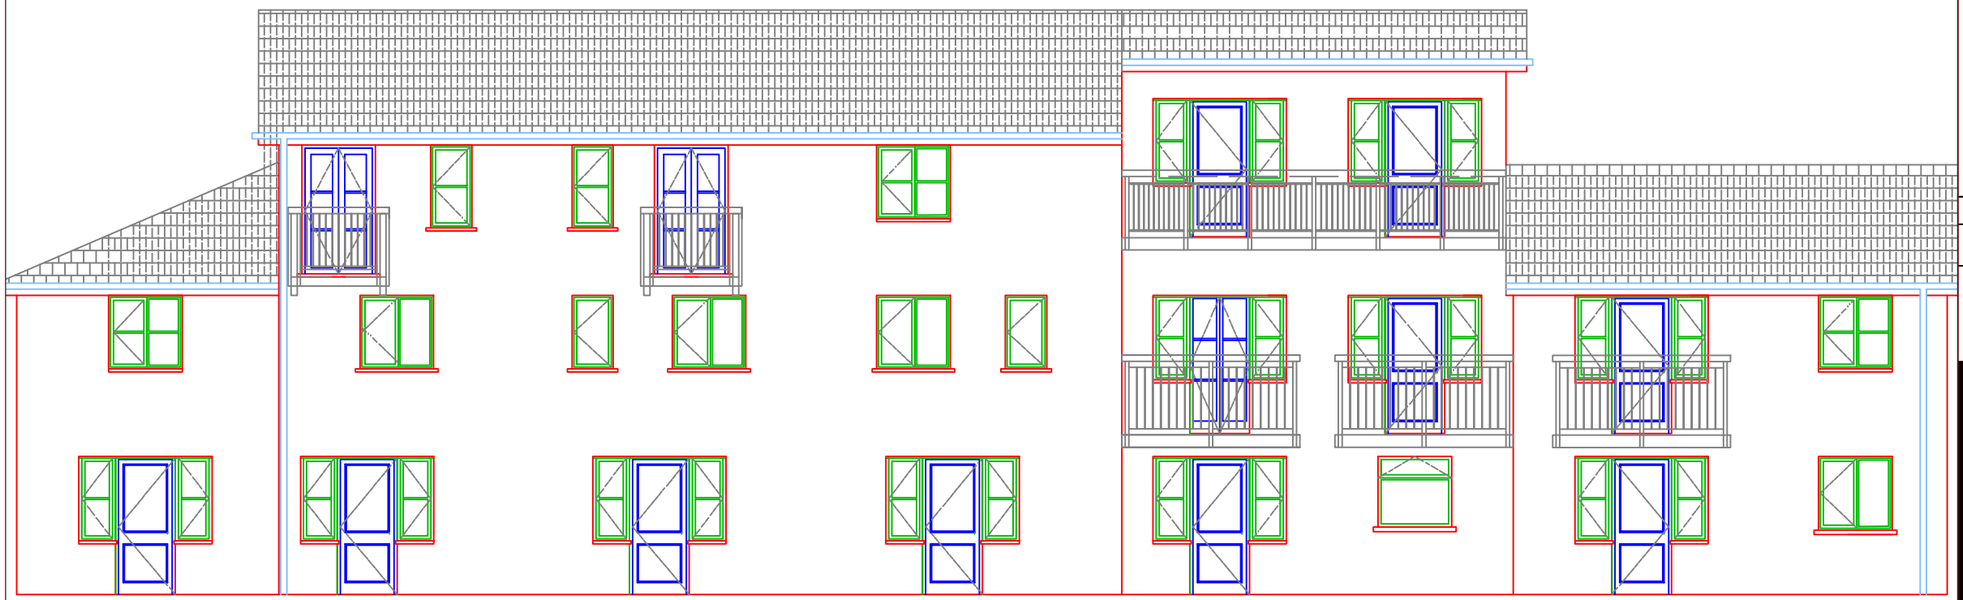


1 0 1 2 3 4 5
SCALE 1:100 m

A3

ASSOCIATED DRAWINGS

No.	TITLE

NOTES

1. NO DIMENSIONS ARE TO BE SCALED FROM THIS DRAWING.

SERIAL	DESCRIPTION	AUTH	DATE

AMENDMENTS

CLIENT

Metropolitan Thames Valley

JOB LOCATION

16-26 Duffield Drive
London
N15 4UH

DRAWING TITLE

Rear Elevation

DRAWING No

22-3180-PL-16-26DD-004

SCALE	DATE
1:100 @ A3	29 March 2023

THOMAS & THOMAS

CHARTERED BUILDING SURVEYORS

2.1.02 THE LEATHER MARKET
11-13 WESTON STREET
LONDON, SE1 3ER
TEL: 020 7060 1899
EMAIL: enquiries@ttsurveyors.com

DRAWN BY:	CHECKED:	SIG.
GBC	GC	