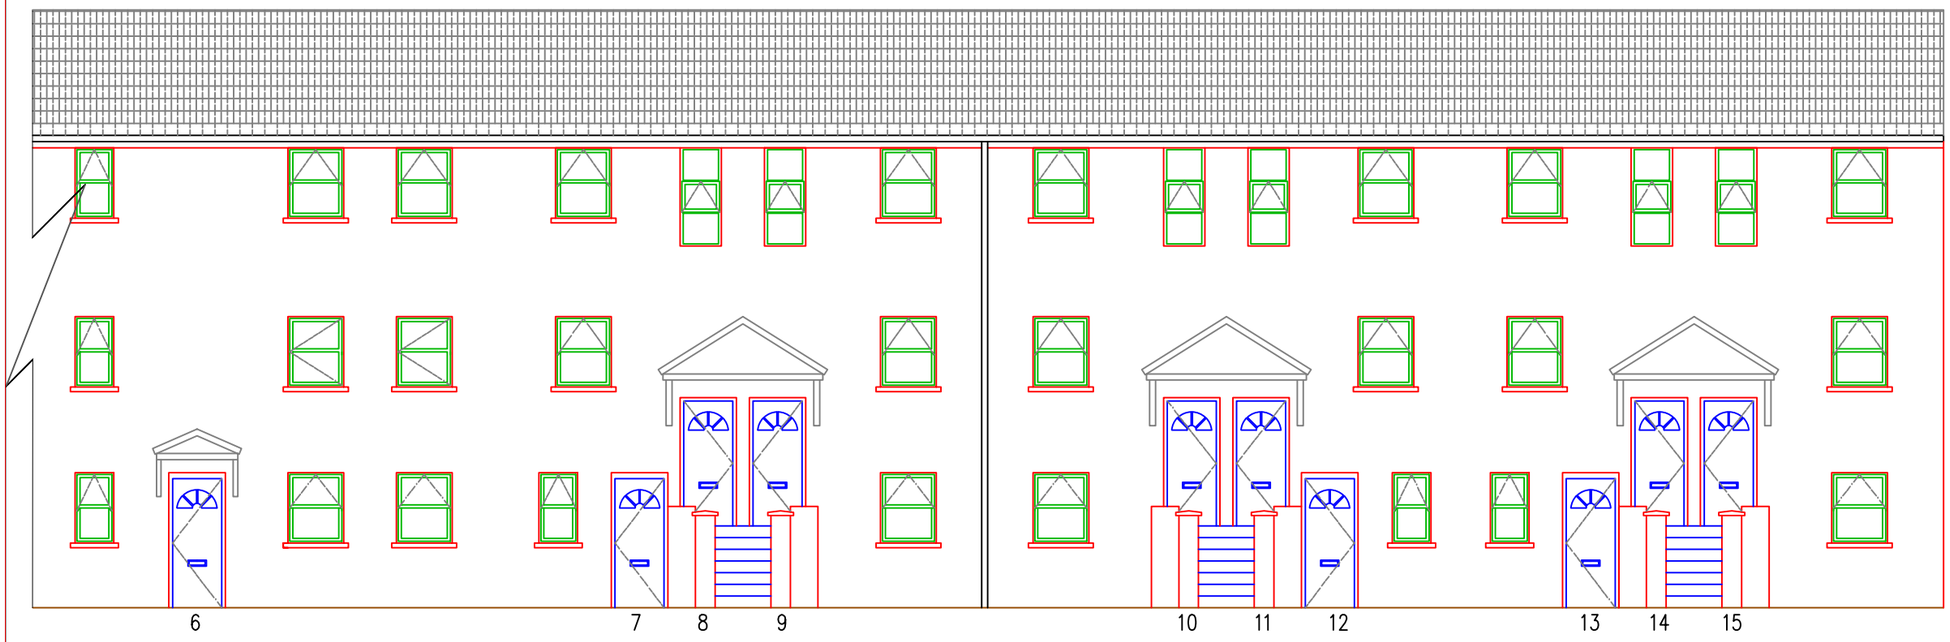


1 0 1 2 3 4 5
SCALE 1:100 m

A3

ASSOCIATED DRAWINGS

No.	TITLE

NOTES

1. NO DIMENSIONS ARE TO BE SCALED FROM THIS DRAWING.

SERIAL	DESCRIPTION	AUTH	DATE

AMENDMENTS

CLIENT
Metropolitan Thames Valley

JOB LOCATION
1-15 Yeats Court
Tynemouth Road
London
N15 4UE

DRAWING TITLE
Front Elevation 2

DRAWING No
22-3180-PL-YC-004

SCALE
1:100 @ A3

DATE
28 March 2023

THOMAS & THOMAS
CHARTERED BUILDING SURVEYORS
2.1.02 THE LEATHER MARKET
11-13 WESTON STREET
LONDON, SE1 3ER
TEL: 020 7060 1899
EMAIL: enquiries@ttsurveyors.com

DRAWN BY:	CHECKED:	SIG.
GBC	GC	