
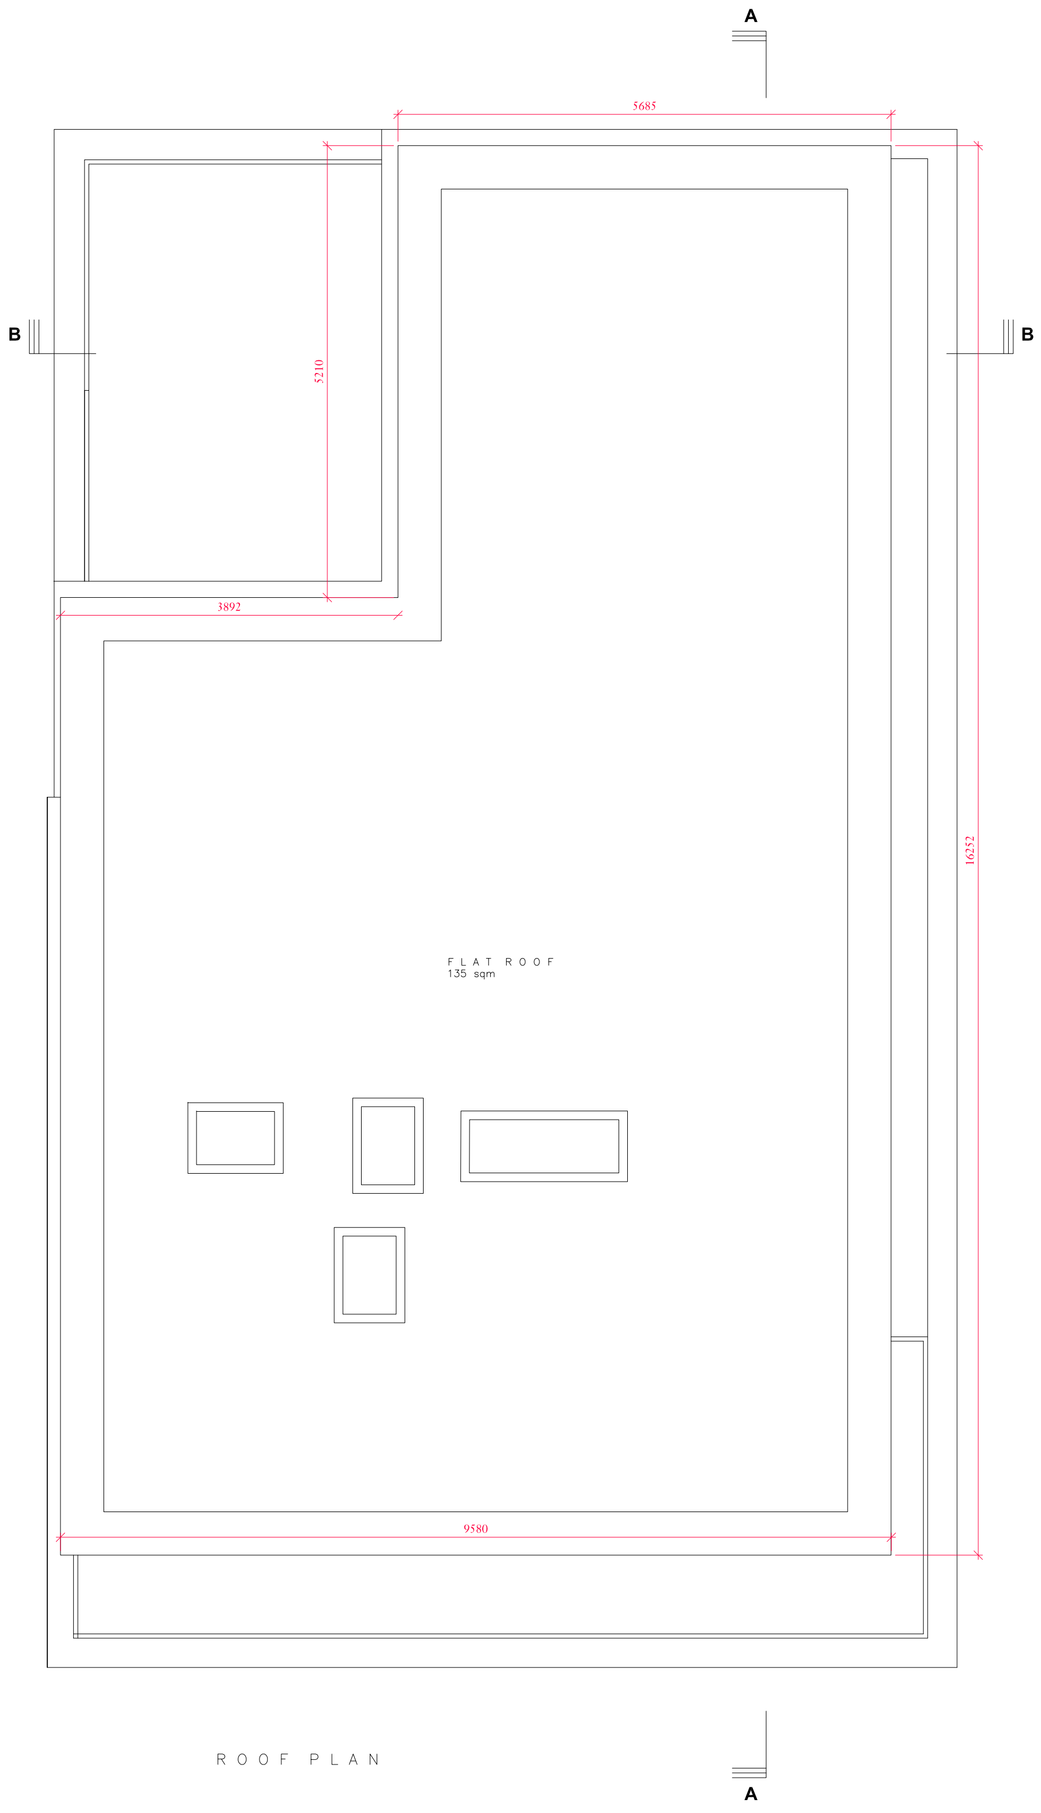



ROOF PLAN

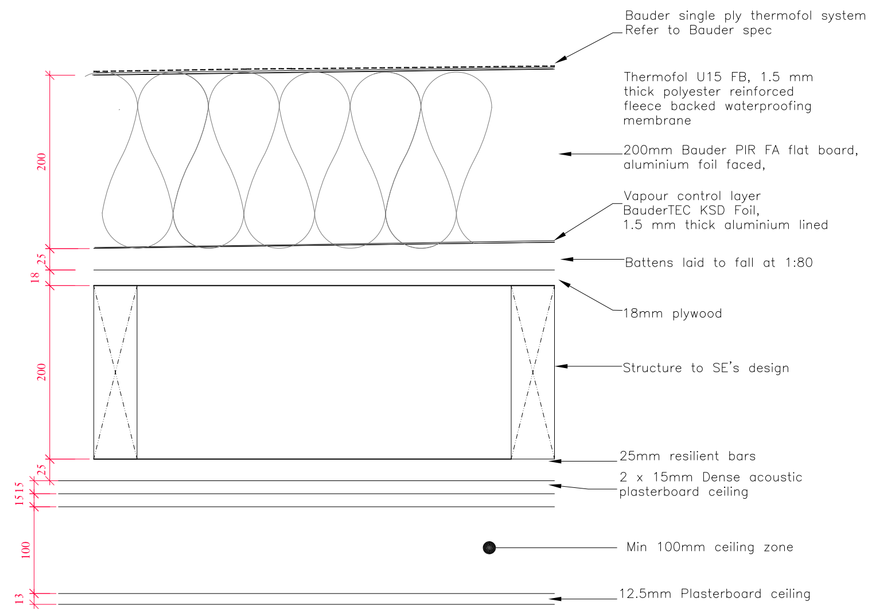


DRAWING STATUS

BC

DISCLAIMER


Drawing to be read in conjunction with all the relevant information.

All written dimensions to be checked on site before work commences. Discrepancies, where identified, must be reported to the architect immediately.

This drawing is the property of LIFE-U DESIGN and must not be reproduced or disclosed to any unauthorised person either wholly or in part without written consent.

NOTES / KEYS

KEY:
New build
Retain existing

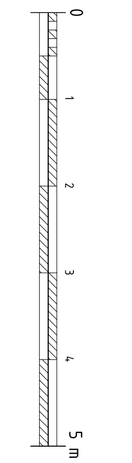


| REV. | DATE | DESCRIPTION |
|---|---|---|
| 01 | 00/00/000 | Issued to/for |

LIFE U DESIGN
W life-udesign.com
E carle@life-udesign.com
T +44 (0) 207 097 3898
M +44 (0) 77 66 745 415

CLIENT

-

PROJECT

107 Mayes Road, N22 6UP

| SCALE | DATE |
|---|---|
| 1:50@A1 | 2022/06 |
| DRAWN BY | CHECKED BY |
| - | - |

DRAWING TITLE

PROPOSED
Roof Plans

| DRAWING NO. | PROJECT NO. | REV. |
|---|---|---|
| BC03 | 19026 | - |