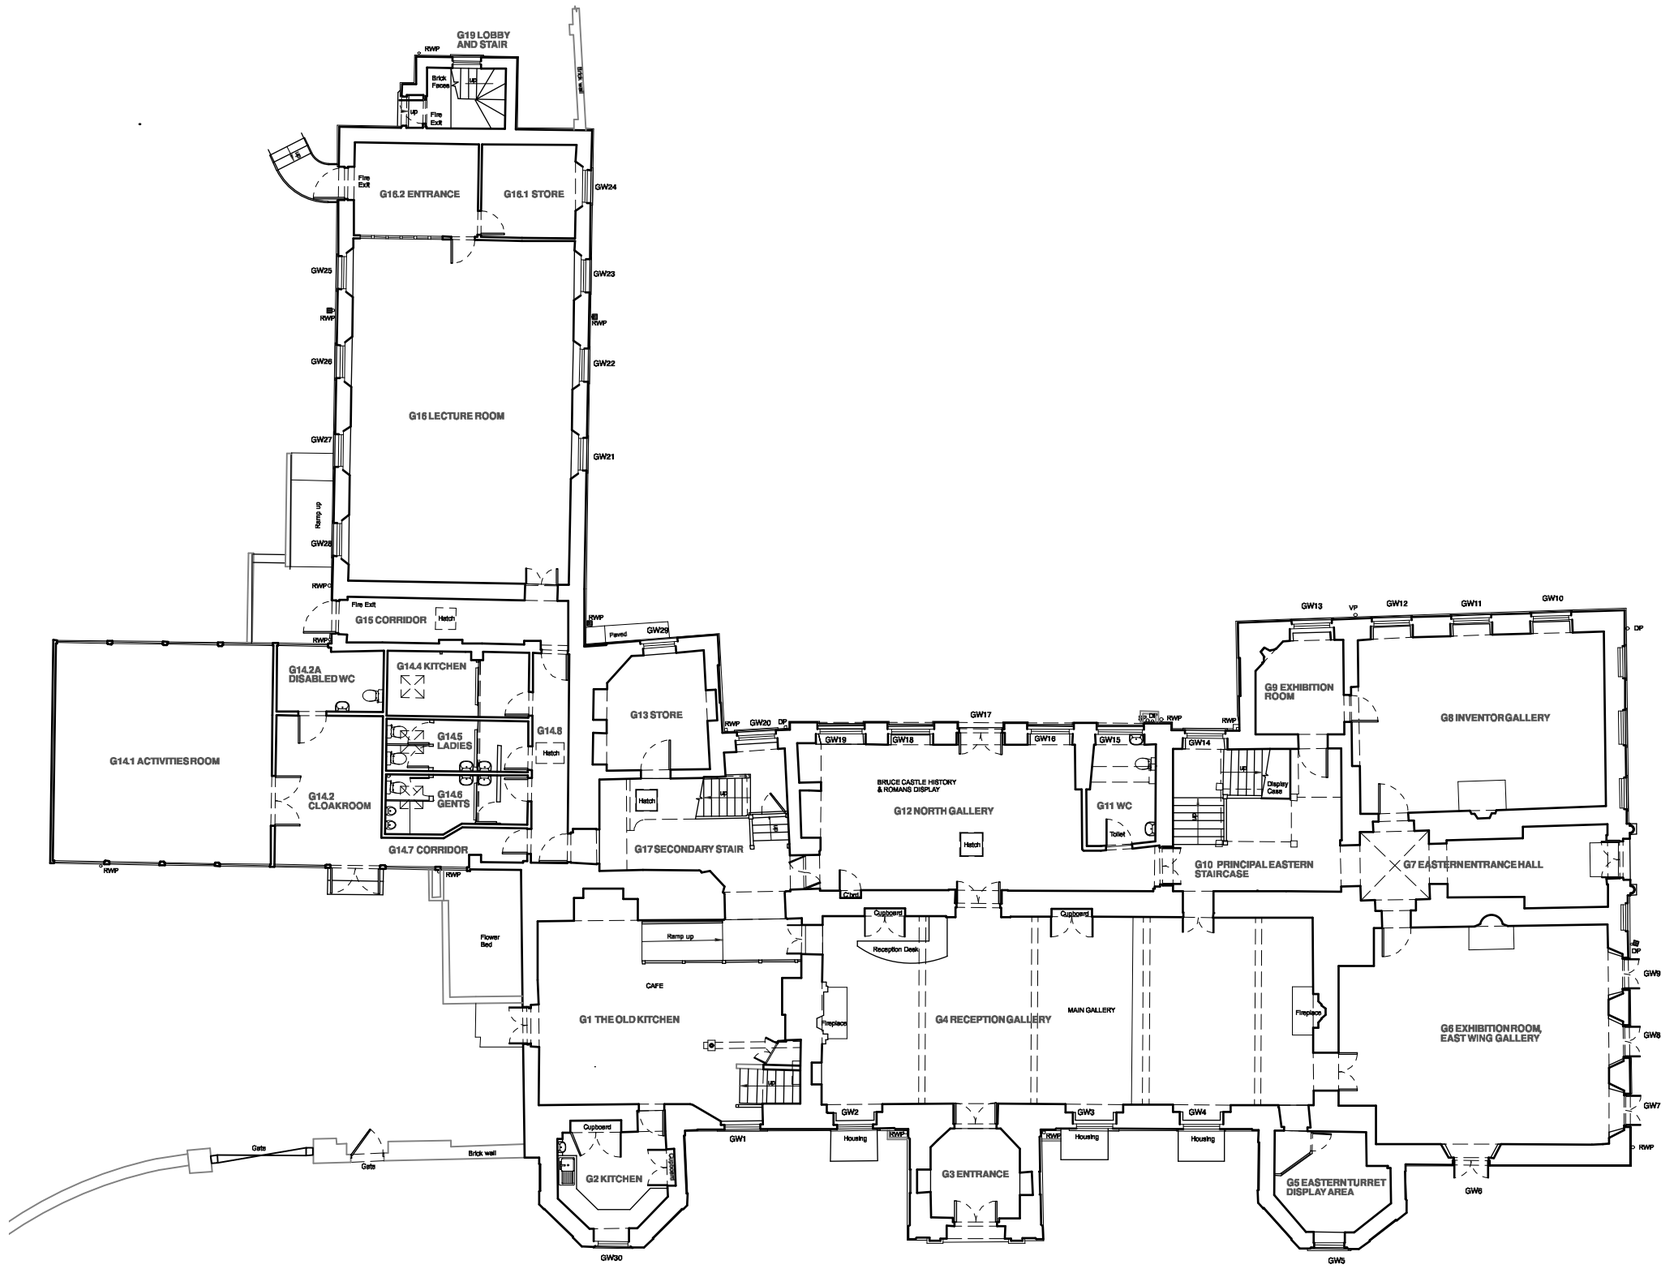


EXISTING GROUND FLOOR

DO NOT SCALE check all dimensions on site

0 4m 20m Scale 1:200

Butler Hegarty Architects
Unit 3.2, Islington Studios, 159-163 Marlborough Road, London, N19 4NF
tel: 020 72638933 email: mail@butlerhegartyarchitects.co.uk

Bruce Castle Museum
Title: Existing Ground Floor Plan
Drawing No: 0821921/**Su12** Scale 1:200 @A3