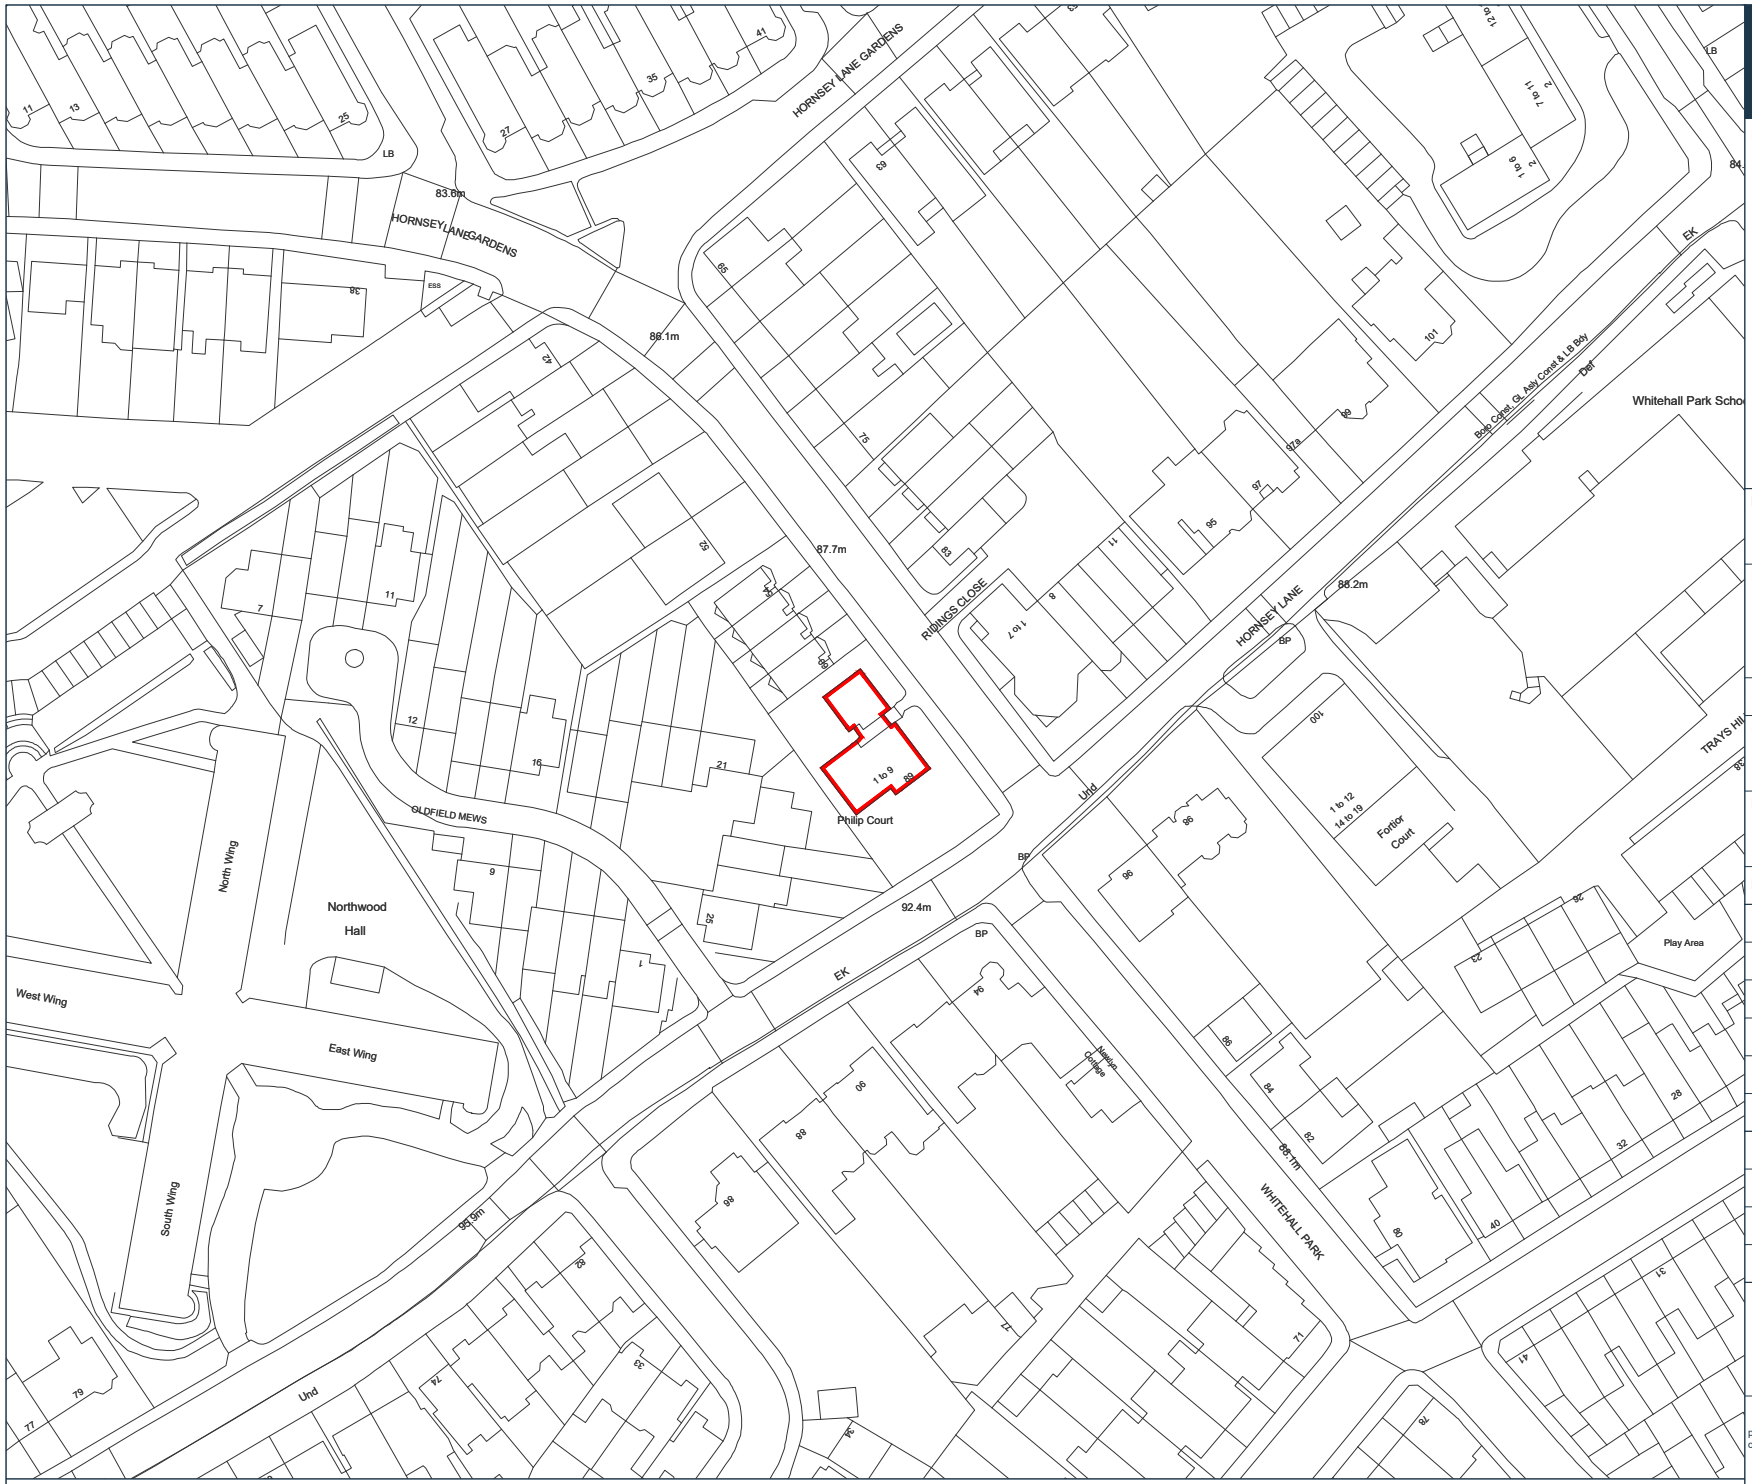



Site Plan

0 10 20 30 40 50 60 70 80 90 100 110 120 130 140 150 Metres

Scale 1:1250

DALCOUR MACLAREN

**Key:**

Application Area

**Interest:** Philip Court Management Limited

**Location:** Philip Court, London, N6 5LN

**Coords:** 529308, 187560

**Scheme Name:** EP - Philip Court, N6 5LN

**Drawing Name:** Location Plan

**Drawing No:** 23004242_PLN_LOC_2.1

| Rev | Date | Description |
|---|---|---|
| - | 05.04.2023 | First Issue |
| | | |
| | | |
| | | |
| | | |

| | |
|---|---|
| Drawn: | LB |
| Approved: | DH/ES |
| Sheet No: | 1 of 1 |
| Sheet Size: | A4 |

Cadent
Your Gas Network

The information contained in this document is confidential and protected by copyright. The use, copying or disclosure to a third party, either wholly or in part, except with the written permission of, and in the manner prescribed by Cadent Gas Limited constitutes an infringement of copyright. Dalcour Maclaren does not warrant that this document is definitive nor free of error and does not accept liability for any loss caused or arising from reliance upon information provided herein. Although our best efforts have been made to ensure the accuracy of these plans, all measurements must be confirmed on site. BASED UPON THE ORDNANCE SURVEY MAP WITH THE SANCTION OF THE CONTROLLER OF HM STATIONERY OFFICE. CROWN COPYRIGHT RESERVED. OS LICENCE No. 100024886