
Copyright Hawkins\Brown Architects
No implied licence exists. This drawing should not be used to calculate areas for the purposes of valuation. Do not scale this drawing. All dimensions to be checked on the site by the contractor and such dimensions to be their responsibility. All work must comply with relevant British Standards and Building Regulations requirements. Drawing errors and omissions to be reported to the architect. To be read in
conjunction with Architect's specification and other consultant information.

Rev	Description	Date
P1	Planning Issue	05.04.23




AB-ZZ-SCN West Elevation Bay-P

1 : 50

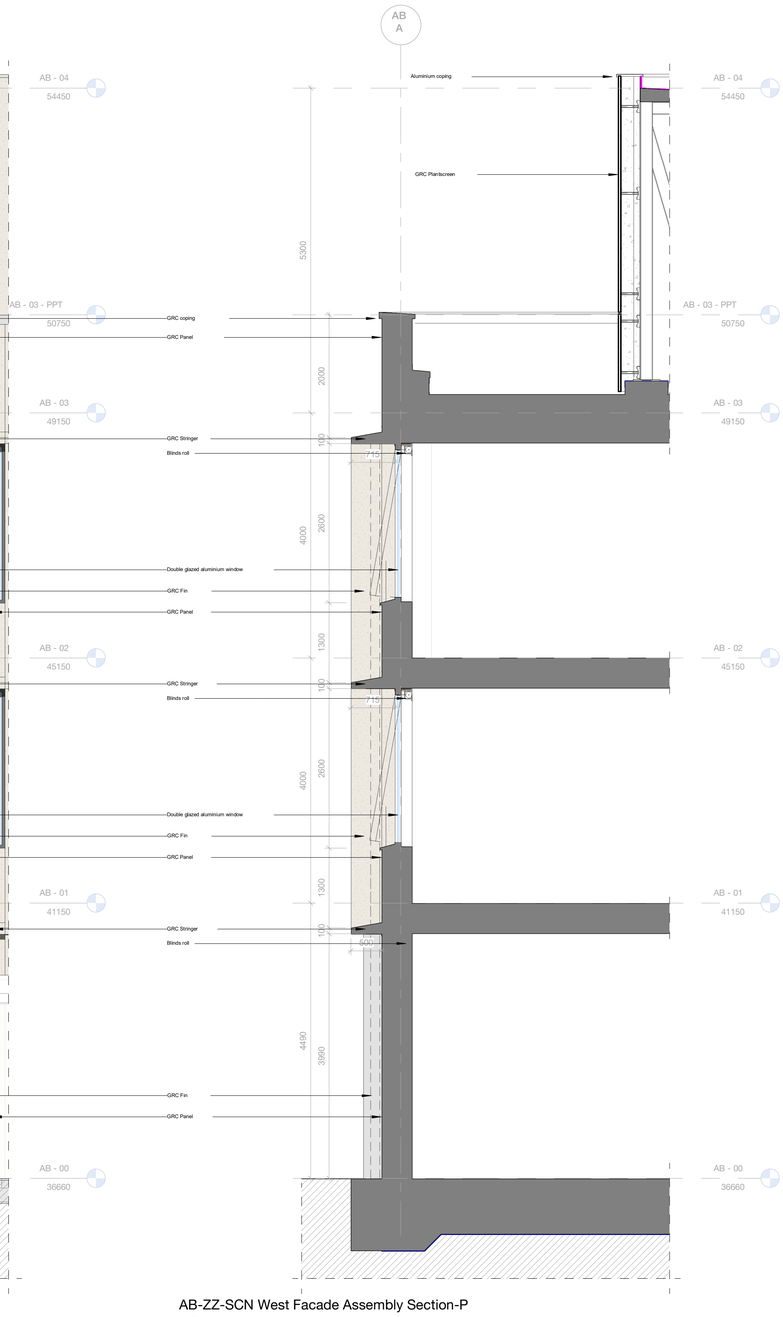

AB-ZZ-SCN West Facade Assembly Section-P

1 : 50

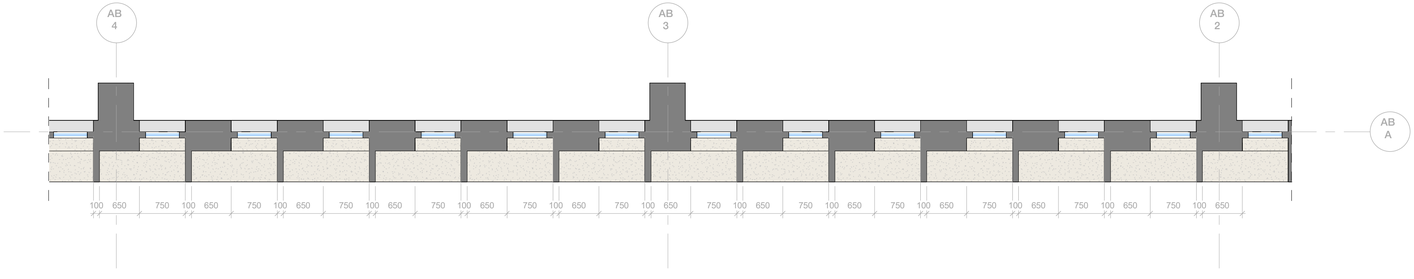

AB-01 West Facade Assembly Section-P

1 : 50

0 1 2.5 5 m

Scale 1:50

159 St John Street
London EC1V 4QJ
mail@hawkinsbrown.com
hawkinsbrown.com

Hawkins\
Brown

Project
Haringey Civic Centre

High Rd,
Wood Green,
N22 8LE

Drawing
Ext Wall Assembly Section - AB - West Elevation

Scale @ A1	Date
1 : 50	15.03.23
Drawn By	**Checked By**
DB	JM

Job Number	Status	Purpose of Issue
190149	S2	Issued for Information

Drawing No.	Rev
HCC-HBA-AB-ZZ-DR-A-218302	P1