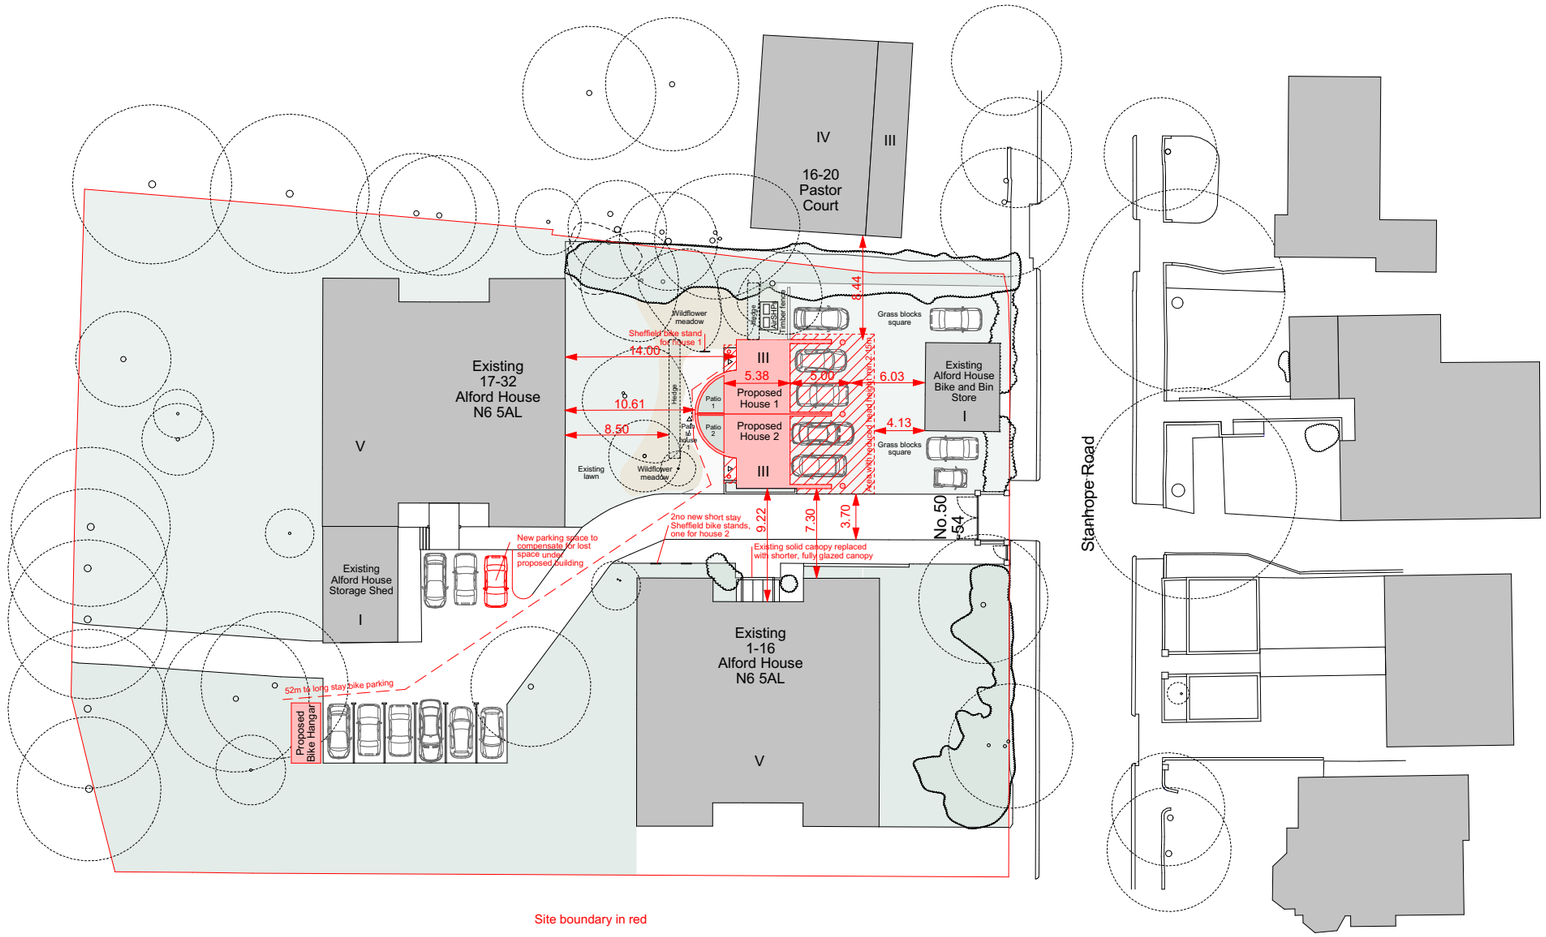


Site boundary in red

N

0 5 10 25

The original PDF of a printed copy of this drawing might contain information in colour. Check the PDF for reference. Do not scale from printed copies unless print settings can be verified. Refer to scale bars, dimension lines, height markers etc. All existing site, tree, building and boundary information is based on third party survey data. Measurements are indicative only, all dimensions to be double checked on site. Errors to be reported immediately to Architect. Building Services shown indicatively only. Drawings only show the general position, not exact line of site boundaries.

ERBAR MATTES

+44 (0)20 3865 8066
studio@erbarmattes.com

© Erbar Mattes Limited
Registered in England and Wales No. 09699619

Project	Alford House Site, 50, 52 and 54 Stanhope Road, London N6 5AL	Project No	141
Client	LonPro Highgate Limited	Issue	Planning
Date	May 2023		
Scale	1:500 / A3	Drawing No	141_00_13_PL2
Drawing Name	Site Plan Proposed	Status	Planning Application