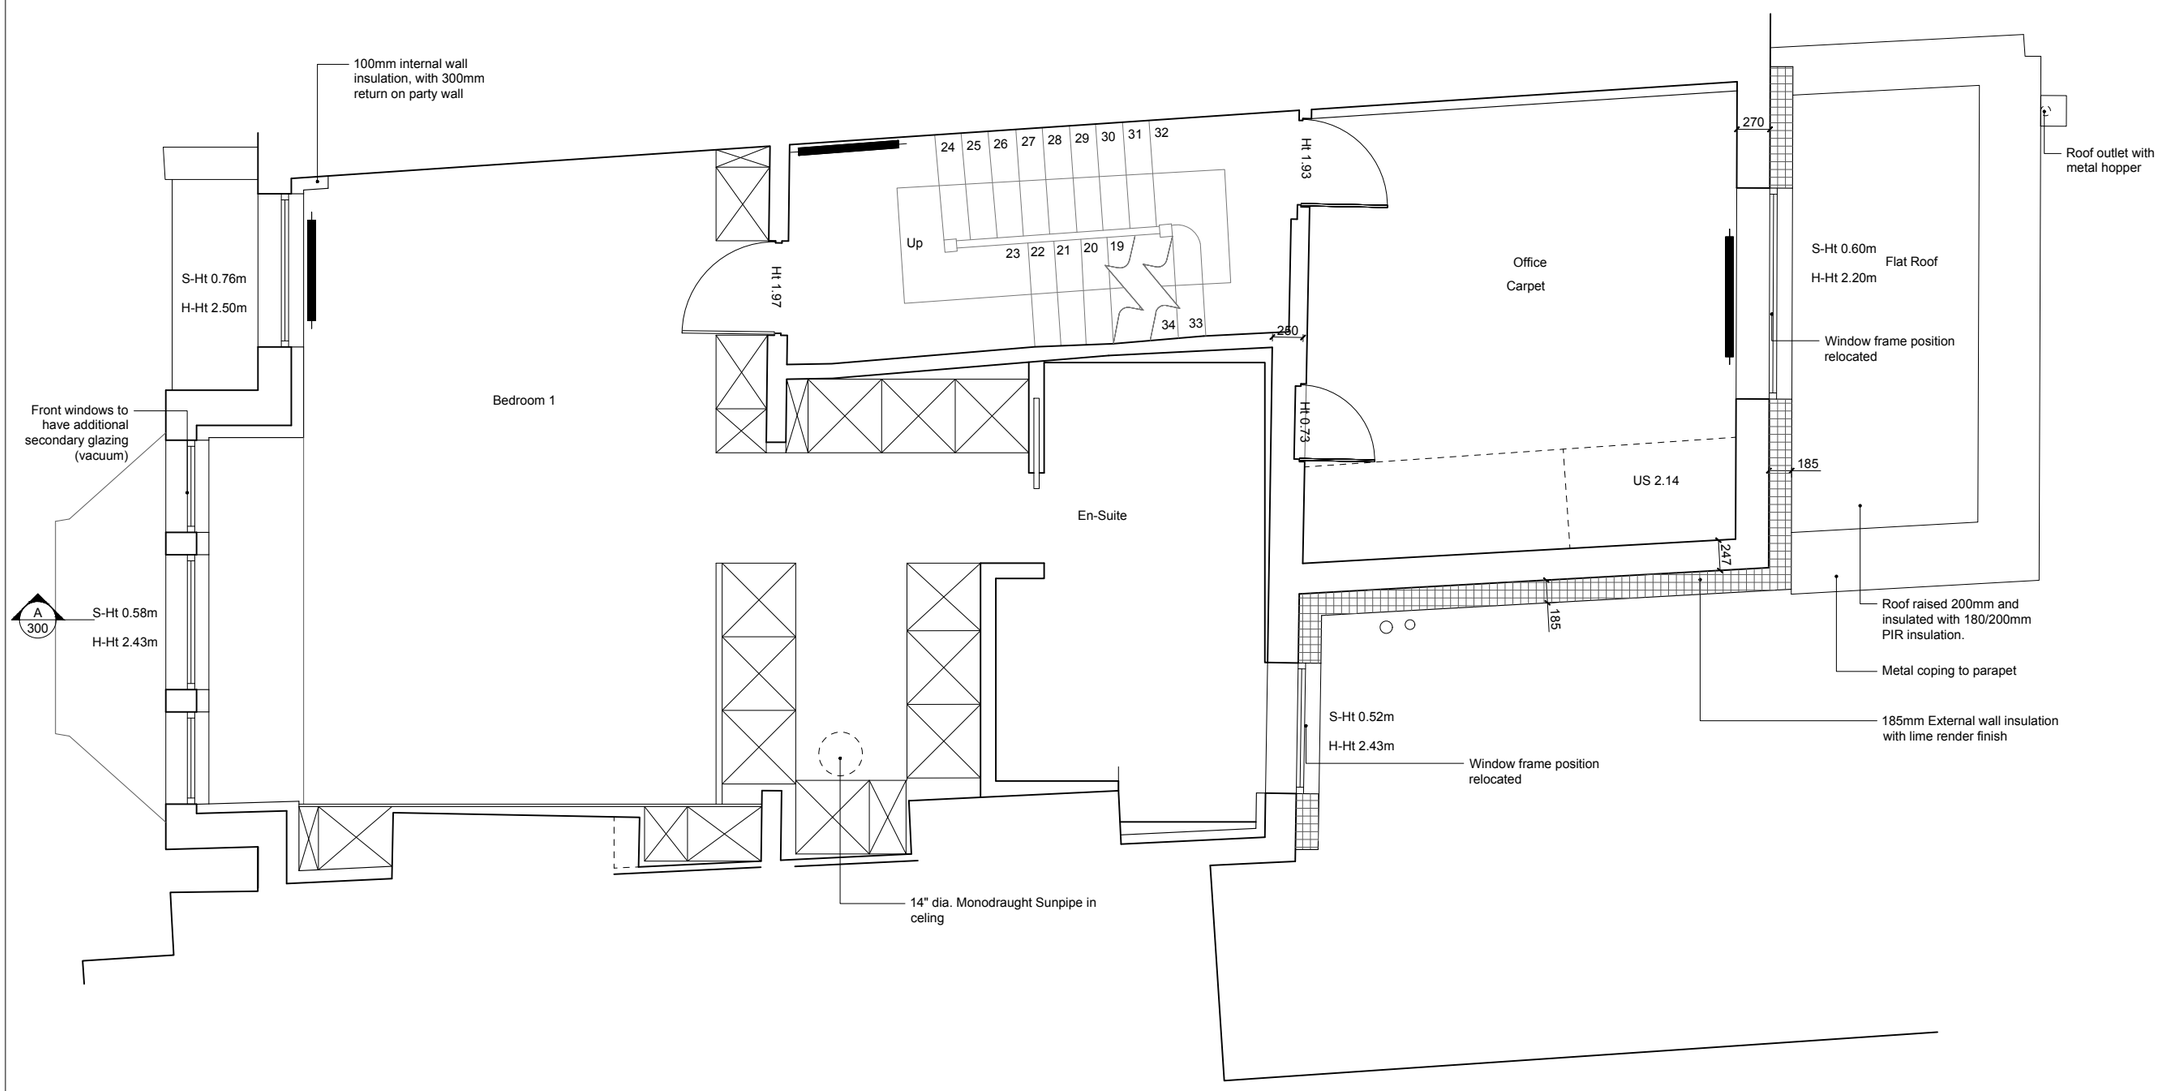

TYPE

www.typestudio.co.uk contact@typestudio.co.uk

This drawing is prepared solely for design and planning submission purposes. It is not intended or suitable for either Building Regulations or Construction purposes and should not be used for such.

0 0.5 1 2 3 4

Scale 1:50

Revision	Date	Description	Drawn	Checked
-	07/06/23	ISSUED FOR PLANNING - NOT FOR CONSTRUCTION	OR	MC

Project: 24 Curzon Road, London, N10 2RA	Drawing Number: 098.120	Rev.: -
Drawing Title: Proposed First Floor Plan	Status: Planning	Scale: 1:50@A3