
NORTH

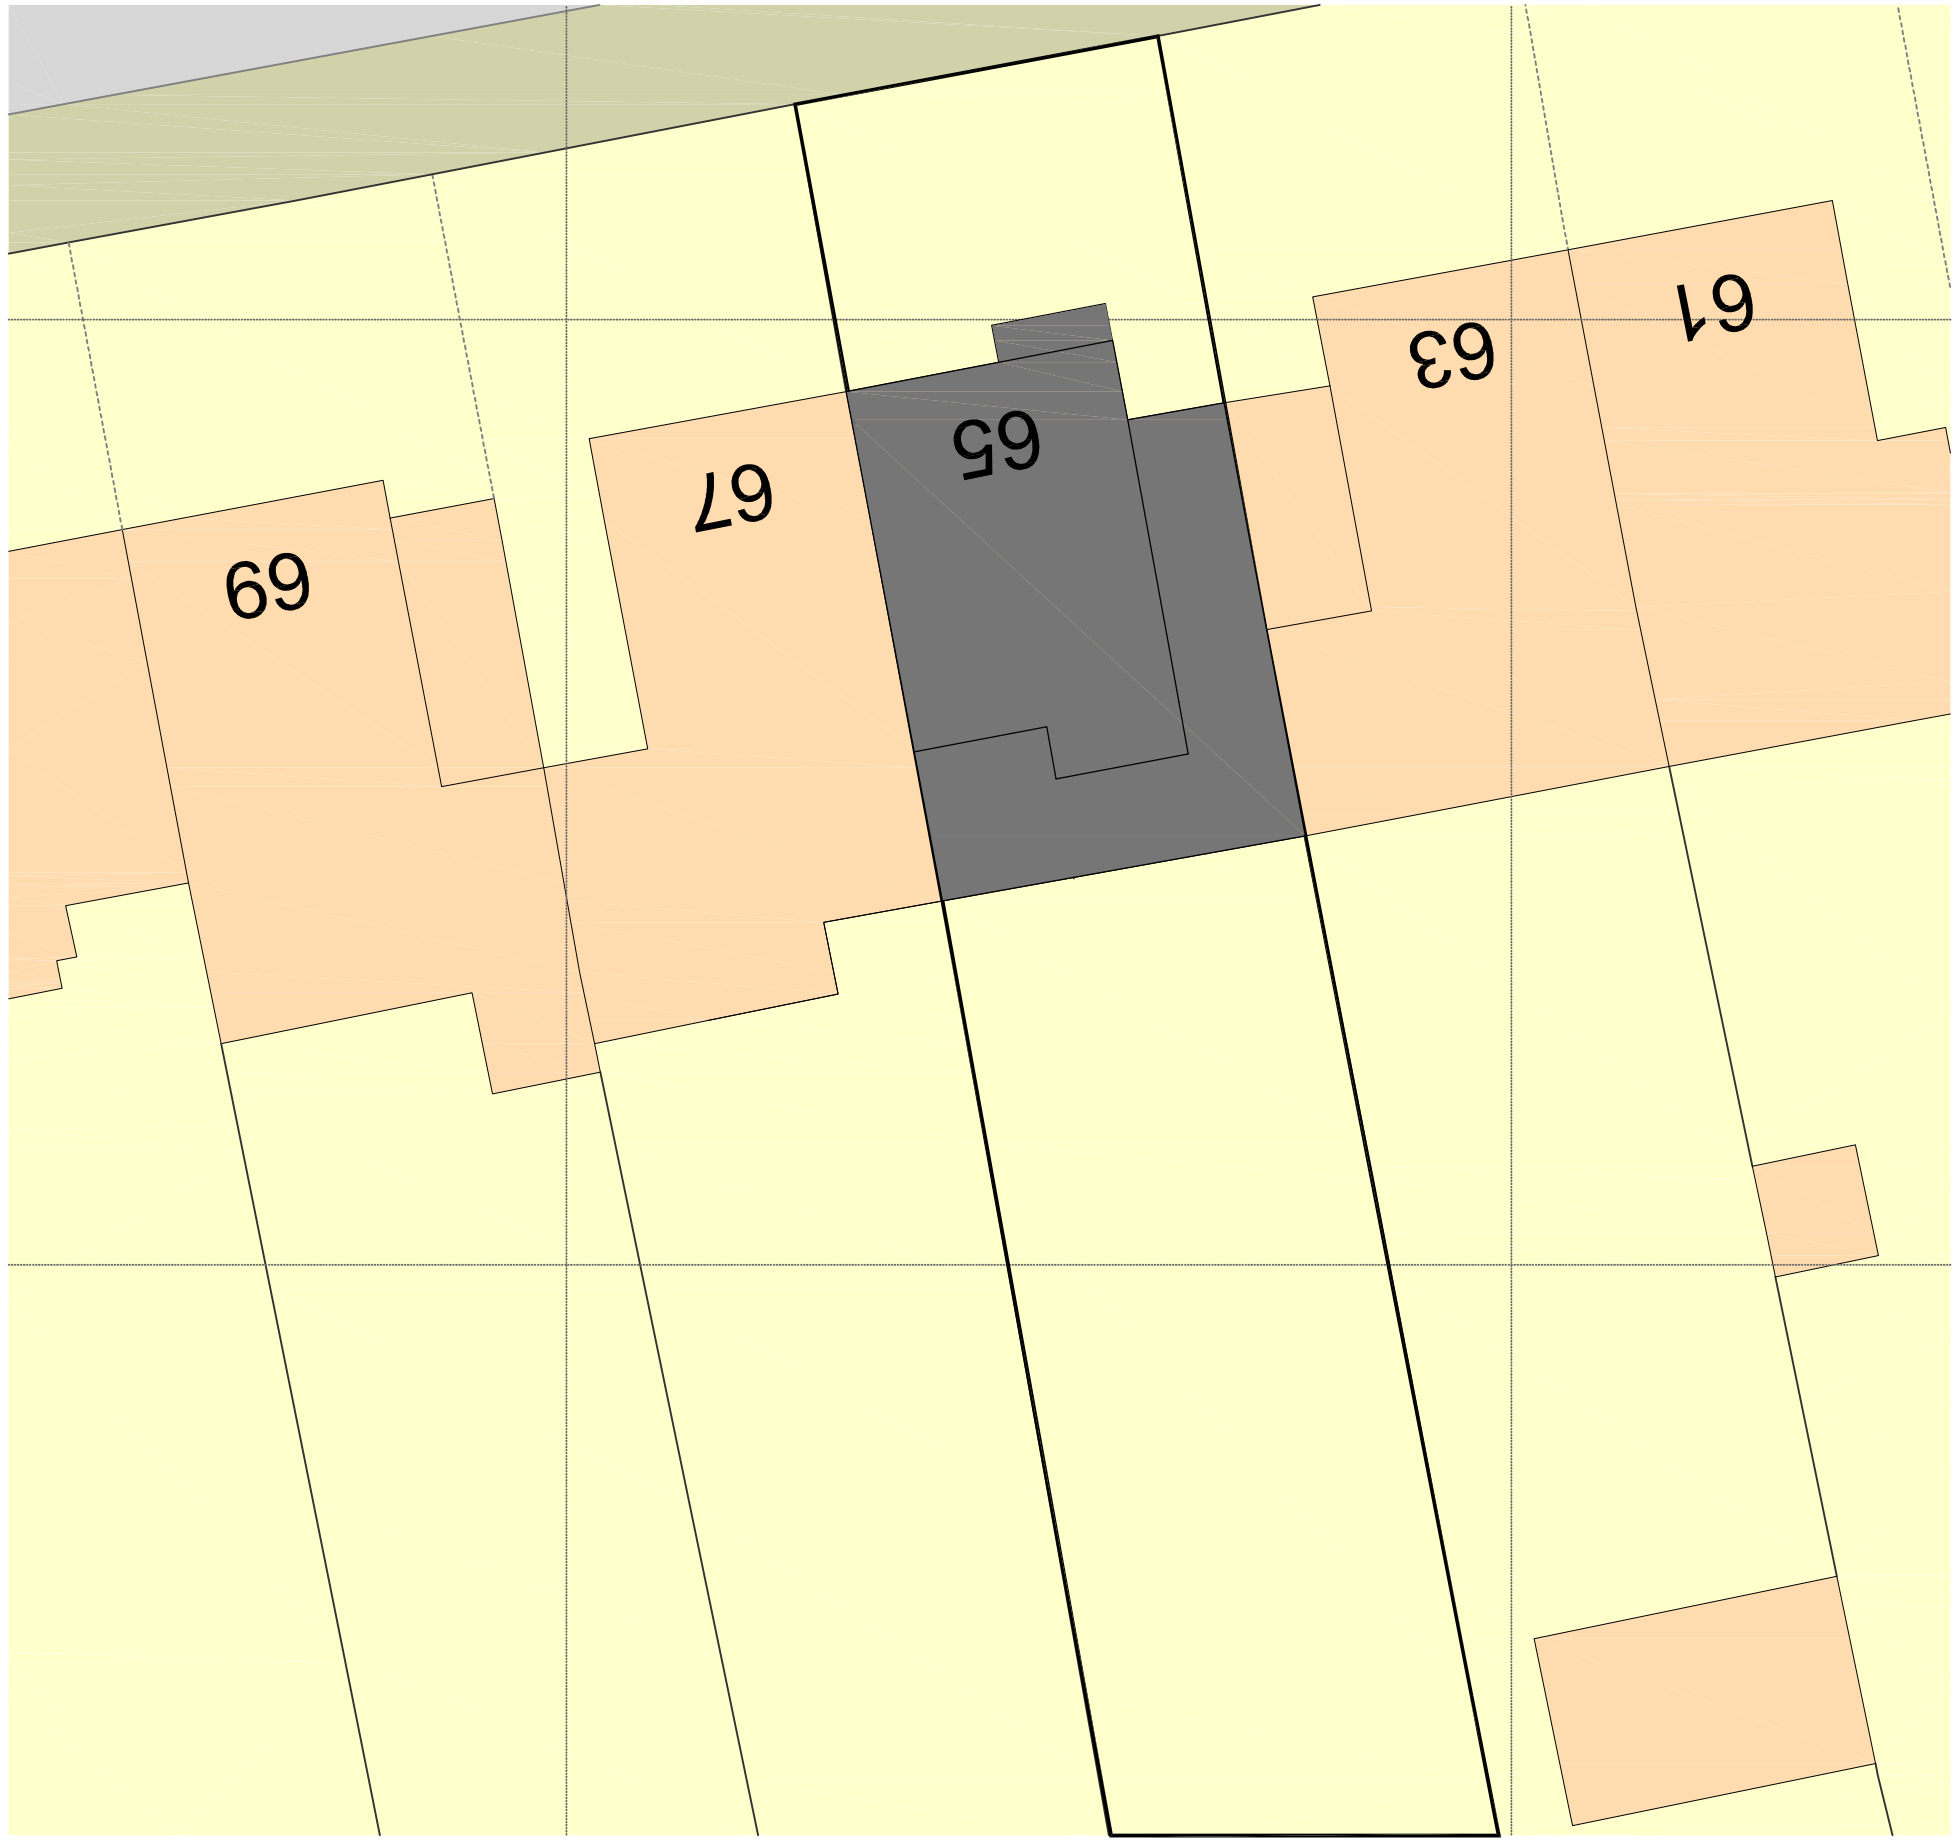

KEY NOTES:

Site Location

Building Location

ACXIS
125 EAST END ROAD
LONDON, N2 0SZ
TEL: +44(0) 20 7193 2320
WWW.ACXISLTD.COM

ARCHITECTURE // DESIGN //
PROJECT MANAGEMENT

General notes :

This drawing is copyright protected.

Dimensions are not to be scaled from this drawing.

The contractor and his subcontractors are to verify all dimensions on site before making any shop drawings and before executing the works.

Any discrepancies, either between written dimensions and site dimensions or between this drawing and other consultant's or supplier's drawings, should be brought to the immediate attention of the architect before executing the works.

This drawing is to be read in conjunction with the relevant structural, mechanical and electrical drawings.

All works are to be carried out in accordance with the relevant B.S. and codes of practice and also meet the local authority requirements.

rev	date	description
-	21/05/23	FIRST ISSUE

client
MR & MRS QUILLEY
65 CREIGHTON AVENUE
LONDON
N10 1NR

project
65 CREIGHTON AVENUE
LONDON
N10 1NR

drawing

PROPOSED DRAWING
SITE PLAN

job no.	22/161	date	22/12/22
scale	1:1250@A3		
drawn	BA	checked	
issue	PLANNING		

drawing number: 02
revision: -

1/002 SITE PLAN
SCALE 1:200

SCALE : 1: 200

0m 5m 10m 15m 20m 25m