
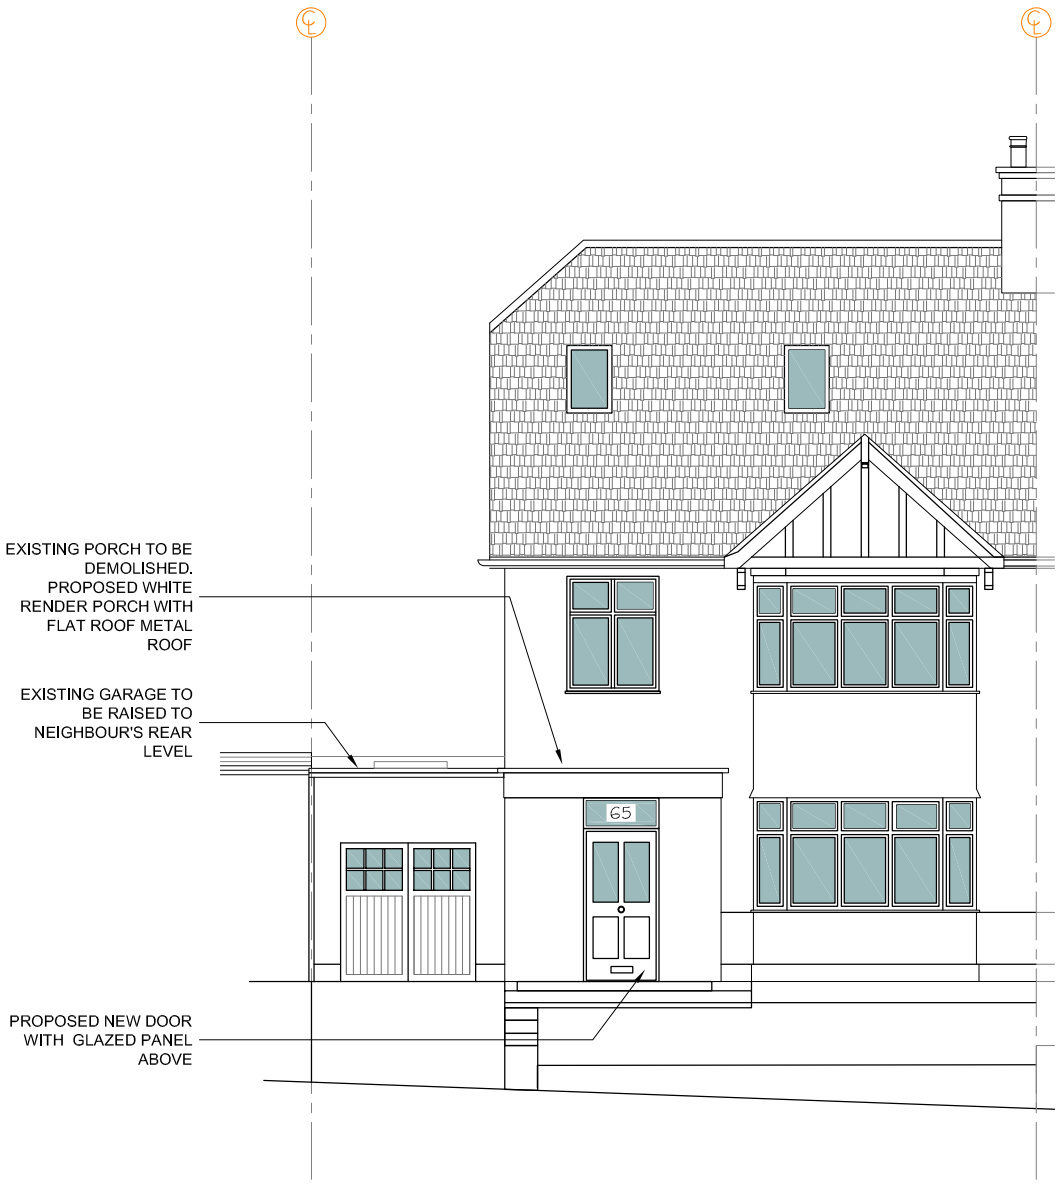



1/014 PROPOSED FRONT ELEVATION
SCALE 1:100

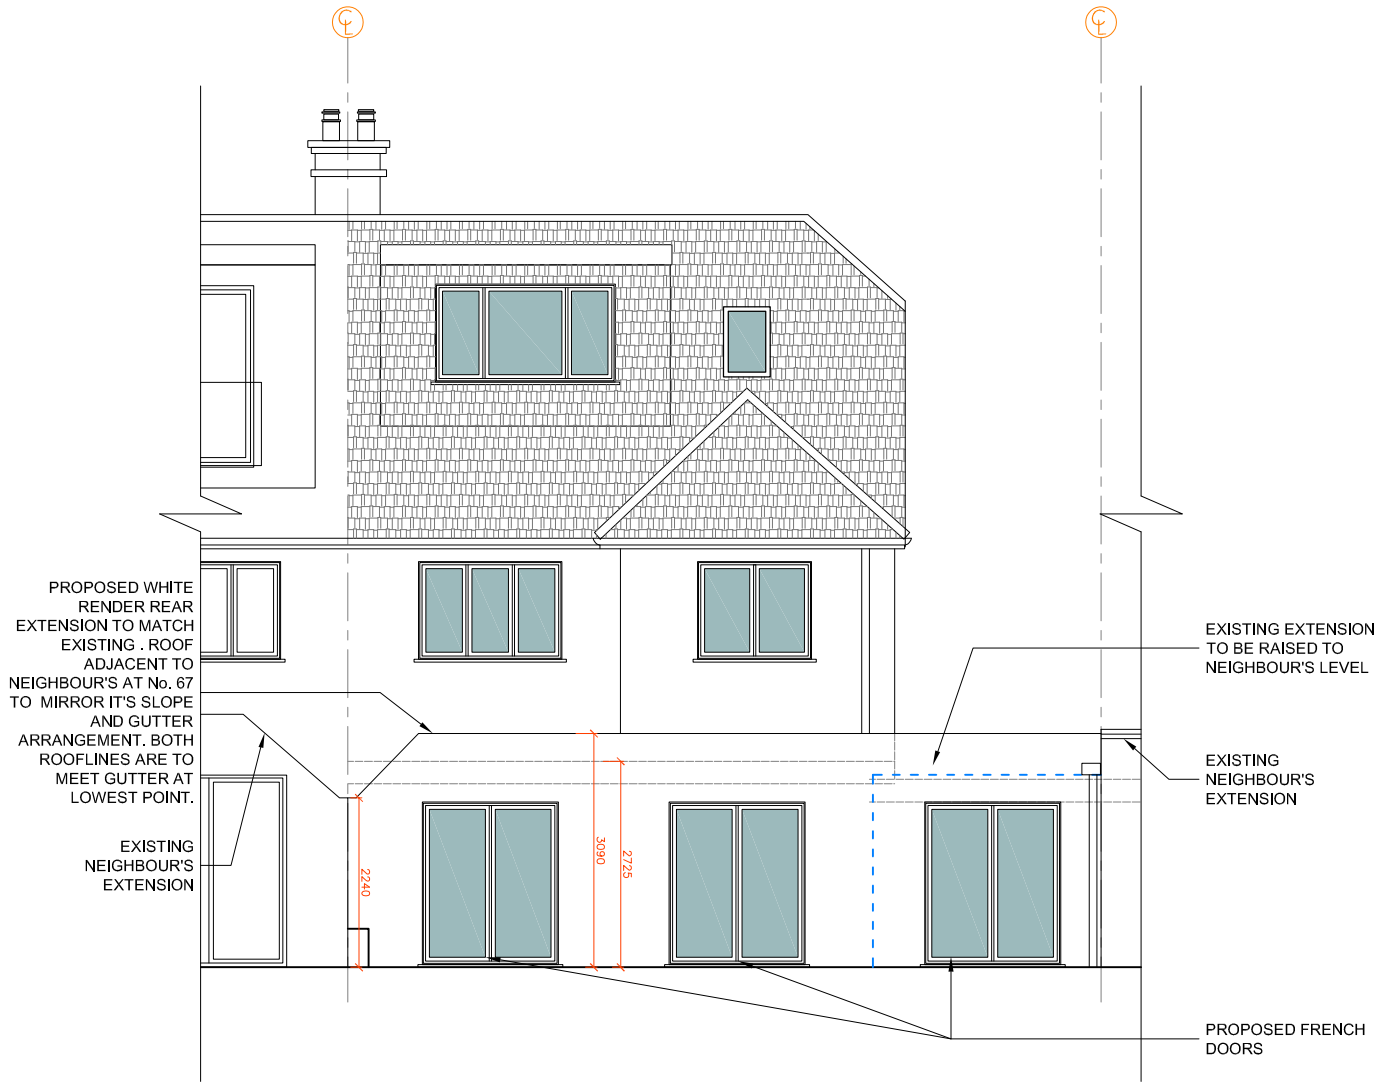


2/014 PROPOSED REAR ELEVATION
SCALE 1:100

SCALE : 1:100

0m 1m 2m 3m 4m 5m 6m 7m 8m 9m 10m

ACXIS
125 EAST END ROAD
LONDON, N2 0SZ
TEL: +44(0) 20 7193 2320
WWW.ACXISLTD.COM

ARCHITECTURE // DESIGN //
PROJECT MANAGEMENT

General notes :

This drawing is copyright protected.

Dimensions are not to be scaled from this drawing.

The contractor and his subcontractors are to verify all dimensions on site before making any shop drawings and before executing the works.

Any discrepancies, either between written dimensions and site dimensions or between this drawing and other consultant's or supplier's drawings, should be brought to the immediate attention of the architect before executing the works.

This drawing is to be read in conjunction with the relevant structural, mechanical and electrical drawings.

All works are to be carried out in accordance with the relevant B.S. and codes of practice and also meet the local authority requirements.

| rev | date | description |
|---|---|---|
| - | 20/05/23 | FIRST ISSUE |

client
MR & MRS QUILLEY
65 CREIGHTON AVENUE
LONDON
N10 1NR

project
65 CREIGHTON AVENUE
LONDON
N10 1NR

drawing
PROPOSED DRAWING
FRONT & REAR
ELEVATIONS

| | | | |
|---|---|---|---|
| job no. | 22/161 | date | 22/12/22 |
| scale | 1:100@A3 | | |
| drawn | AC | checked | |
| issue | PLANNING | | |

drawing number: 014
revision: -