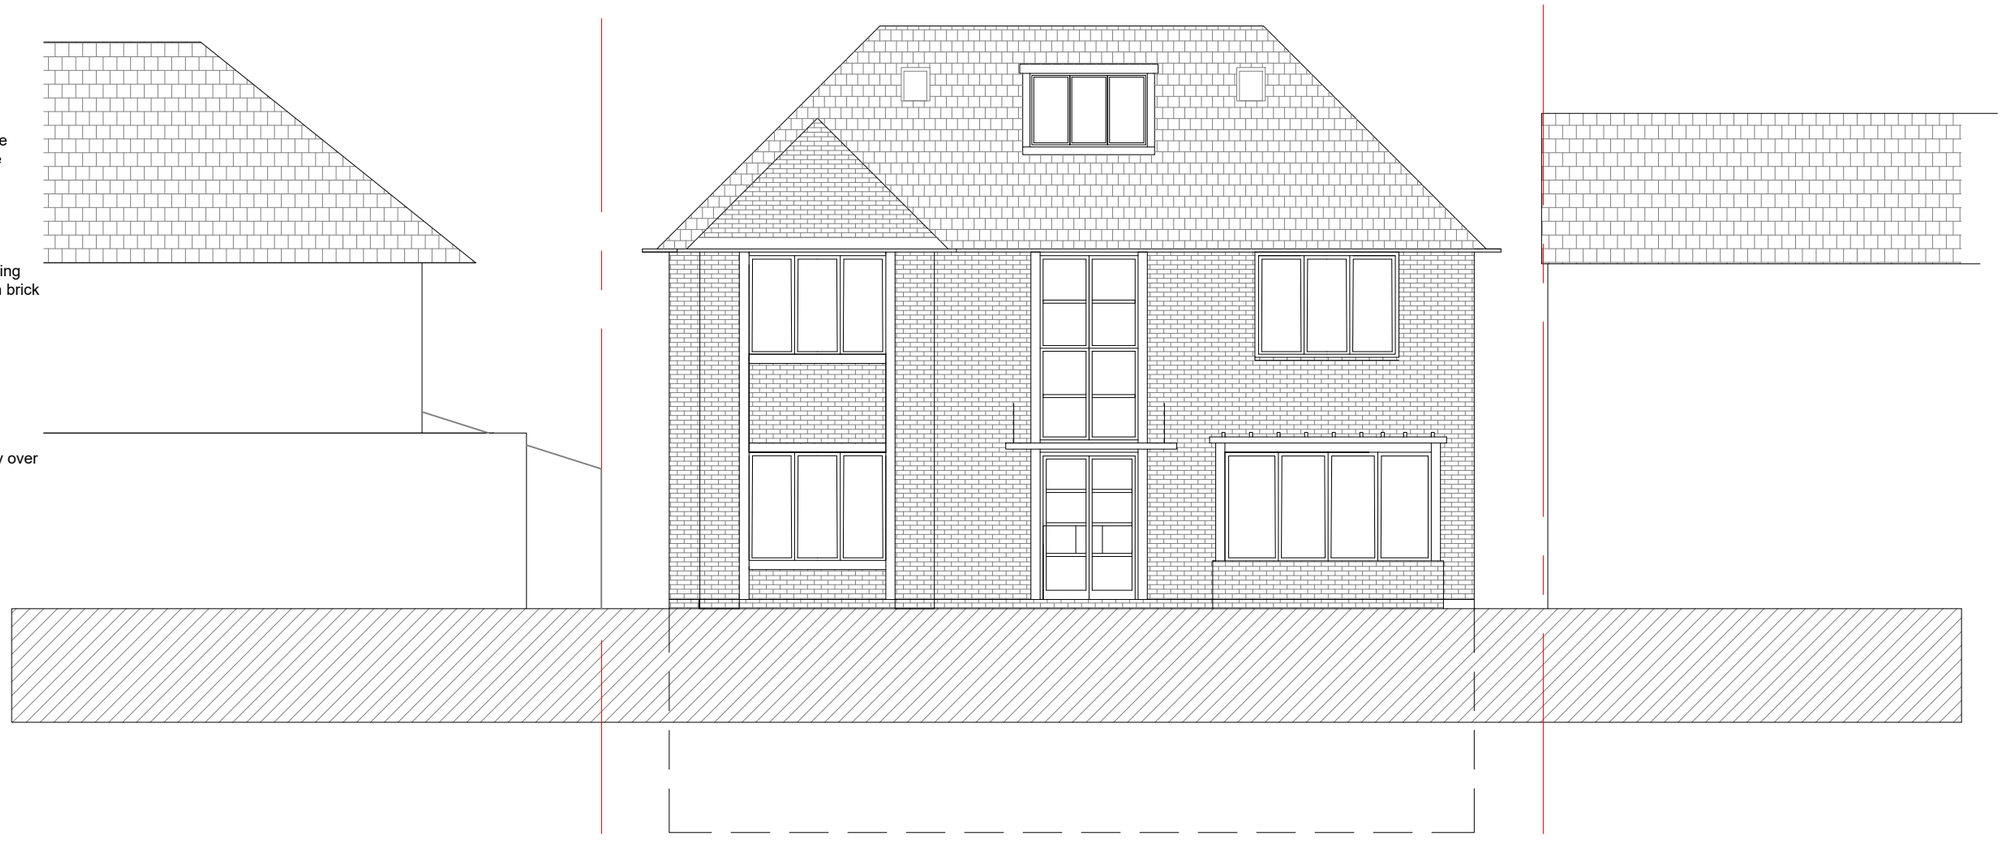


Line of basement

Site 63 Sheldon Avenue, London N6 4NH

Title Proposed Front Elevation

Drawing Number 167/035B

Date May 2022

Scale 1:100@A3

0m 5m

Status Planning

Studio Y2 PARTNERSHIP
Architecture & Planning
1339 High Road London N20 9HR
info@studioy2.co.uk 020 84463433

Copyright in this drawing remains with Studio Y2 LLP and no express or implied licence is granted by way of this drawings or otherwise to reproduce or use this drawing or the design contained in it: Scale bar for Planning Only : **All dimensions to be checked on site**