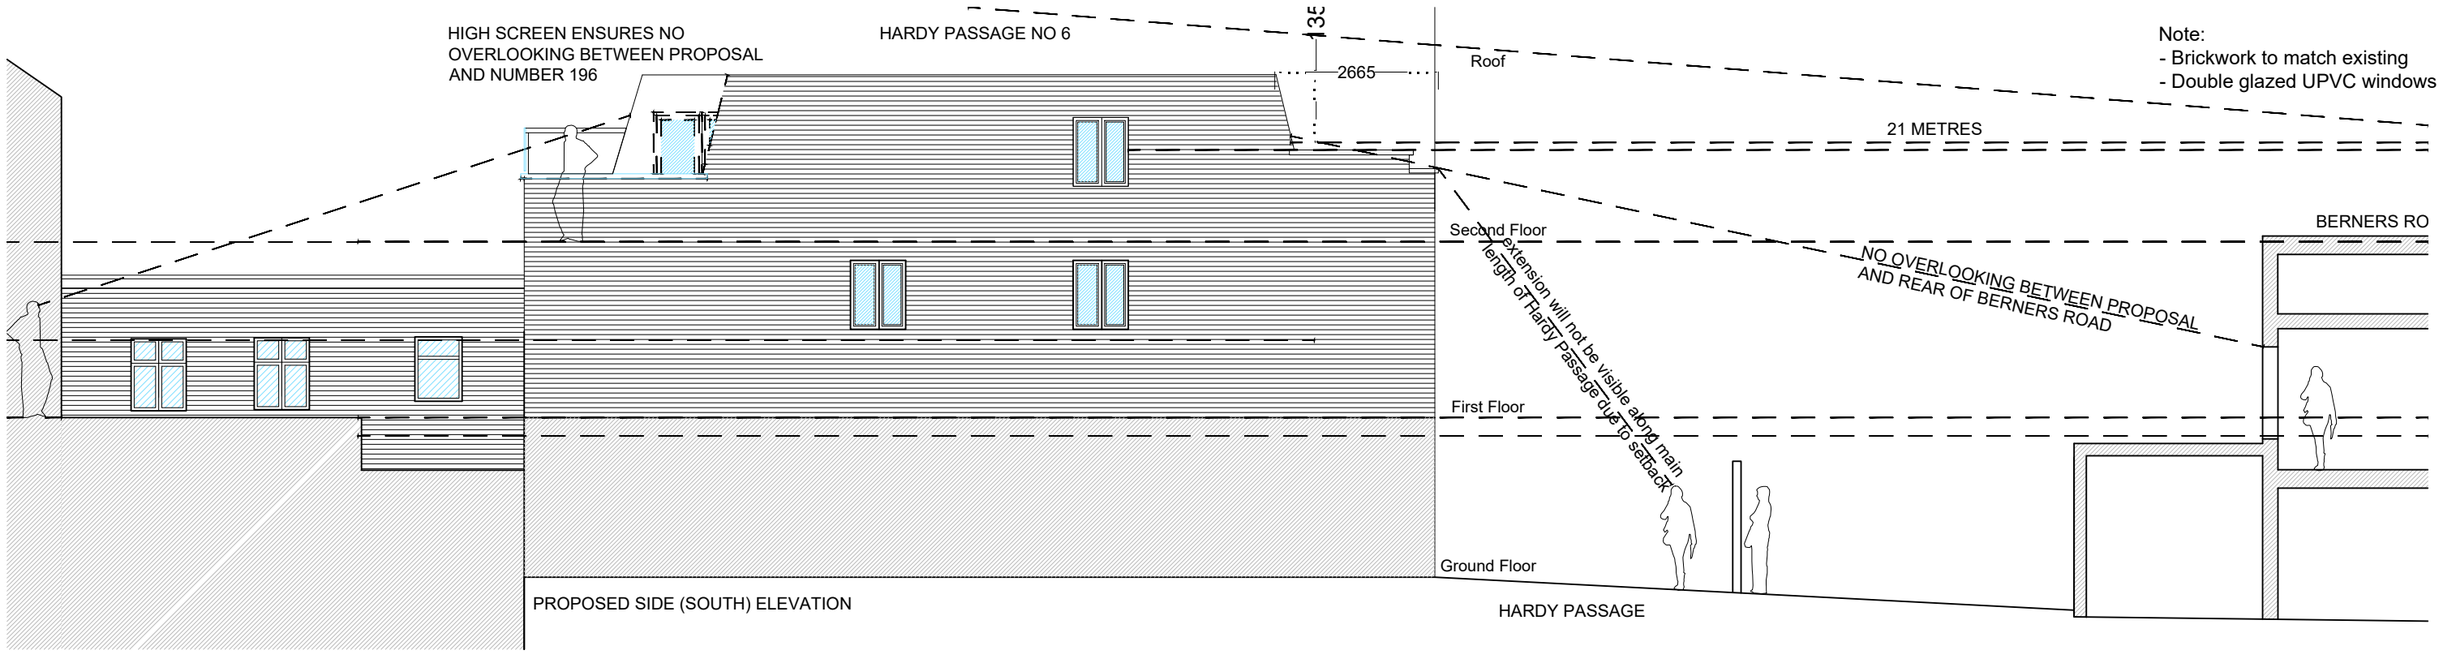

Note:
- Brickwork to match existing
- Double glazed UPVC windows

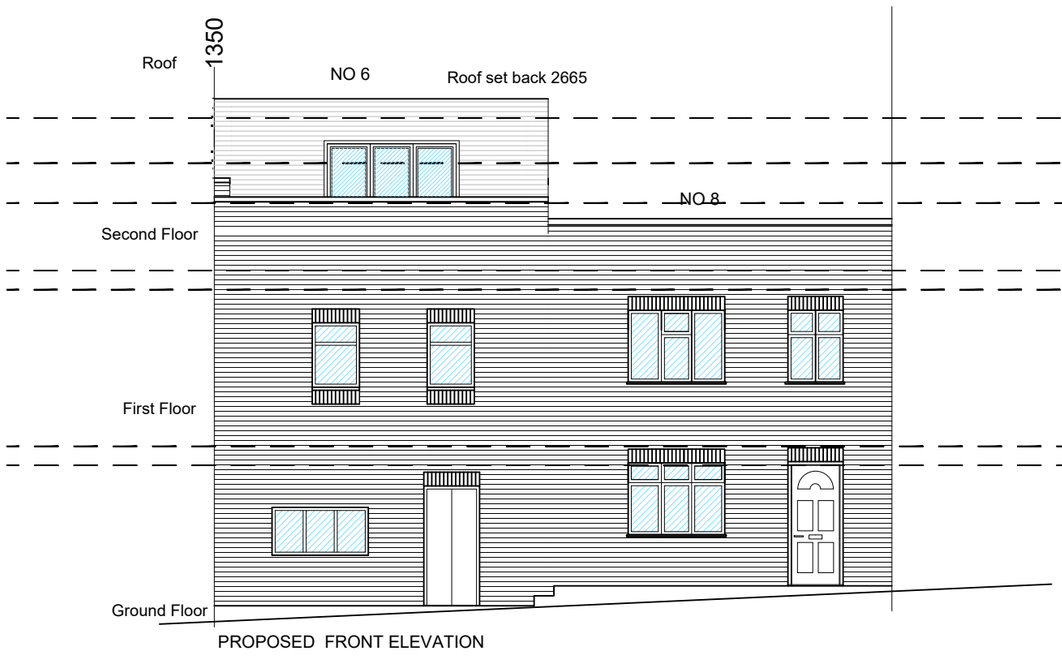

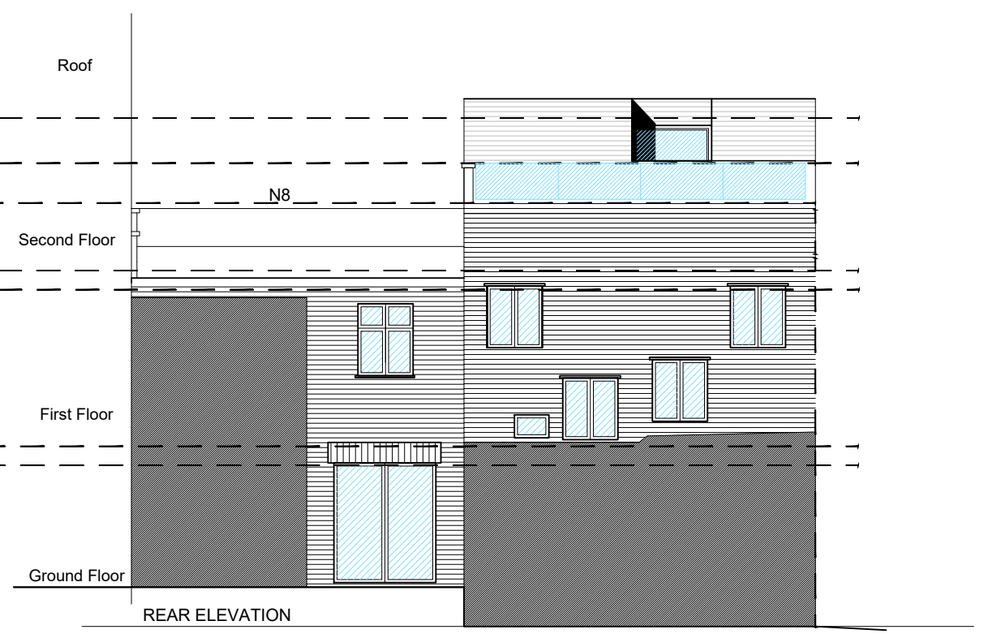

A3 SHEET

0 METRES 5

Rev.	Date		By

LOREN DESIGN LTD
ARCHITECTS
30 VALLANCE ROAD, LONDON, N22 7UB
MOB:07932724180 email: richard@lorendesign.com

CLIENT: HERMITAGE PROPERTY GROUP

PROJECT: 6 HARDY PASSAGE
WOOD GREEN
N22 5NZ

TITLE: PROPOSED FRONT, REAR AND SOUTH ELEVATIONS

DRAWN: RAL	DATE: JUNE 2023
CHECKED: -	SCALE: 1:100@A3
SHEET OF: -	STATUS: PLANNING
PROJECT NO: 1342-22-6	DRAWING NO. PL/05 / REV. -

© COPYRIGHT LDLtd.