
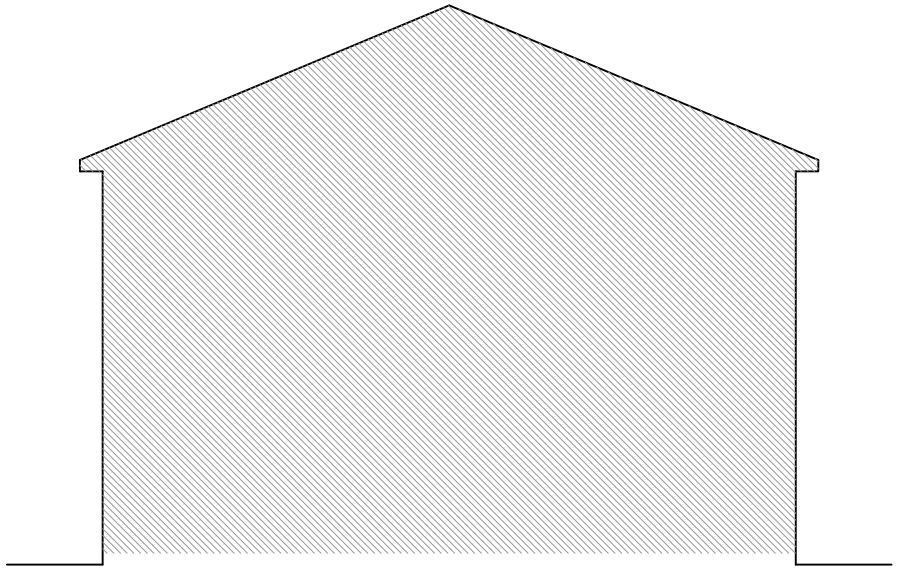



EXISTING SOUTH ELEVATION

SCALE 1:100

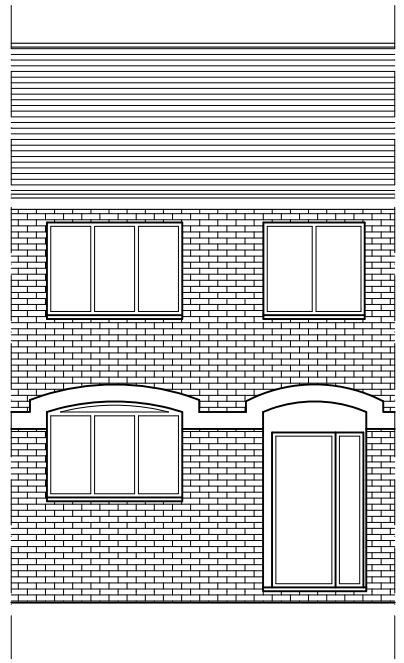


EXISTING FRONT ELEVATION

SCALE 1:100

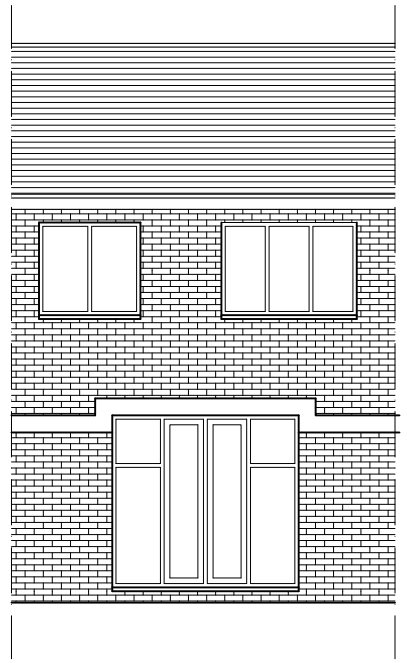


EXISTING REAR ELEVATION

SCALE 1:100

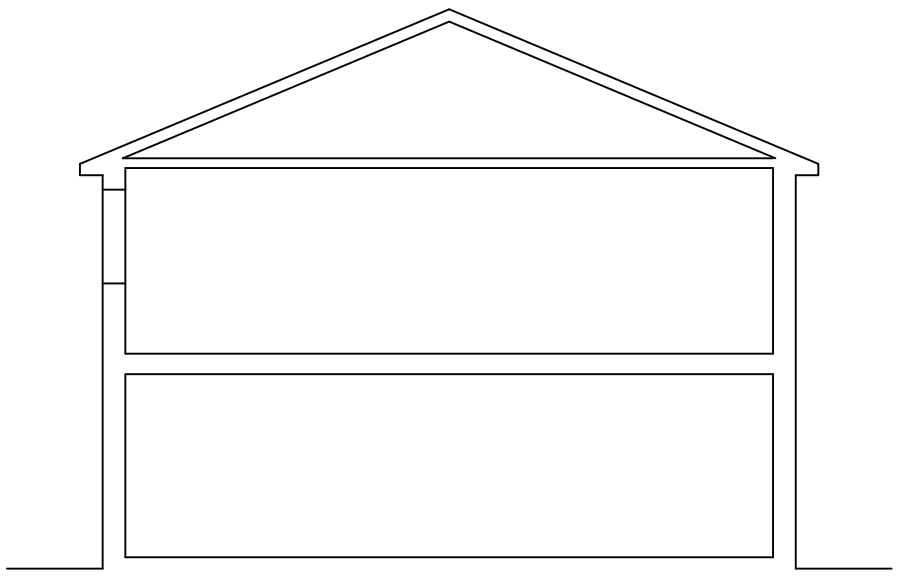

EXISTING SECTION A-A

SCALE 1:100

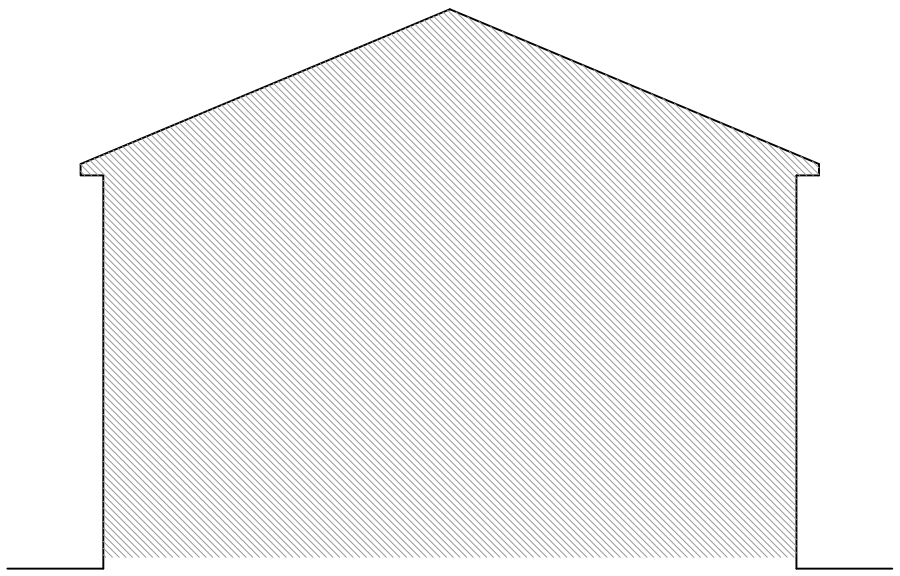

EXISTING NORTH ELEVATION

SCALE 1:100

THIS IS THE PROPERTY OF KCG PARTNERSHIP LTD.

DRAWINGS MAY HAVE BEEN PREPARED FROM HISTORICAL INFORMATION THAT CANNOT BE GUARANTEED ACCURATE. RESPONSIBILITY IS NOT ACCEPTED FOR ERRORS MADE BY OTHERS IN SCALING FROM THIS DRAWINGS.

ALL CONSTRUCTION INFORMATION SHOULD BE TAKEN FROM FIGURED DIMENSIONS ONLY. ALL DIMENSIONS TO BE CHECKED AND CONFIRMED ON SITE PRIOR TO THE MANUFACTURE OF ANY COMPONENTS.

DO NOT SCALE DRAWING.

Description	Rev	Date
.	-	-

Status

PLANNING

e: info@kcgpartnershlp.com
t: 07775 872 462

KCG ARCHITECTURE SURVEYING ENGINEERING

Client
FU

Project Name
5 MOOREFIELD RD N17 6PX

Title
EXISTING ELEVATIONS
GENERAL ARRANGEMENT
-

Drawn	Checked	Date
KW	KCG	06/2023

Project No.	Scale
3128	1:100 @ A3

1:100 1m 2.5m 5m

1:50 0.5m 1m 2m

Dwg No.	Rev
P1-110	P1