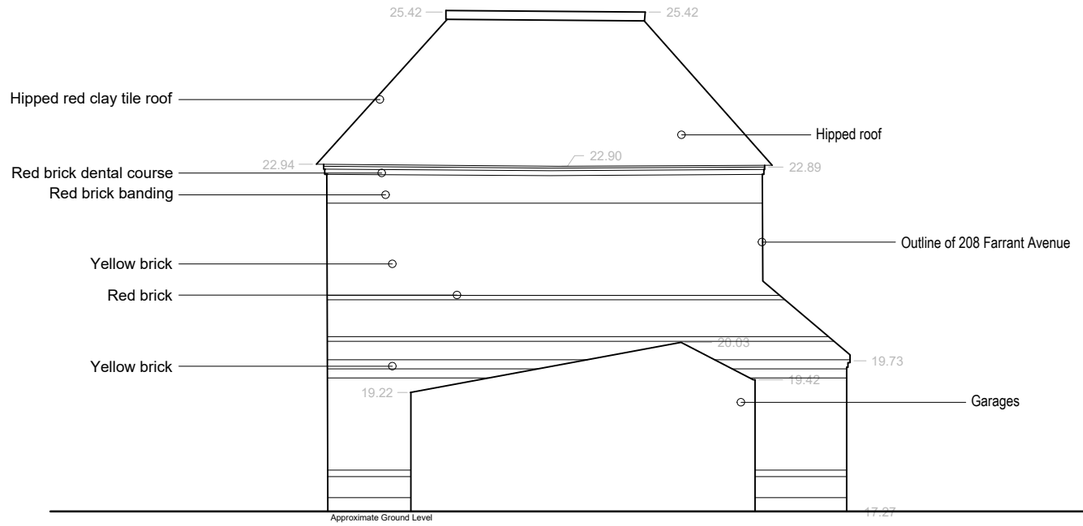


01
009
EXISTING NORTH EAST ELEVATION
1:100

CONTRACTORS ARE NOT TO SCALE OFF THIS DRAWING
ALL DIMENSIONS MUST BE CHECKED ON SITE
INFORM THE ARCHITECT OF ANY DISCREPANCIES PRIOR TO CONSTRUCTION
PLOT SIZE: A3

NOTES:
SCALE: 1:100 @ A3
0 1 2

REV	DATE	DESCRIPTION	DRN	CHK
P01	17.12.2020	ISSUED FOR PLANNING	VL	CP

REVISION HISTORY

PROJECT:
GARAGES ADJ TO
208 FARRANT AVENUE

CLIENT:
HARINGEY COUNCIL

DRAWING NO:
0221 - 009

DRAWING TITLE:
EXISTING
NORTH EAST ELEVATION

SCALE @ A3: 1:100

REV:
P01

UNIT ©
Unit One Architects Ltd
The Junction, Station Road, Watford, WD17 1EU
t: 0207 183 1456 | e: studio@unit1architects.com
www.unit1architects.com