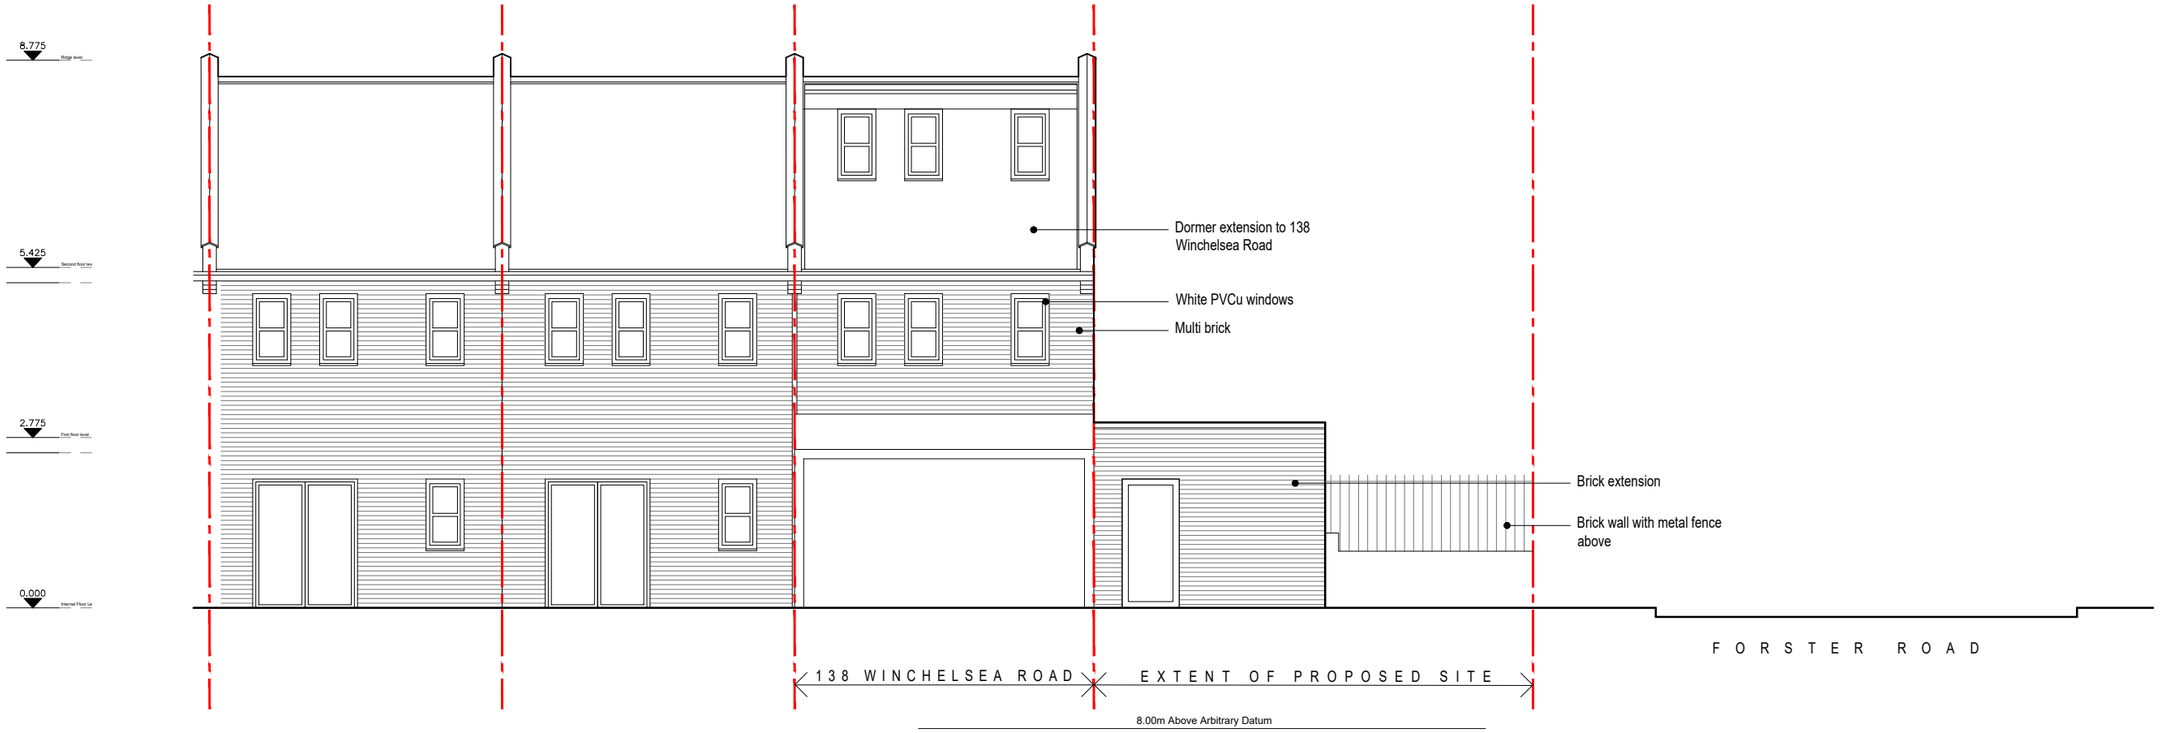


01/009 EXISTING SOUTH ELEVATION
1:100

CONTRACTORS ARE NOT TO SCALE OFF THIS DRAWING
ALL DIMENSIONS MUST BE CHECKED ON SITE
INFORM THE ARCHITECT OF ANY DISCREPANCIES PRIOR TO CONSTRUCTION
PLOT SIZE: A3

NOTES:
SCALE: 1:100 @ A3
0m 2m 4m

REV	DATE	DESCRIPTION	DRN	CHK
P01	16.03.2020	ISSUED FOR PLANNING	AL	CP

REVISION HISTORY

PROJECT:
LAND ADJ. TO 138 WINCHELSEA ROAD
LONDON, N17 6XQ
CLIENT:
HARINGEY COUNCIL
DRAWING NO:
0216 - 009

DRAWING TITLE:
EXISTING
SOUTH ELEVATION
SCALE @ A3: 1:100
REV:
P01

UNIT ©
Unit One Architects Ltd
The Junction, Station Road, Watford, WD17 1EU
t: 0207 183 1456
studio@unit1architects.com, unit1architects.com