
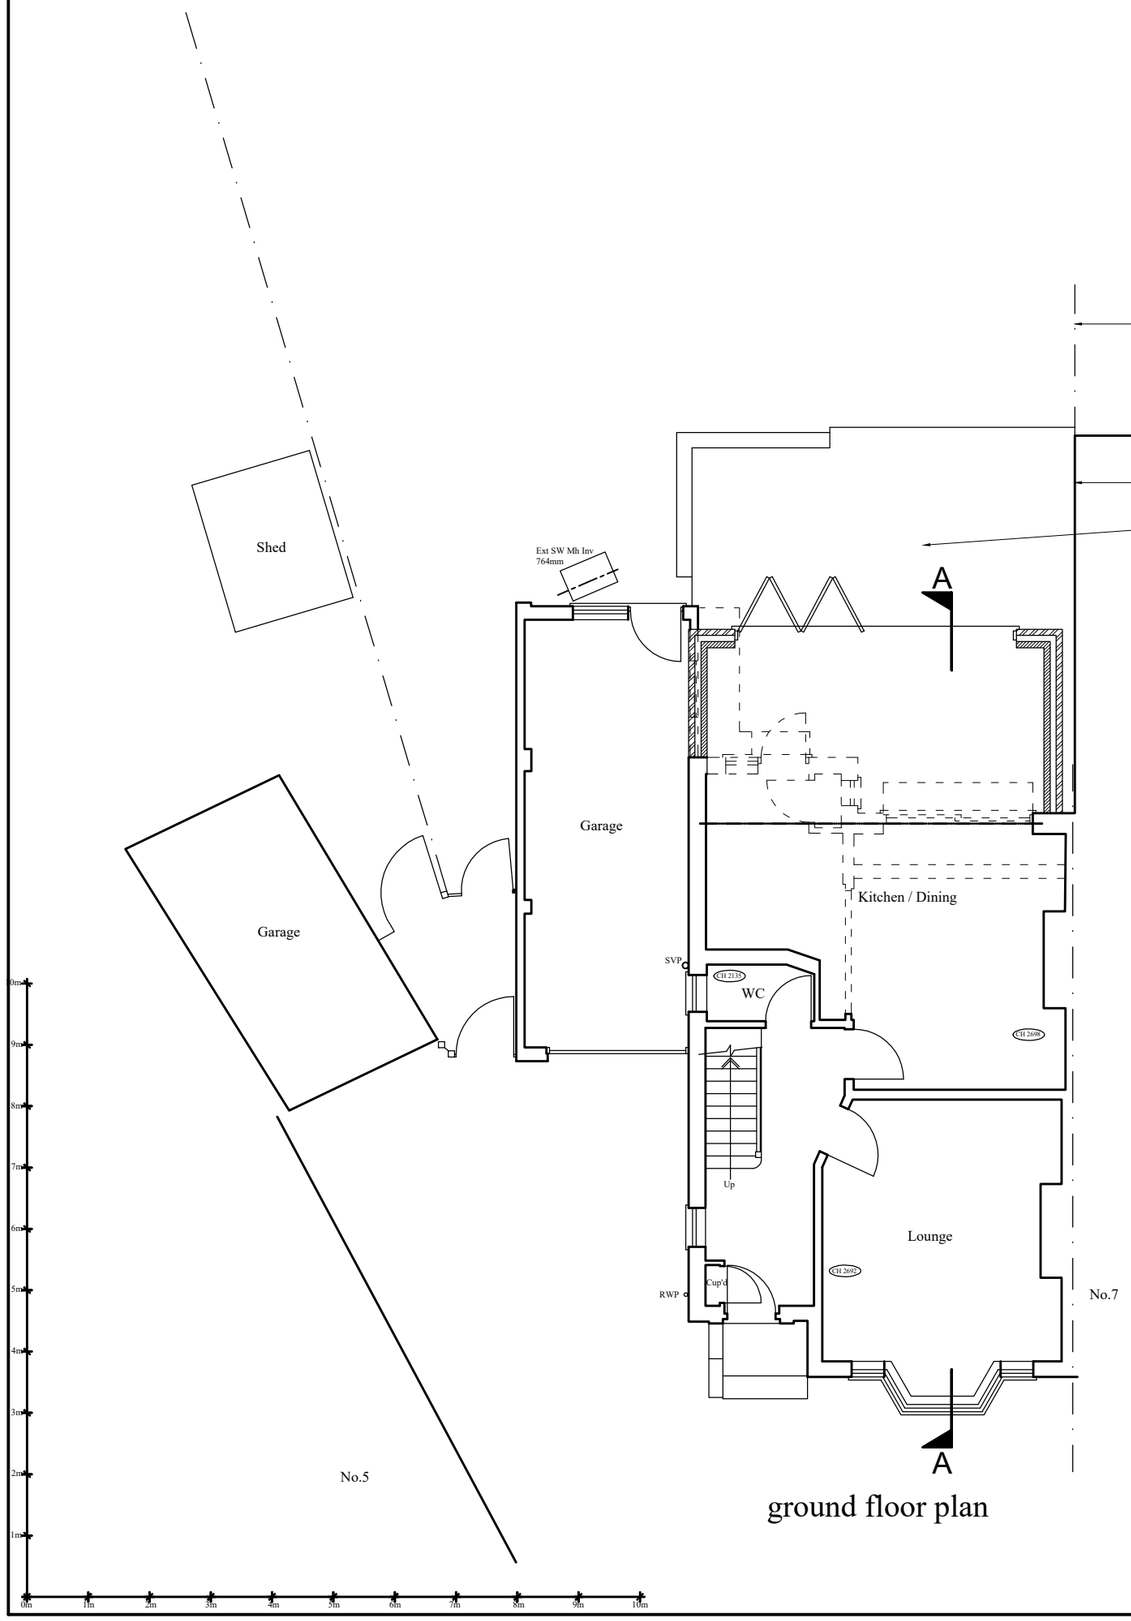


ground floor plan

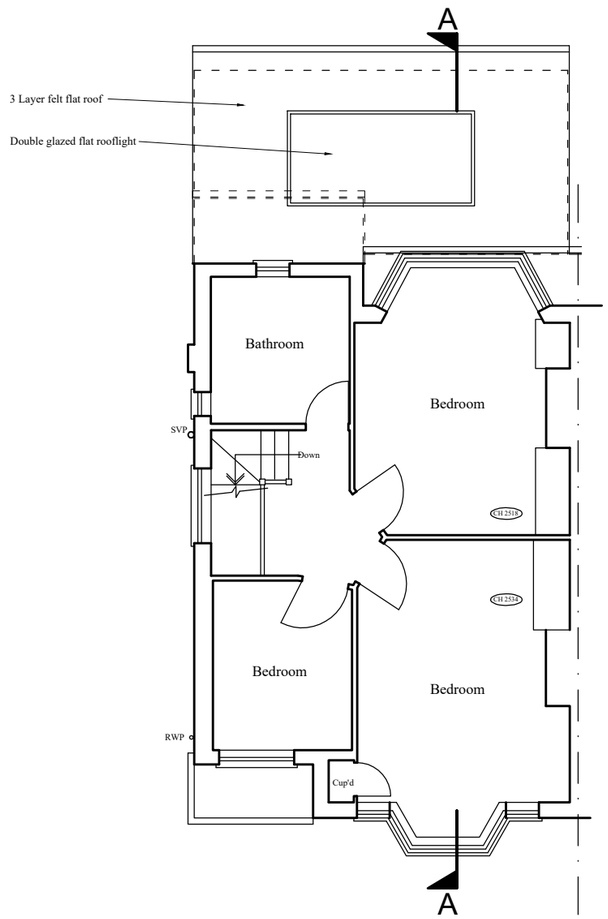

first floor plan

project
Proposed ground floor rear extension

site
5 Gordon Road, Bounds Green, N11 2PA

date	scale
July 2023	1:100 @ A3

JOHN PERRIN & SONS Ltd
BUILDING SURVEYORS & DESIGNERS
885 Green Lanes, Winchmore Hill, London N21 2QS
Tel: 0208 364 0334 Email: mail@johnperrinandsons.com
© John Perrin & Sons Ltd 2017

All dimensions are to be checked on site.

drawing number
3409/3