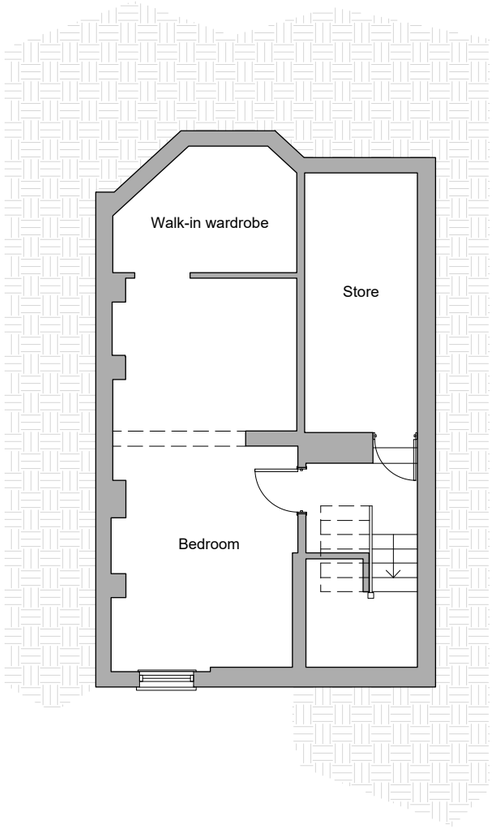

Existing Basement Plan

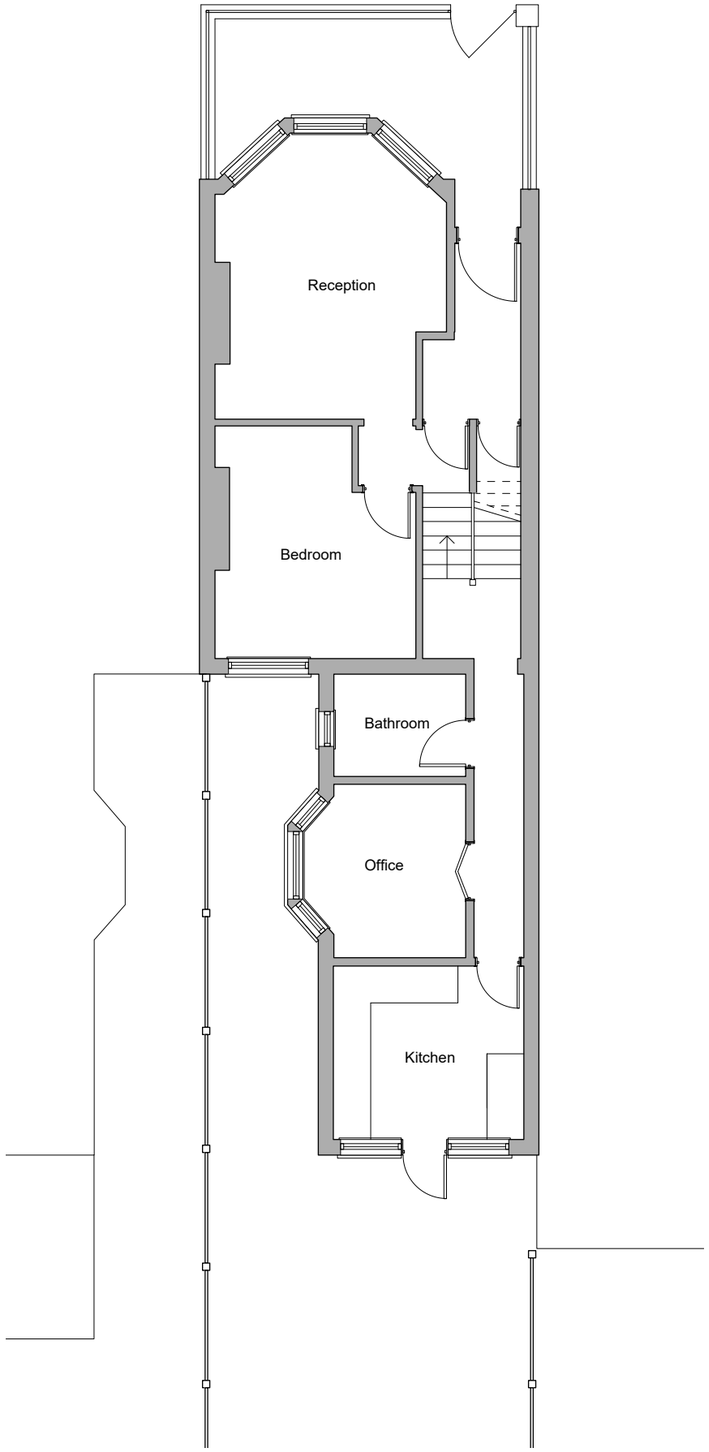

Existing Ground Floor Plan

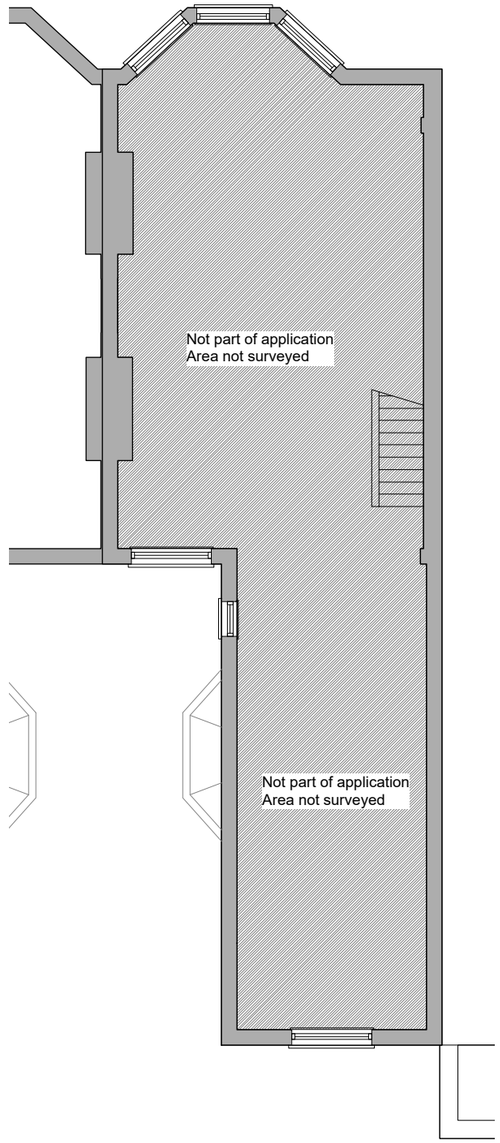

Existing First Floor Plan

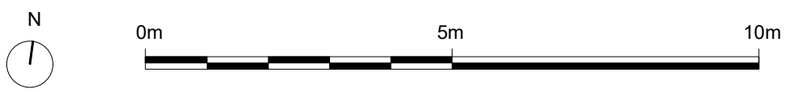

LIVE-IN DESIGN
architectural
e. contact@live-indesign.co.uk w. www.live-indesign.co.uk
t. 07868097567 a. 48 Seymour Road, London N8 0BE

client
Tobias Trombik and Judy Tumber
Flat 1, 34 Mattison Road, London N4 1BD

project
Planning
Bifold doors and window changes

drawing title
Existing plans

date	scale	dwn
05/08/23	1:100@A3	AW

drawing number	sheet no.	rev
086_PL_002		01