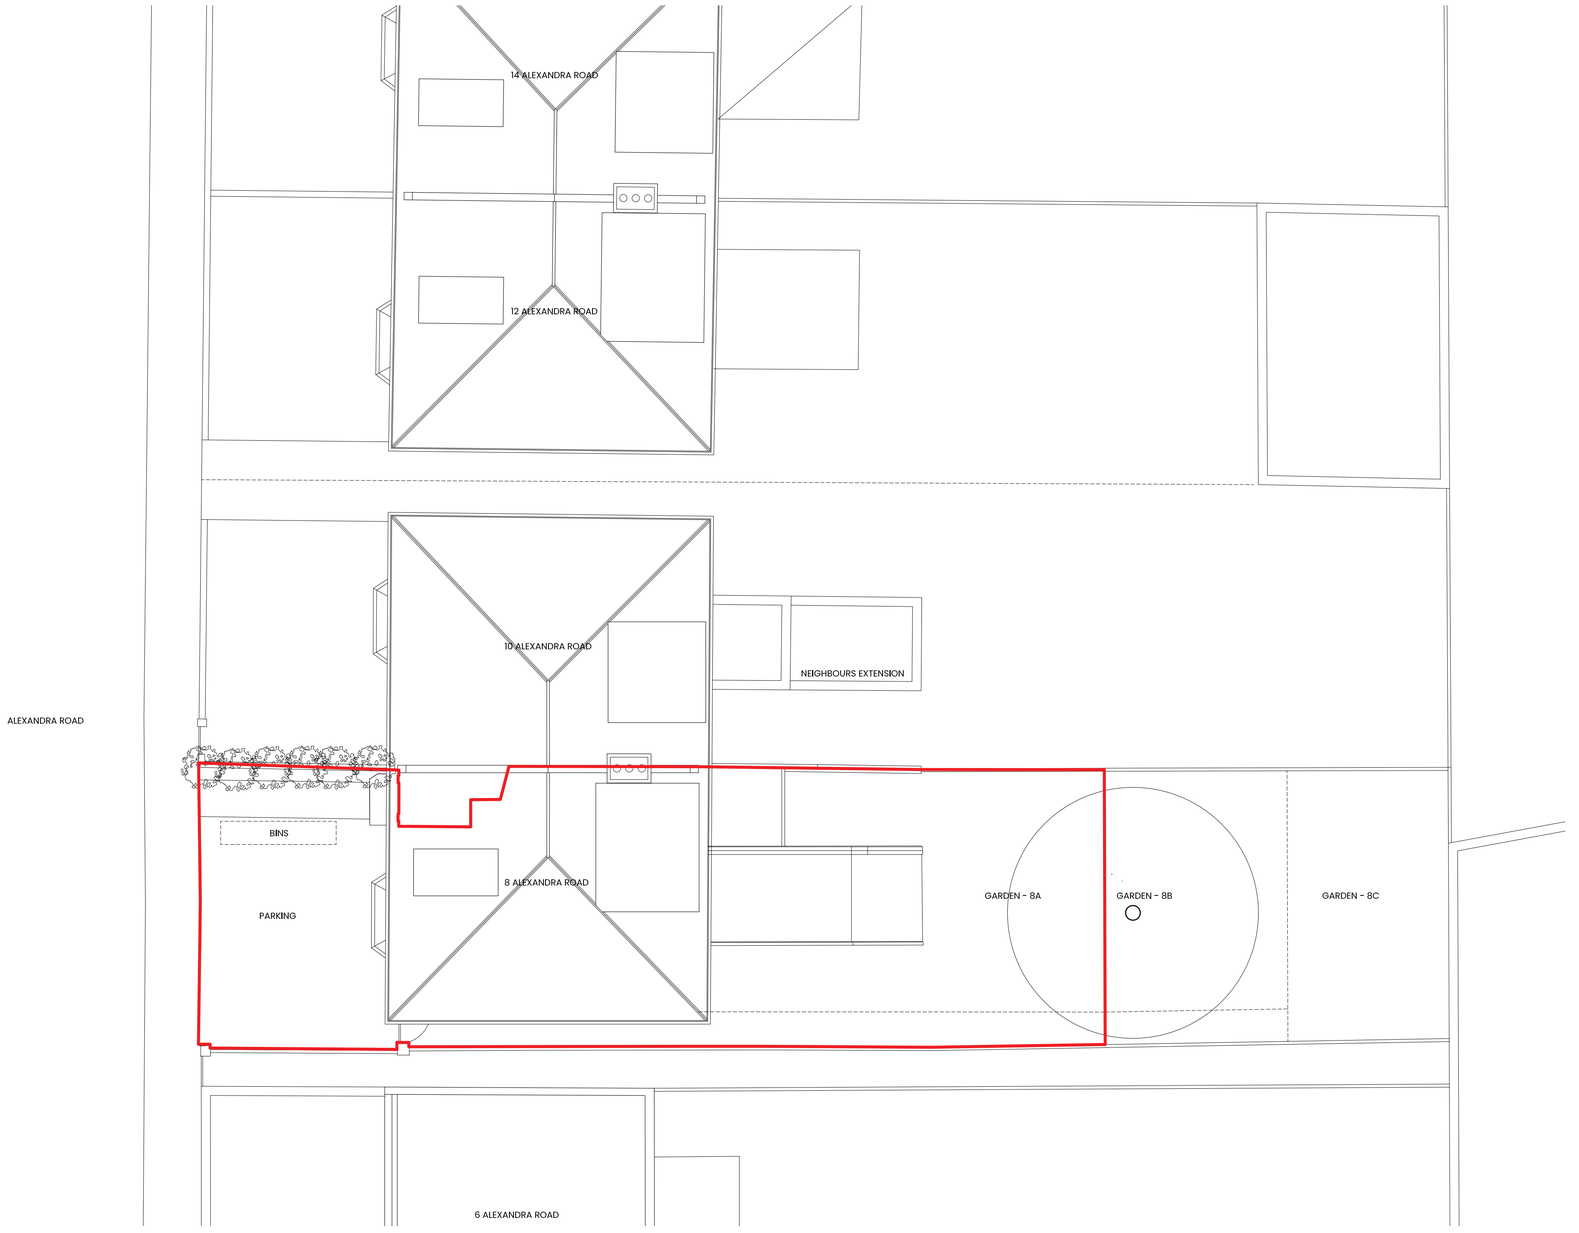

0M 2M 10M

Notes:
1. No dimensions to be scaled. All dimensions are to be checked on site by the contractor and such dimensions shall be the contractors responsibility. Use of scale bar is for local planning authority only.
2. The Architect is to be notified immediately if any discrepancies are found.
3. This drawing is to be read in conjunction with all other architects and consultants drawings and specifications.
4. This drawing shall not be reproduced or copied without written permission of the author.
5. This drawing is copyright of Jamie Whelan Studio Limited.

Key: Site boundary line

Rev	Date	Description	Checked
P1	14.07.23	Planning submission	JW

Rev	Date	Description	Checked

LOCATION PLAN:

PROJECT: 8A ALEXANDRA ROAD
DRG TITLE: EXISTING SITE PLAN
DATE: JULY 2023
STATUS: PLANNING
DRG NO: 026_110
DRAWN: JW REV: P1
CHECKED: JW SCALE: 1:100@A1

Jamie Whelan Studio
46 Caulfield Court
D09 E28F
Dublin
Dub: +353 87 385 7039
Ldn: +44 7446 984 448
Email: jamie@jamiewhelanstudio.com