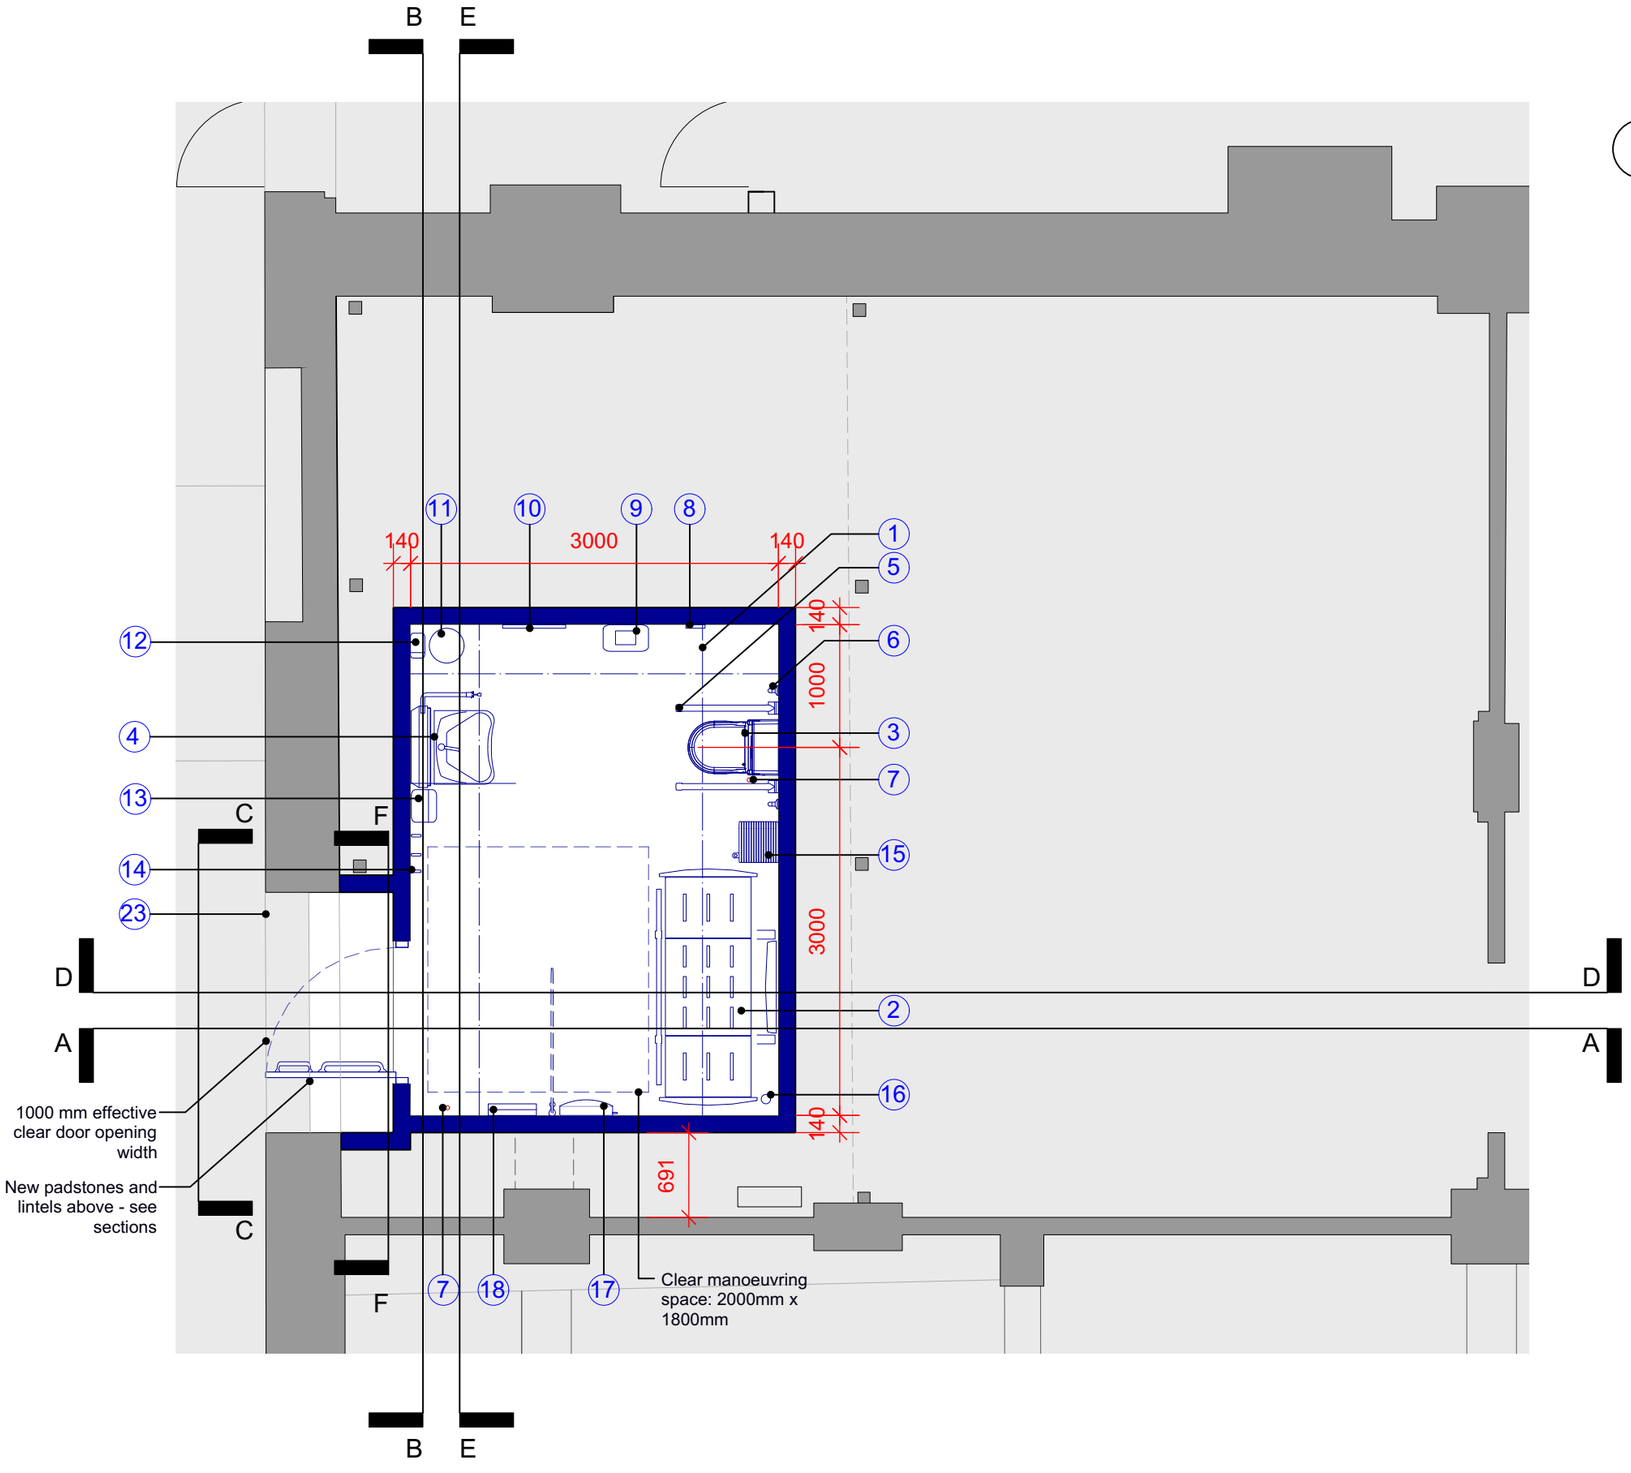

1 PROPOSED GROUND FLOOR PLAN
Scale: 1:50

1. Ceiling hoist and track
2. Height adjustable adult-sized changing bench - wall mounted or freestanding
3. WC
4. Height-adjustable washbasin
5. Drop down rails
6. Vertical grabrail
7. Alarm pull cord
8. Alarm reset button between 800mm and 1000mm above floor level
9. Large sanitary disposal unit (preferably recessed)
10. Full-length mirror with bottom edge 600 above floor level
11. General waster bin (preferably recessed)
12. Paper towel dispenser
13. Hand dryer
14. Coat hooks 1050 and 1400 above floor level
15. Wall-mounted folding privacy screen
16. Floor drain
17. Shower unit with detachable shower head and shower curtain
18. Wide paper roll dispenser
19. Changing bench instructions
20. Hoist operating instructions
21. New lintels above re-opened doorway
22. New Padstones
23. Existing blocked up opening reformed to provide new access into changing places facility
24. Existing blocked up above retained

THIS DRAWING IS BASED ON DIMENSIONAL SURVEY INFORMATION PROVIDED BY OTHERS. THE ARCHITECT CANNOT ACCEPT RESPONSIBILITY FOR THE ACCURACY OF THIS SURVEY INFORMATION.
THIS DRAWING SHOULD BE READ IN CONJUNCTION WITH ALL RELEVANT DRAWINGS, SPECIFICATIONS, SCHEDULES AND OTHER CONTRACT INFORMATION ISSUED BY THE ARCHITECT, STRUCTURAL ENGINEER, SERVICES ENGINEER AND ANY OTHER CONSULTANT EMPLOYED OR RETAINED BY THE EMPLOYER IN RESPECT OF THESE WORKS.
REPORT ANY DISCREPANCIES, CONFLICTS, ERRORS OR OMISSIONS TO THE CA AND SEEK DIRECTIONS BEFORE PROCEEDING.
ONLY DRAWINGS SHOWN WITH STATUS 'CONSTRUCTION' ARE TO BE USED FOR CONSTRUCTION.
DO NOT SCALE FROM THIS DRAWING. USE ONLY FIGURED DIMENSIONS. IN THE CASE OF NEW WORKS, ALL DIMENSIONS SHOWN ARE TO THE FACE OF MASONRY, THE CENTRE LINE OF STRUCTURAL STEEL MEMBERS, OR THE FINISHED FACE OF STUD PARTITIONS, UNLESS NOTED OTHERWISE.
CONFIRM ALL DIMENSIONS AND LEVELS ON SITE PRIOR TO COMMENCING WORK. IF IN DOUBT ASK!
THIS DRAWING REMAINS THE COPYRIGHT OF
BURRELL FOLEY FISCHER LLP

REV:	NOTES:	BY/CHKD:	DATE:
P1	LISTED BUILDING CONSENT	KF/FD	21/08/23

DRAWING STATUS:
LISTED BUILDING CONSENT
DO NOT SCALE OFF THIS DRAWING

BURRELL FOLEY FISCHER
ARCHITECTS AND URBAN DESIGNERS
STUDIO 9 . 14 SOUTHGATE ROAD . LONDON . N1 3LY TEL : 020 7620 6114
www.bff-architects.co.uk mail@bff-architects.co.uk

JOB:
ALEXANDRA PALACE CHANGING PLACES

FOR:
ALEXANDRA PALACE AND PARK CHARITABLE TRUST

AT:
ALEXANDRA PALACE WAY, LONDON, N22 7AY

DRAWING TITLE:
PROPOSED GROUND FLOOR PLAN

DATE:	SCALE:
21/06/2023	1:50 @A3
DRAWN BY: HW	CHECKED BY: GJ

DWG NO. (JOB NO.-ORIG-BLDG-LVL.-TYPE-ROLE-SHEET NO.-OP.-REV.)
1627-AP-BFF-ZZ-00-DR-A-0300 -P1

Copyright ©