
Roof Plan

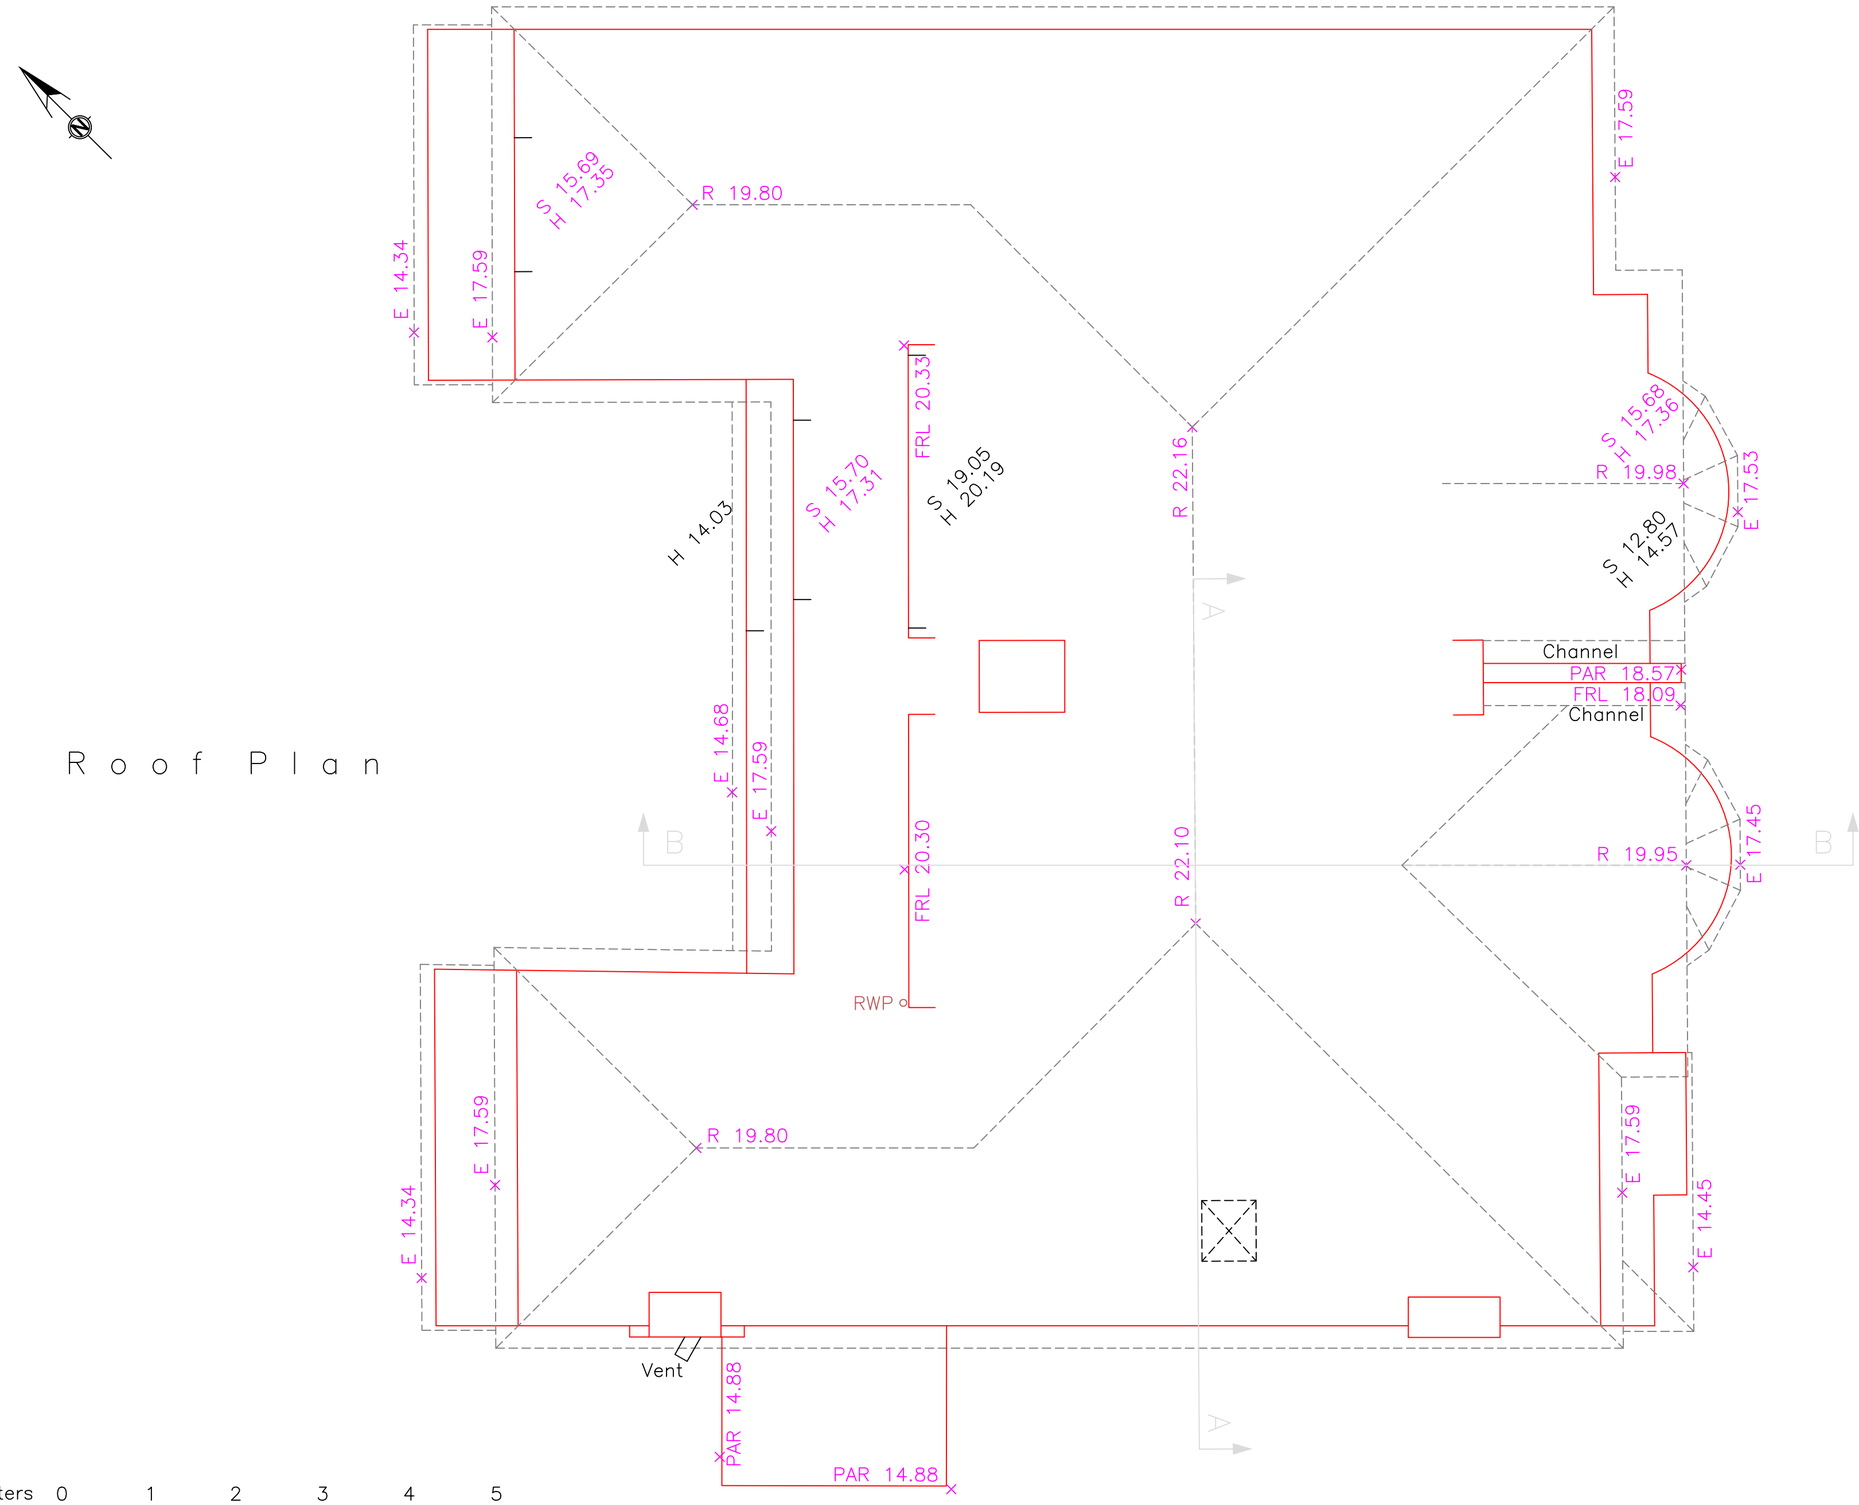

LEGEND

FL	Floor Level
B	Beam Height
A	Arch Height
C	Ceiling Height
FC	False Ceiling Height
P	Purling Height
S	Sill Height
H	Head Height
RA	Roof Access
RL	Roof Light
IC	Inspection Cover
RWP	Rain Water Pipe
HLW	High Level Window
HWC	Hot Water Cylinder
E	Eave Height
R	Ridge Height
FRL	Flat Roof Level
PAR	Parapet Level

Northpoint
The northpoint is indicative only.

Levels
Levels are related to a temporary benchmark height 10.00 m situated at station 1, 1000mE, 1000mN.

3DMap Surveys Ltd
Web: 3dmapsurveys.co.uk
Email: sales@3dmapsurveys.co.uk
Phone: 02380 485 968

Client	Mr Arvind Kohli
Location	27 Woodside Avenue London N6 4SP
Type of Survey	Measured Building Survey
Plotted Scale	1:50@A2
Date	July 2023
Ref No	230628
QA Checked	NP
Revision	
Drawing No	4 of 5