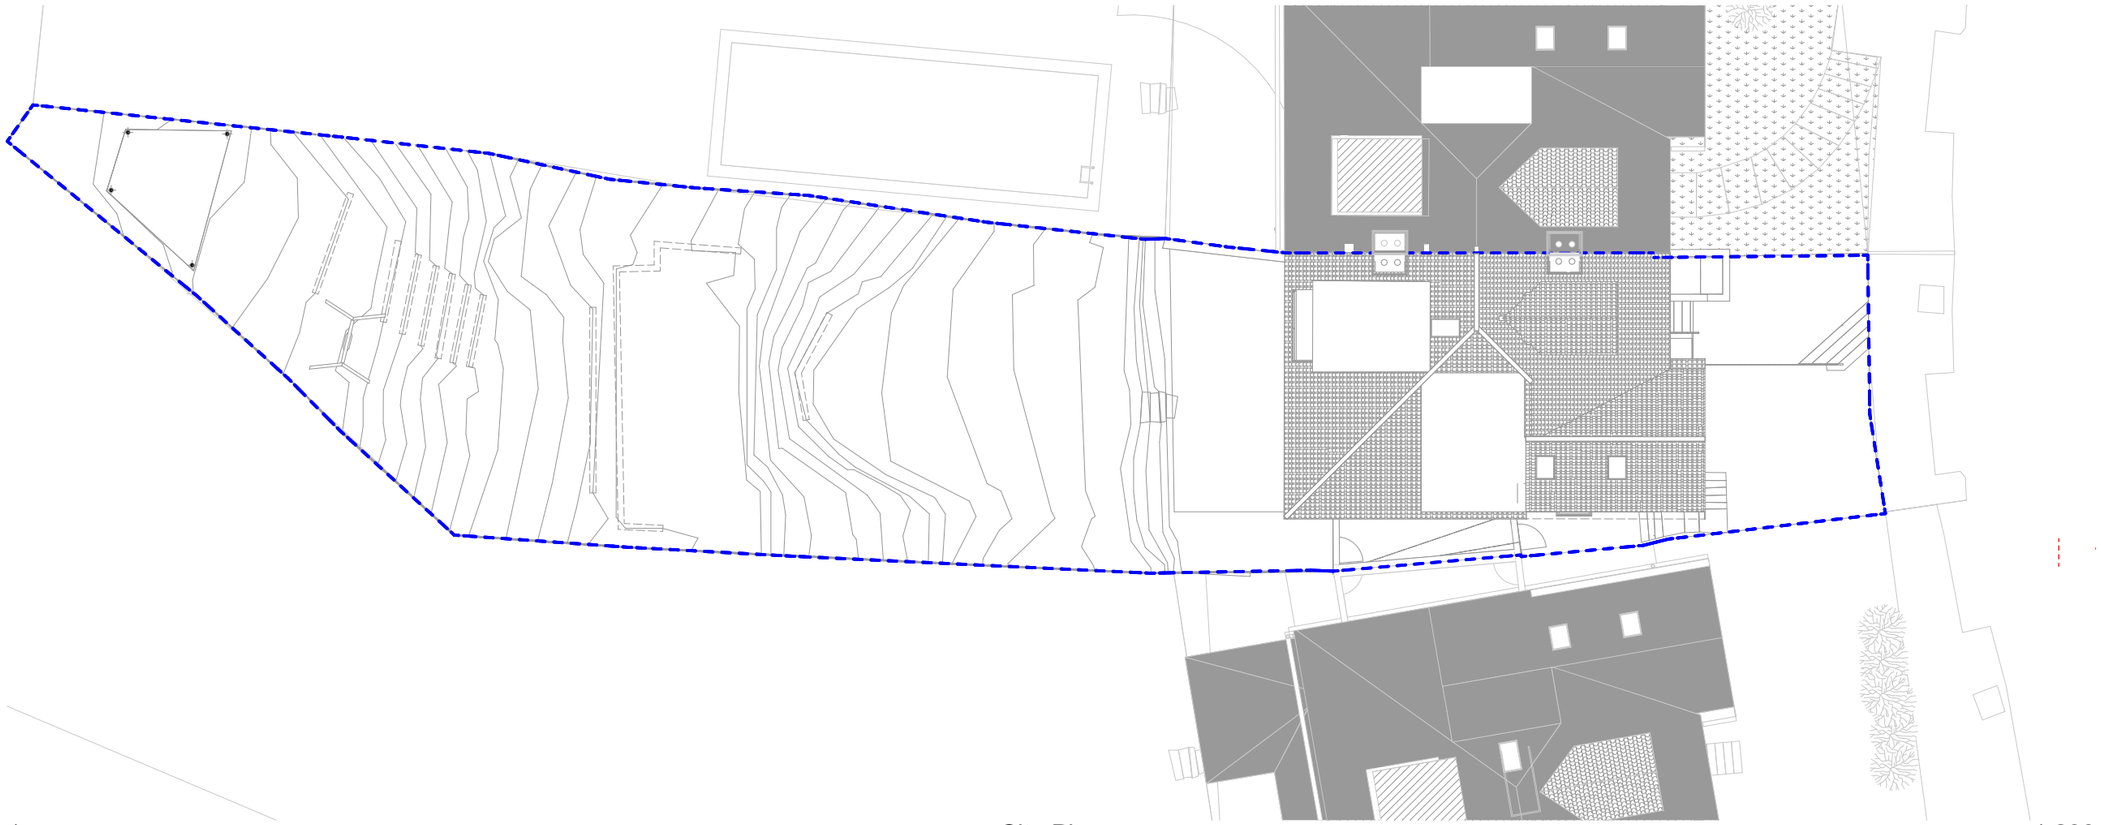

1 Site Plan 1:200

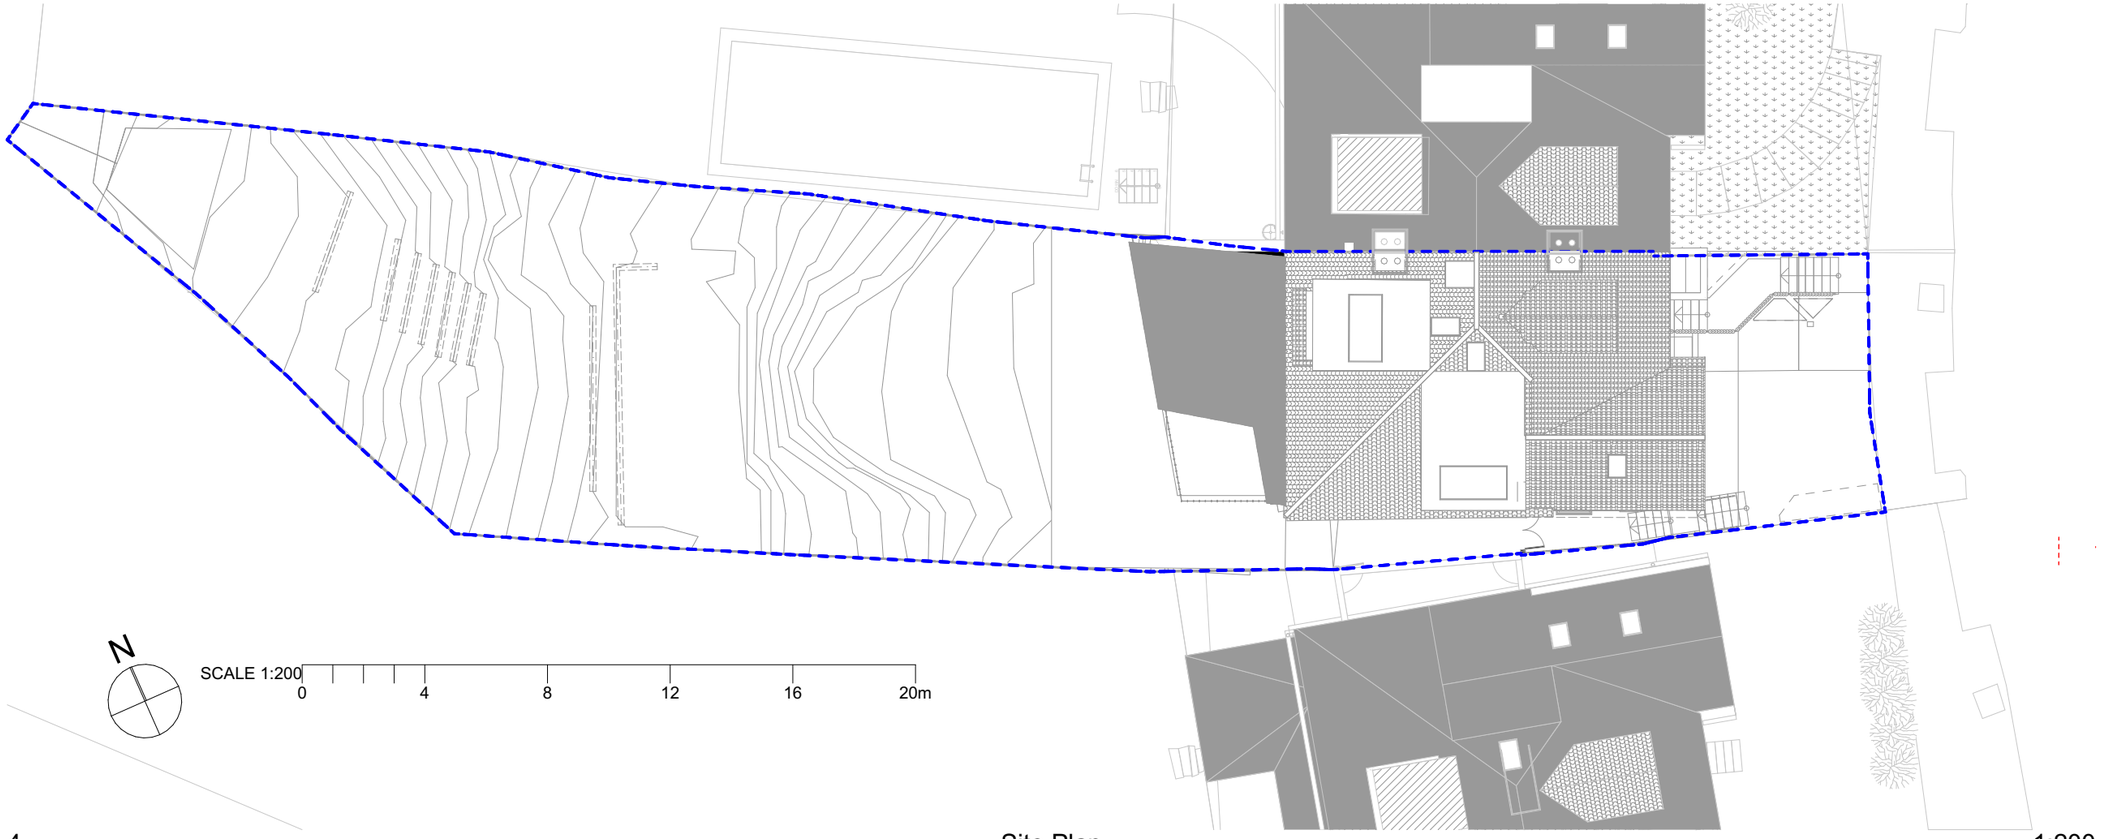

4 Site Plan 1:200

FOR PLANNING

Rev	Date

10b Branch Place
London N1 5PH
p: 0207 686 3445
e: info@scenarioarchitecture.com
w: www.scenarioarchitecture.com

Project Name:
179_45 Cholmeley Crescent

Client:
Dmitry and Marina Podpolny

Site Location:
45 Cholmeley Crescent London N6 5EX UK

Drawing not to be used other than the purpose for which it was prepared. It's supplied without liability for errors or omissions. Do not scale from the drawing. All dimensions are to be checked on site. This drawing is to be read in conjunction with all other drawings. Notes on this drawing will apply to all other drawings where a similar position exists.

Scale @ A2
1:200

Project No.
179

Drawing Name
Existing and Proposed Site Plan

Drawing Number
PL-A1.01

Rev

BIMcloud: scenarioarchitecture - BIMcloud as a Service//179_45 Cholmeley Crescent/03-Planning/179_45 Cholmeley Crescent - Main House

SCALE 1:50
0 1000 2000 3000 4000 5000mm

FOR INFORMATION

Rev	Date

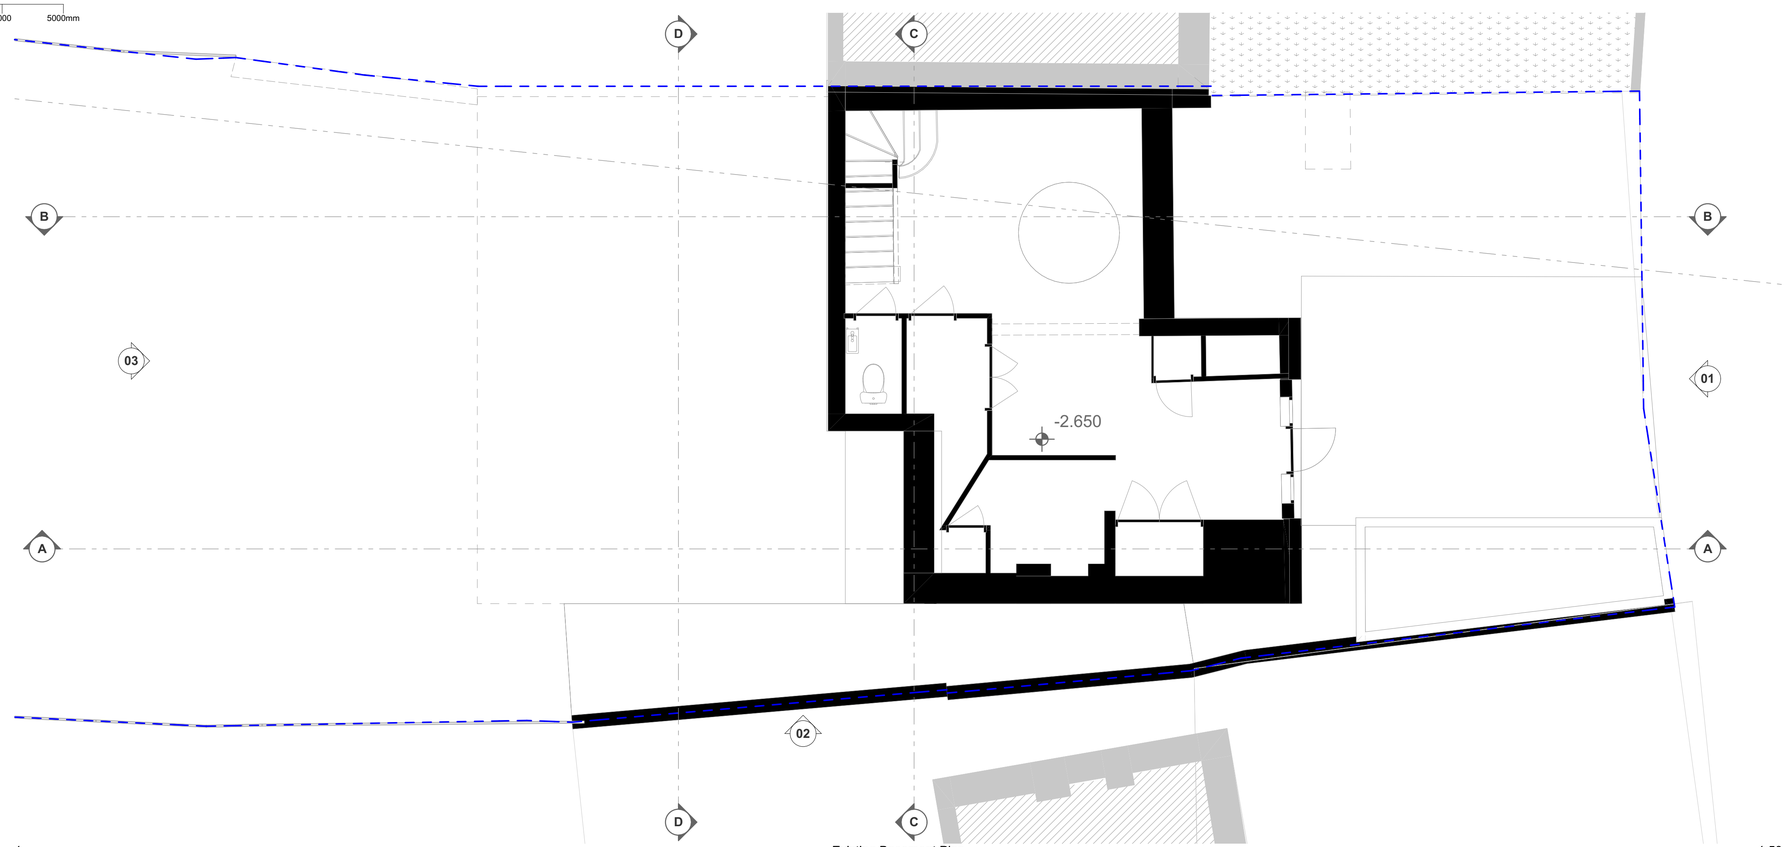

1 Existing Basement Plan 1:50

2 Proposed Basement Plan 1:50

S/A

10b Branch Place
London N1 5PH
p: 0207 688 3445
e: info@scenarioarchitecture.com
w: www.scenarioarchitecture.com

Project Name:
179_45 Cholmeley Crescent

Client:
Dmitry and Marina Podpolny

Site Location:
45 Cholmeley Crescent London N6 5EX UK

Scenario Architecture must not be used other than the purpose for which it was prepared. It's supplied without liability for errors or omissions. Do not scale from the drawing. All dimensions are to be checked on site. This drawing is to be read in conjunction with all other drawings. Notes on this drawing will apply to all other drawings where a similar position exists.

Scale @ A2
1:50

Project No.
179

Drawing Name
Existing and Proposed Basement Floor Plan

Drawing Number
PL-A2.01

Rev

Without scenario/Work/_Without and a Service/179_45 Cholmeley Crescent/05 Planning/179_45 Cholmeley Crescent - Main House

SCALE 1:50
0 1000 2000 3000 4000 5000mm

FOR INFORMATION
Rev | Date

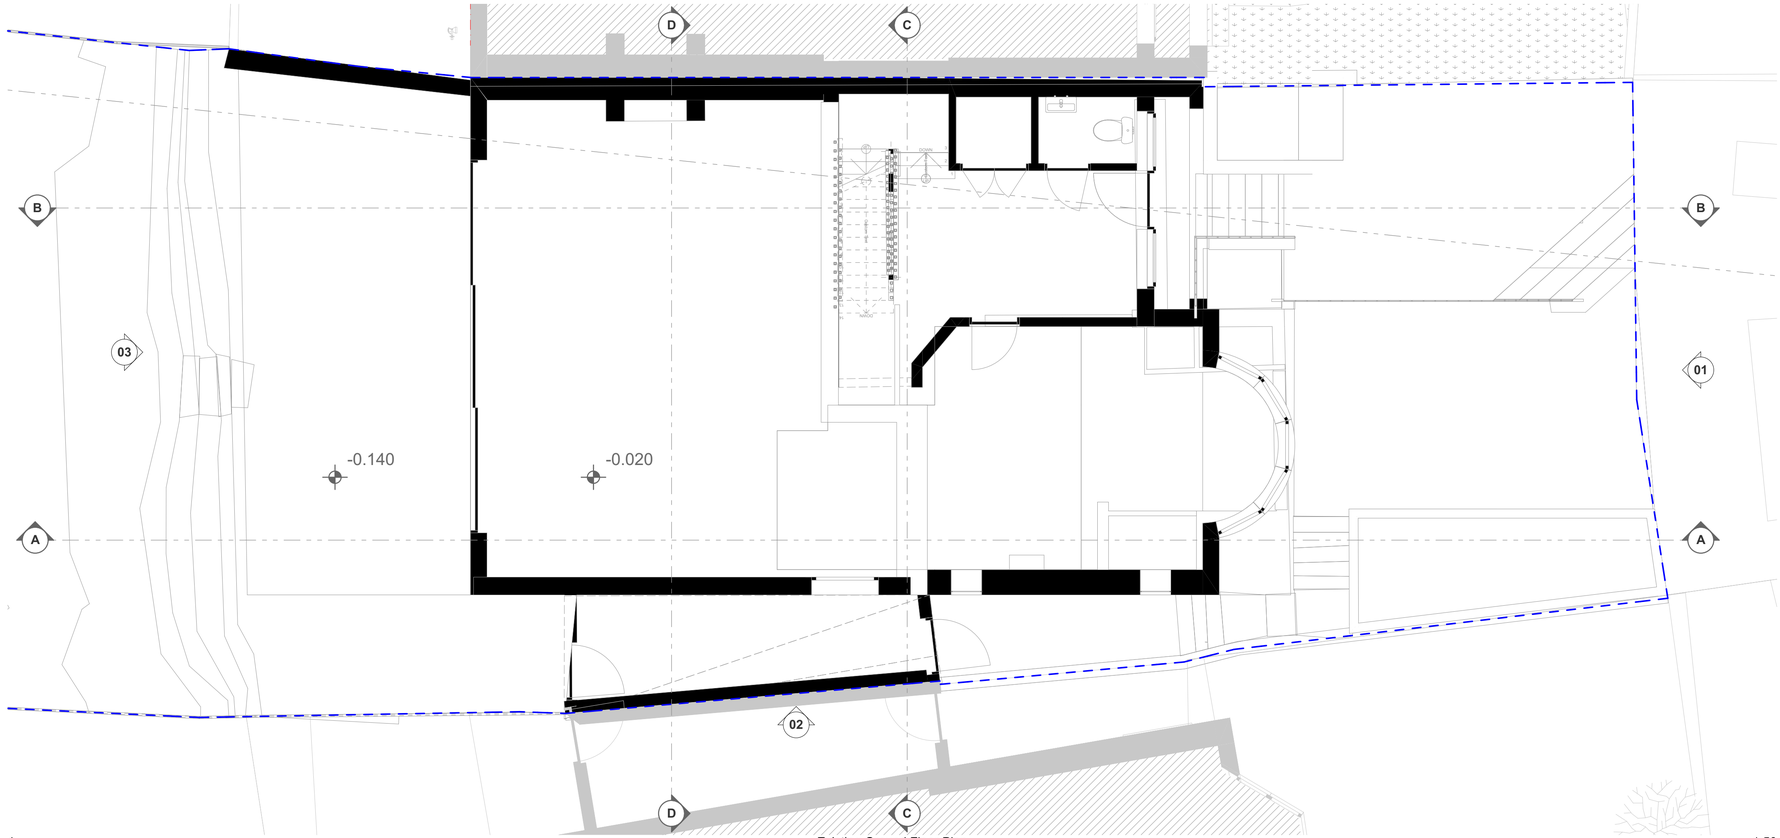

1 Existing Ground Floor Plan 1:50

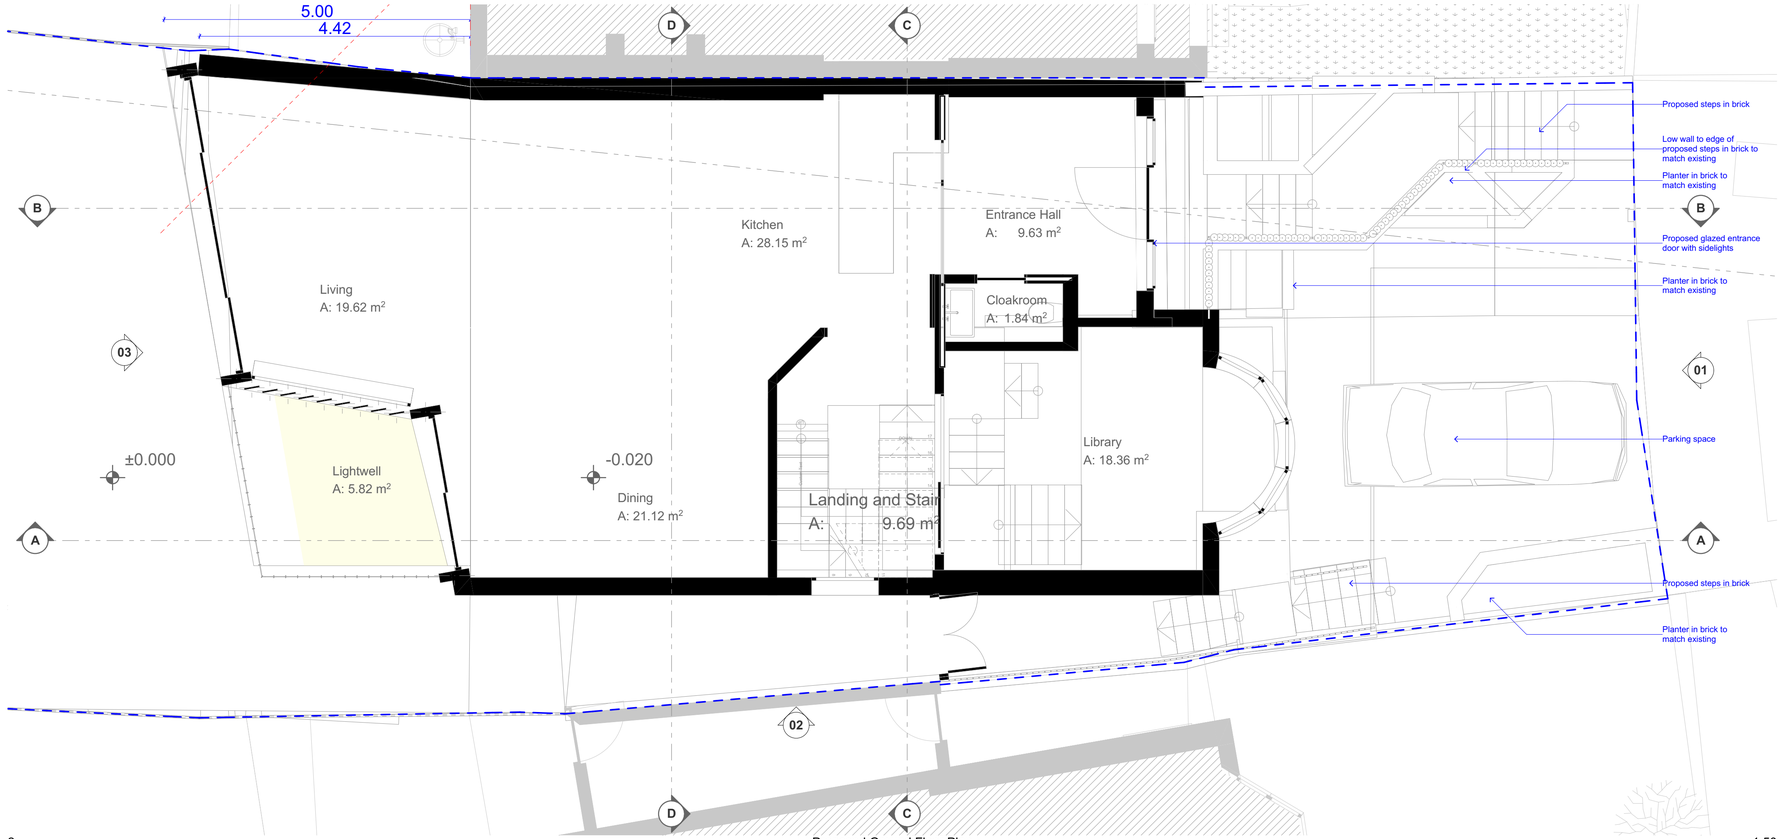

2 Proposed Ground Floor Plan 1:50

N

10b Branch Place
London N1 5PH
p: 0207 686 3445
e: info@scenarioarchitecture.com
w: www.scenarioarchitecture.com

Project Name:
179_45 Cholmeley Crescent

Client:
Dmitry and Marina Podpolny

Site Location:
45 Cholmeley Crescent London N6 5EX UK

Drawing not to be used other than the purpose for which it was prepared. It's supplied without liability for errors or omissions. Do not scale from the drawing. All dimensions are to be checked on site. This drawing is to be read in conjunction with all other drawings. Notes on this drawing will apply to all other drawings where a similar position exists.

Scale @ A2 **1:50**
Project No. **179**

Drawing Name
Existing and Proposed Ground Floor Plan

Drawing Number **PL-A2.02**
Rev

\\Mitchell scenarioarchitecture - Mitchell as a Service\179_45 Cholmeley Crescent\03 Planning\179_45 Cholmeley Crescent - Main House

SCALE 1:50
0 1000 2000 3000 4000 5000mm

FOR INFORMATION
Rev Date

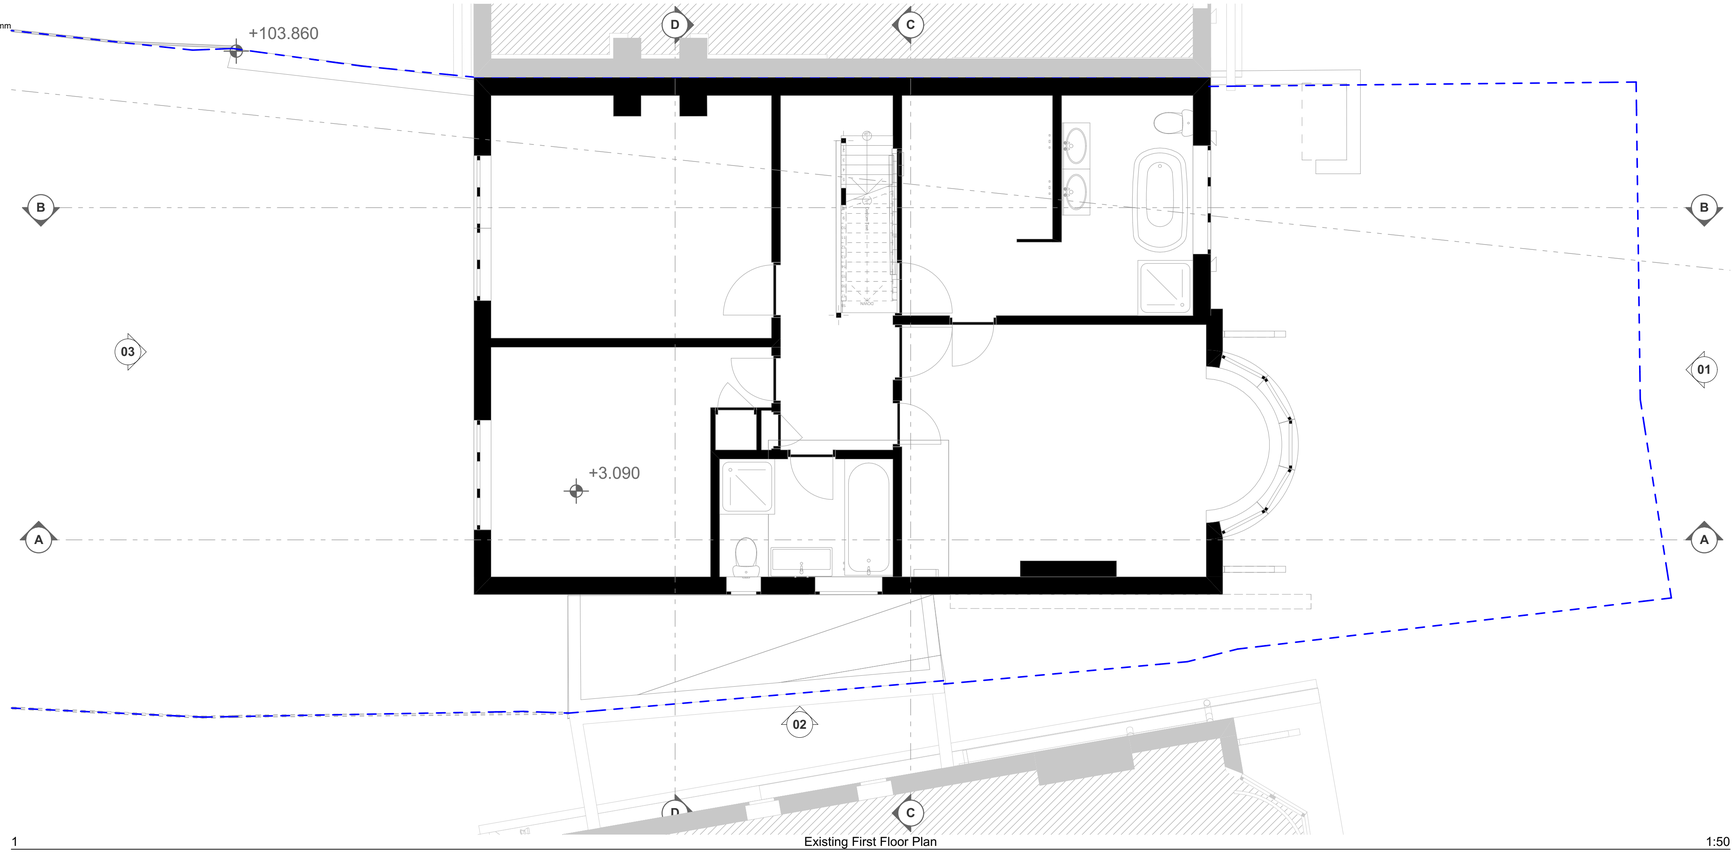

1 Existing First Floor Plan 1:50

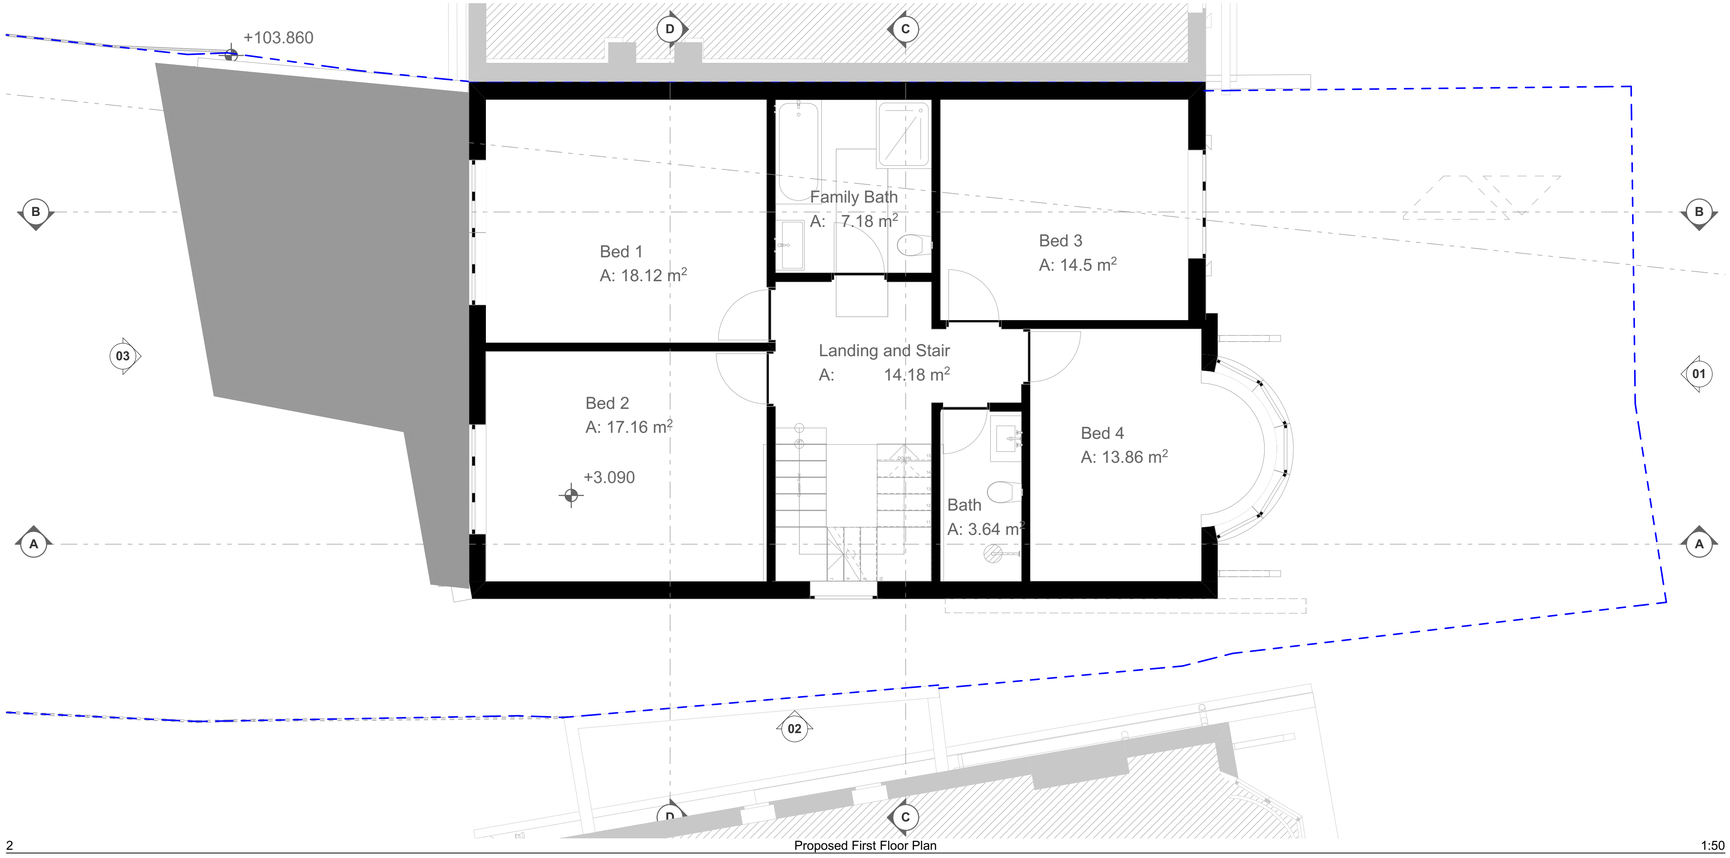

2 Proposed First Floor Plan 1:50

10b Branch Place
London N1 5PH
p: 0207 686 3445
e: info@scenarioarchitecture.com
w: www.scenarioarchitecture.com

Project Name:
179_45 Cholmeley Crescent

Client:
Dmitry and Marina Podpolny

Site Location:
45 Cholmeley
Crescent London N6
5EX UK

Drawing not to be used other than the purpose for which it was prepared. It's supplied without liability for errors or omissions. Do not scale from the drawing. All dimensions are to be checked on site. This drawing is to be read in conjunction with all other drawings. Notes on this drawing will apply to all other drawings where a similar position exists.

Scale @ A2
1:50

Project No.
179

Drawing Name
Existing and Proposed First Floor Plan

Drawing Number
PL-A2.03

Rev

BIMcloud scenariolive - BIMcloud as a Service/179_45 Cholmeley Crescent/05-Planning/179_45 Cholmeley Crescent - Main House

SCALE 1:50
0 1000 2000 3000 4000 5000mm

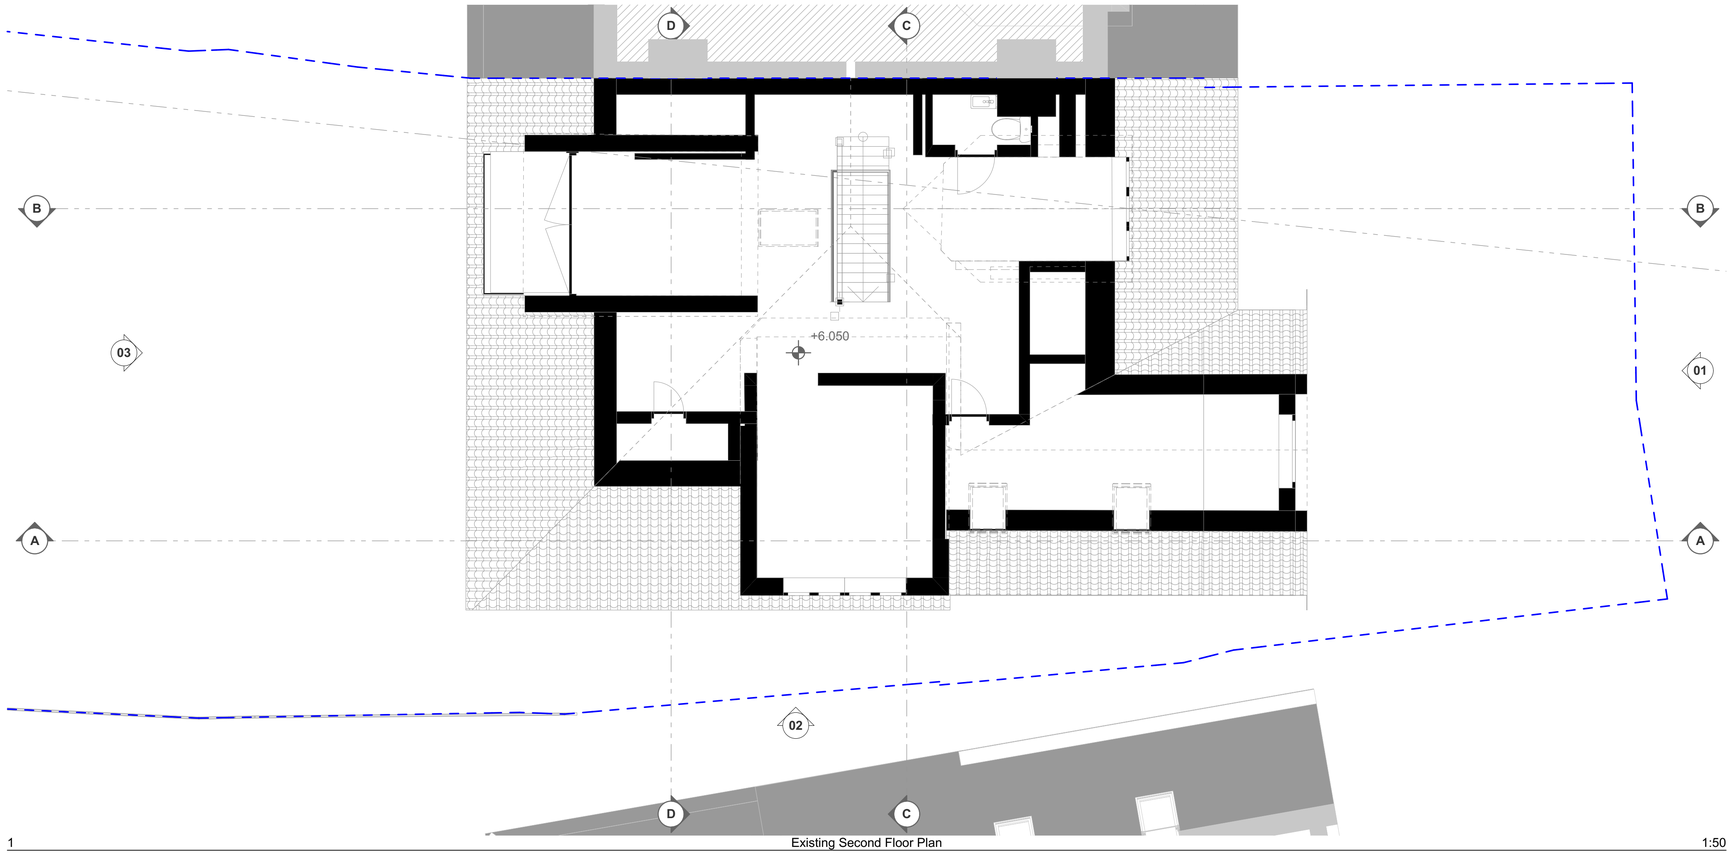

1 Existing Second Floor Plan 1:50

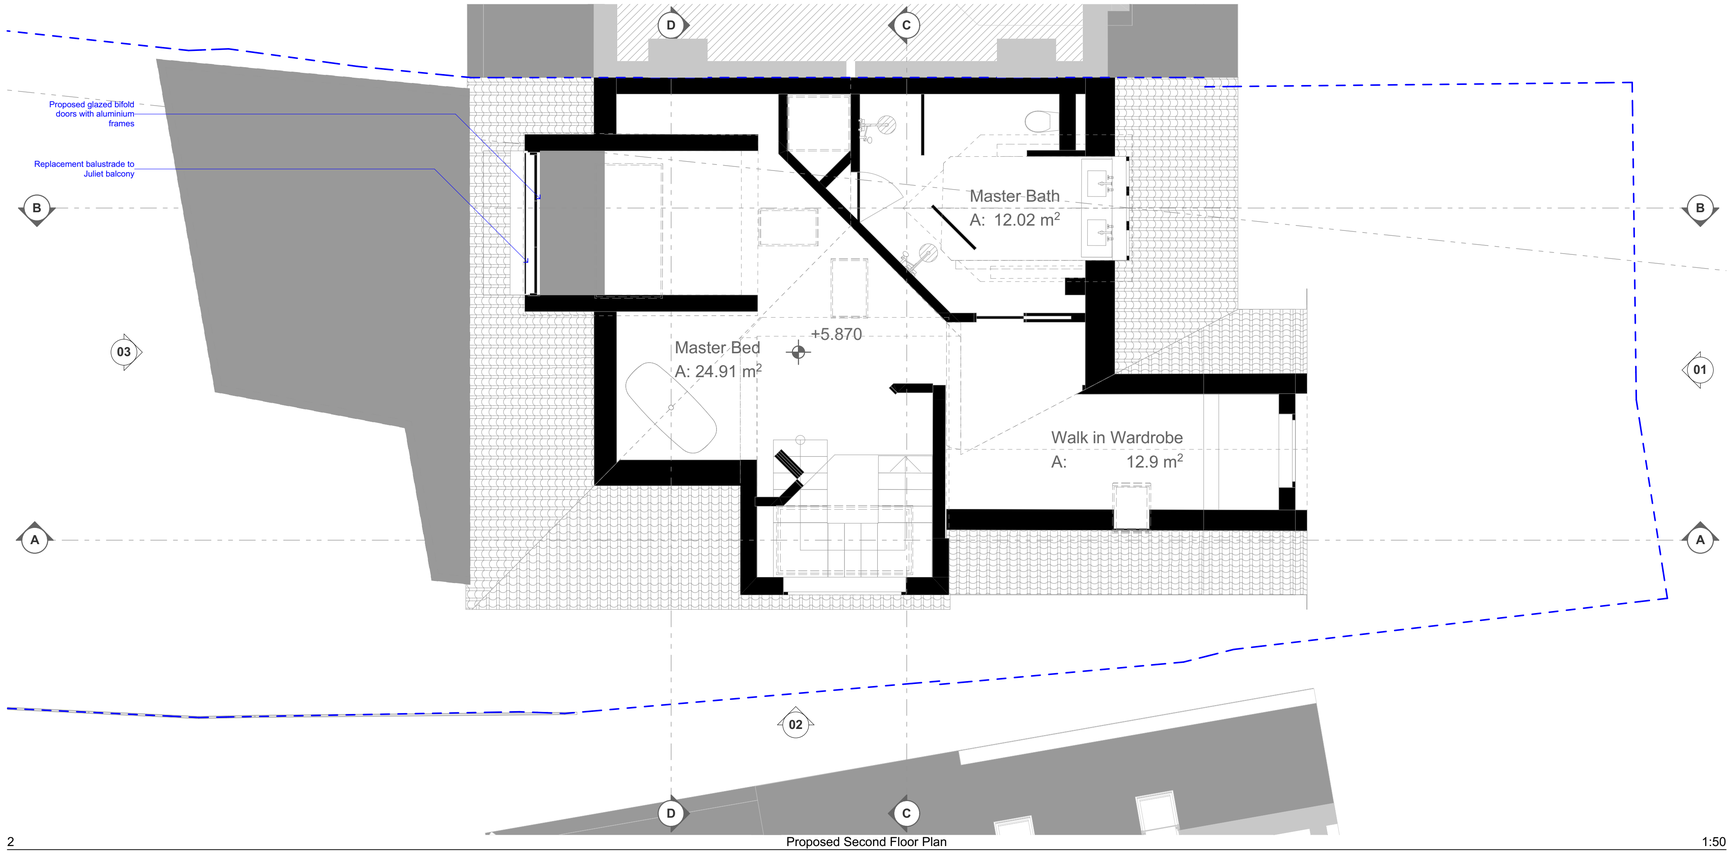

2 Proposed Second Floor Plan 1:50

FOR INFORMATION

Rev	Date

S/A

10b Branch Place
London N1 5PH
p: 0207 686 3445
e: info@scenarioarchitecture.com
w: www.scenarioarchitecture.com

Project Name:
179_45 Cholmeley Crescent

Client:
Dmitry and Marina Podpolny

Site Location:
45 Cholmeley
Crescent London N6
5EX-UK

Drawing not to be used other than the purpose for which it was prepared. It's supplied without liability for errors or omissions. Do not scale from the drawing. All dimensions are to be checked on site. This drawing is to be read in conjunction with all other drawings. Notes on this drawing will apply to all other drawings where a similar position exists.

Scale @ A2: **1:50**
Project No.: **179**

Drawing Name
Existing and Proposed Second Floor Plan

Drawing Number: **PL-A2.04**
Rev:

Z:\Work scenariosarchitecture - Alfresco_Live Projects\179_45 Cholmeley Crescent\03 Planning\179_45 Cholmeley Crescent - Main House

SCALE 1:50
0 1000 2000 3000 4000 5000mm

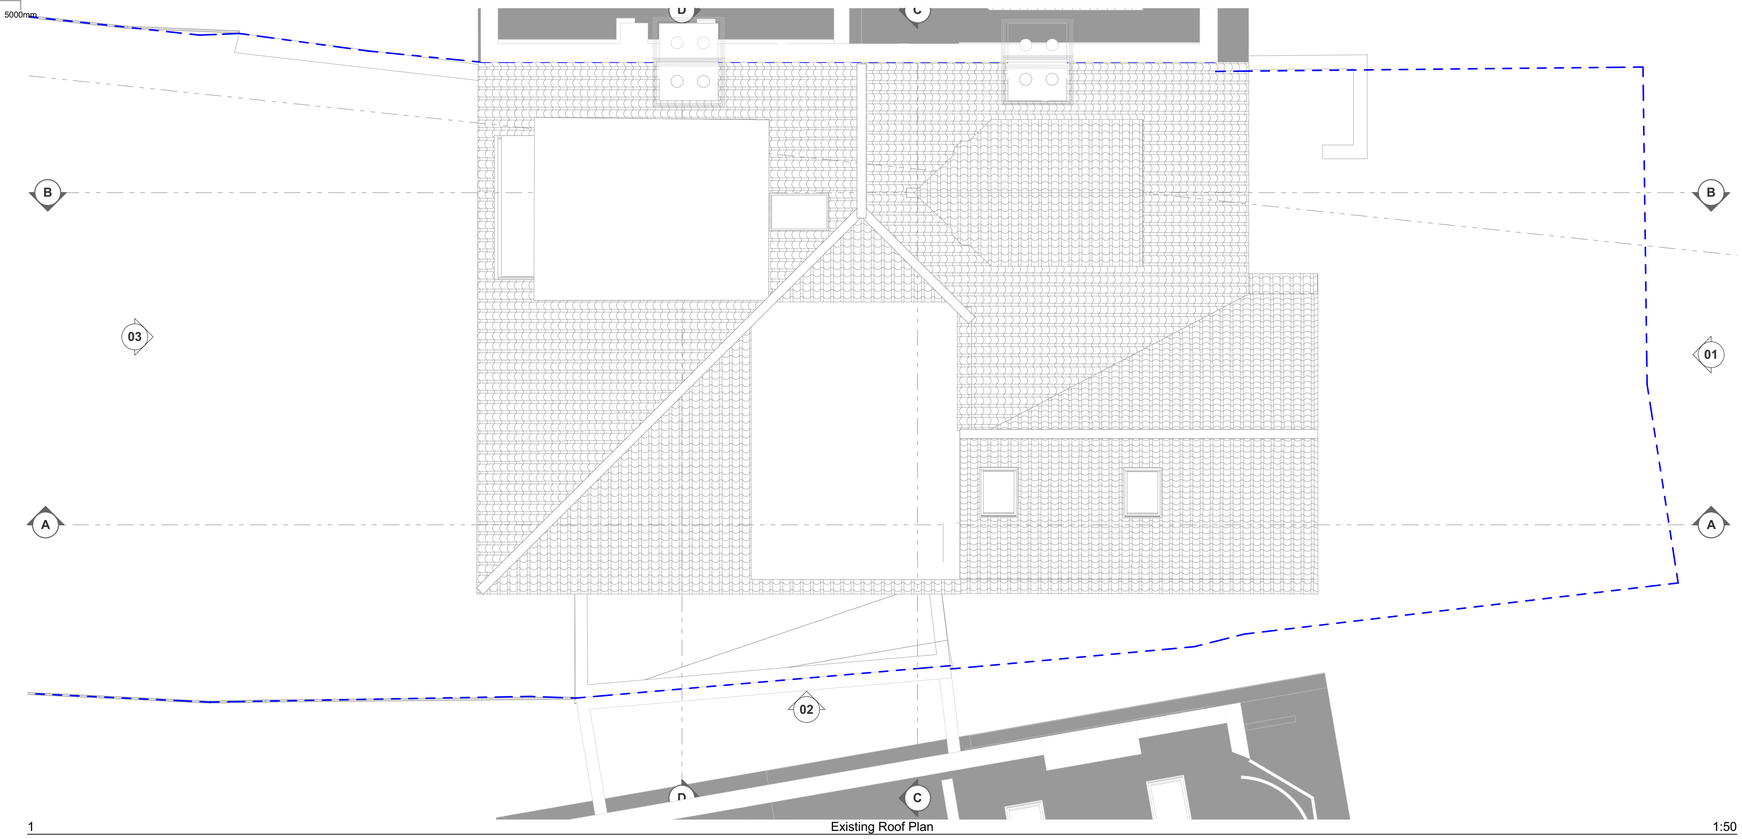

1 Existing Roof Plan 1:50

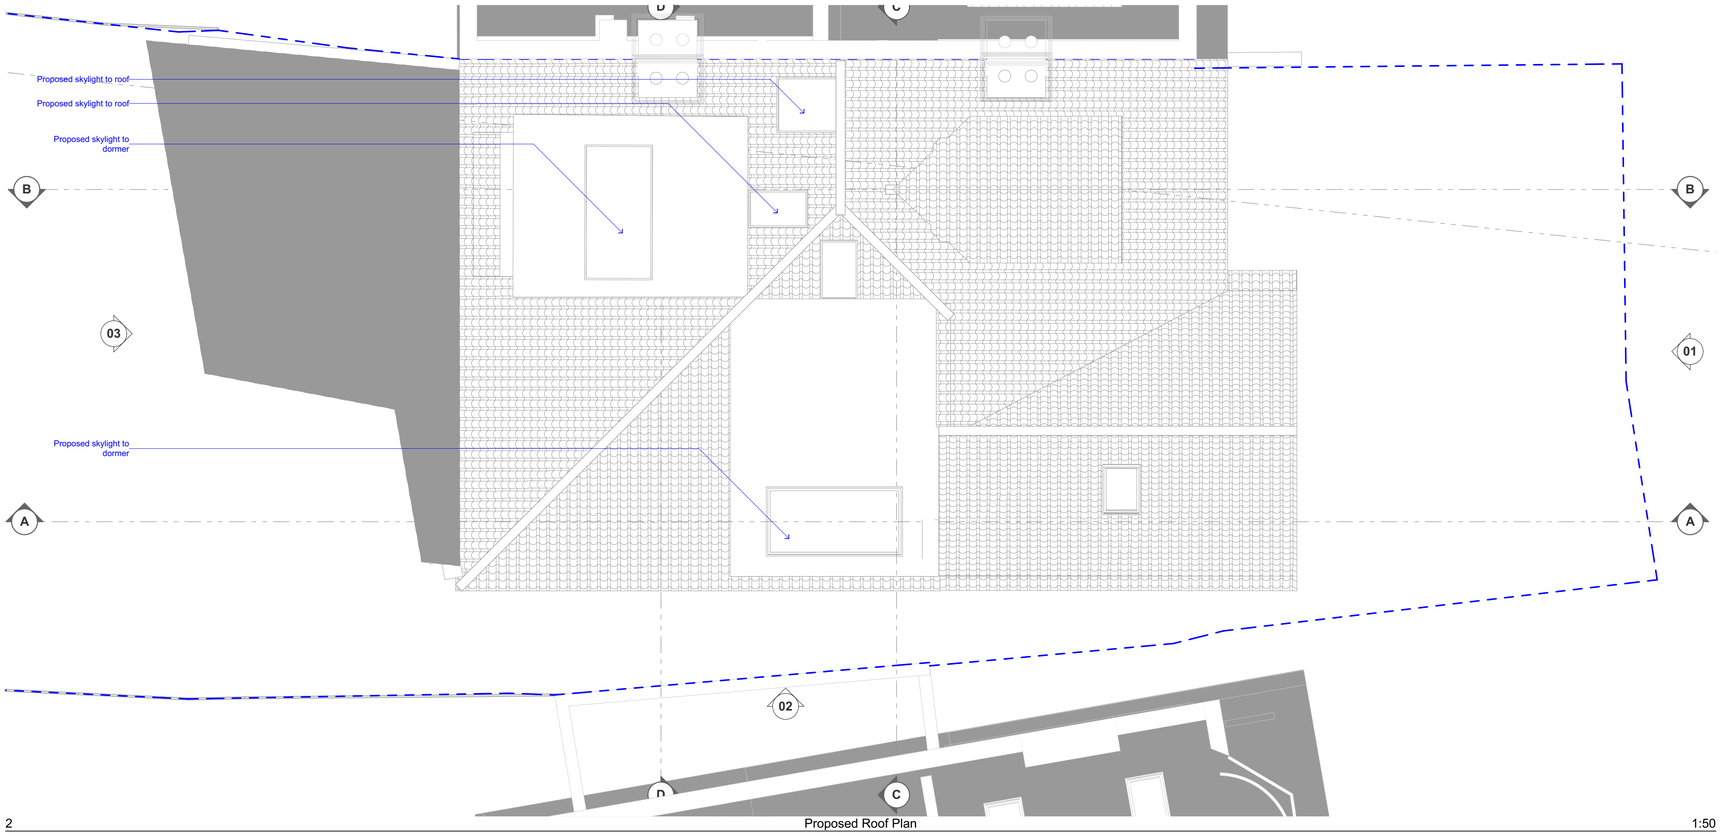

2 Proposed Roof Plan 1:50

N

FOR INFORMATION

Rev	Date

10b Branch Place
London N1 5PH
p: 0207 686 3445
e: info@scenarioarchitecture.com
w: www.scenarioarchitecture.com

Project Name:
179_45 Cholmeley Crescent

Client:
Dmitry and Marina Podpolny

Site Location:
45 Cholmeley Crescent London N6 5EX UK

Drawing not to be used other than the purpose for which it was prepared. It's supplied without liability for errors or omissions. Do not scale from the drawing. All dimensions are to be checked on site. This drawing is to be read in conjunction with all other drawings. Notes on this drawing will apply to all other drawings where a similar position exists.

Scale @ A2
1:50

Project No.
179

Drawing Name
Existing and Proposed Roof Plan

Drawing Number
PL-A2.05

Rev

Ⓒ Reserved scenarioarchitecture - BIMcloud on a Service179_45 Cholmeley Crescent/05 Planning/179_45 Cholmeley Crescent - Main House

FOR INFORMATION

Rev | Date

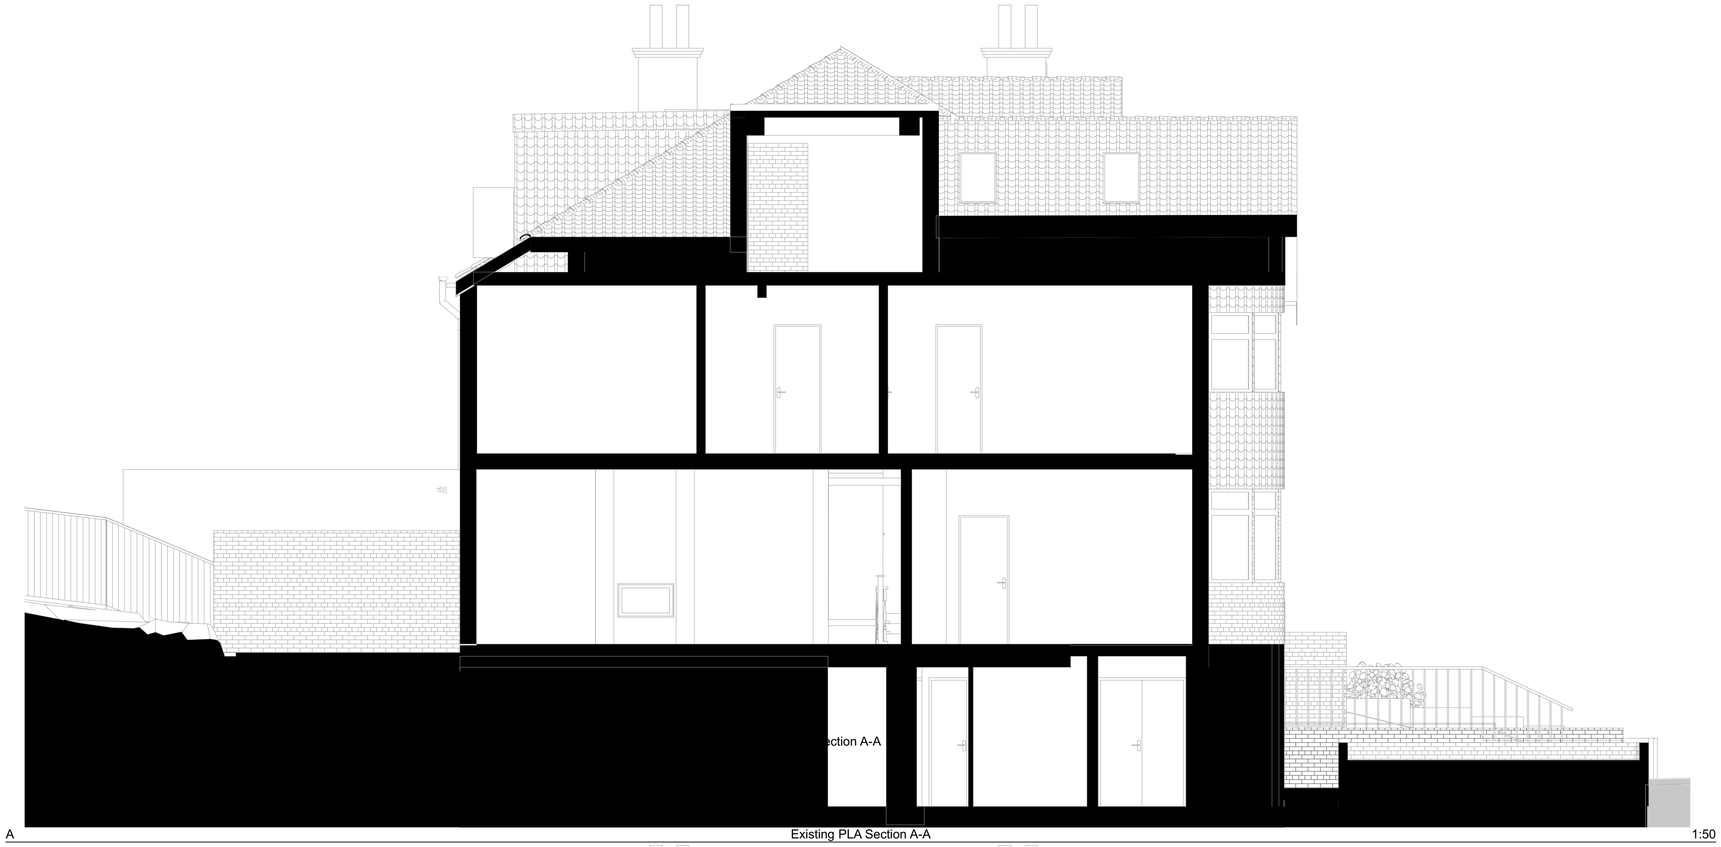

A — Existing PLA Section A-A — 1:50

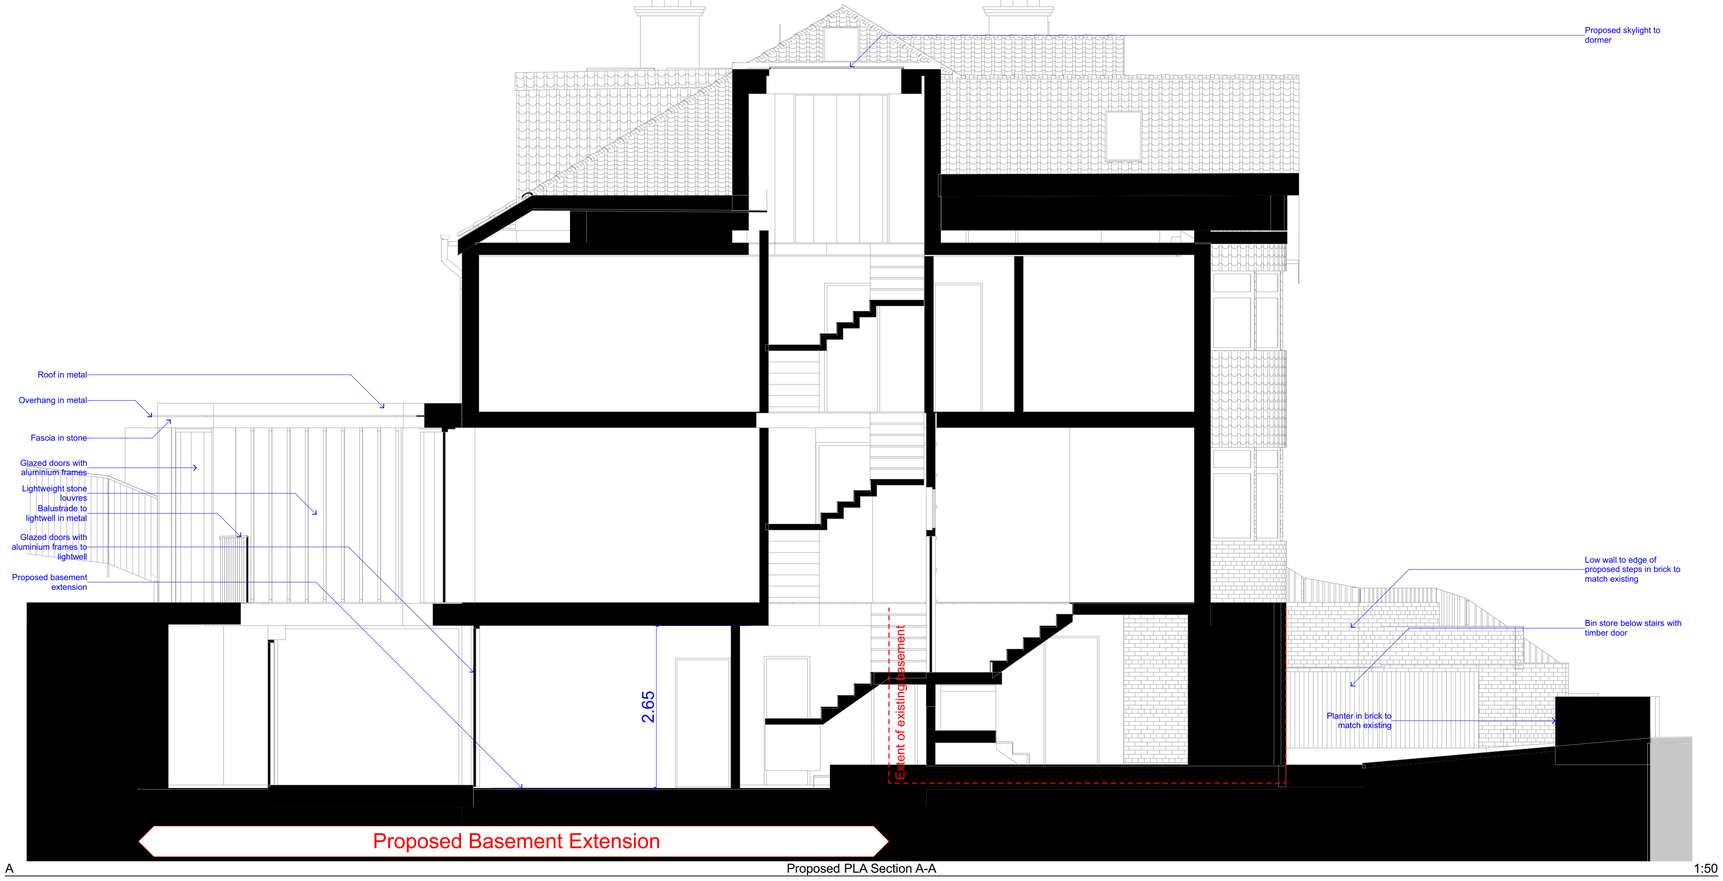

A — Proposed PLA Section A-A — 1:50

SCALE 1:50
0 1000 2000 3000 4000 5000mm

BIM Documents\Sketchup - BIM\Revit as a Service\179_45 Cholmeley Crescent\03 Planning\179_45 Cholmeley Crescent - Main House

S/A
10b Branch Place
London N1 5PH
p: 0207 686 3445
e: info@scenarioarchitecture.com
w: www.scenarioarchitecture.com

Project Name:
179_45 Cholmeley Crescent

Client:
Dmitry and Marina Podpolny

Site Location:
45 Cholmeley Crescent London N6 5EX UK

Drawing not to be used other than the purpose for which it was prepared. It's supplied without liability for errors or omissions. Do not scale from the drawing. All dimensions are to be checked on site. This drawing is to be read in conjunction with all other drawings. Notes on this drawing will apply to all other drawings where a similar position exists.

Scale @ A2
1:50

Project No.
179

Drawing Name
Existing and Proposed Sections

Drawing Number
PL-A3.01

Rev

FOR INFORMATION

Rev	Date

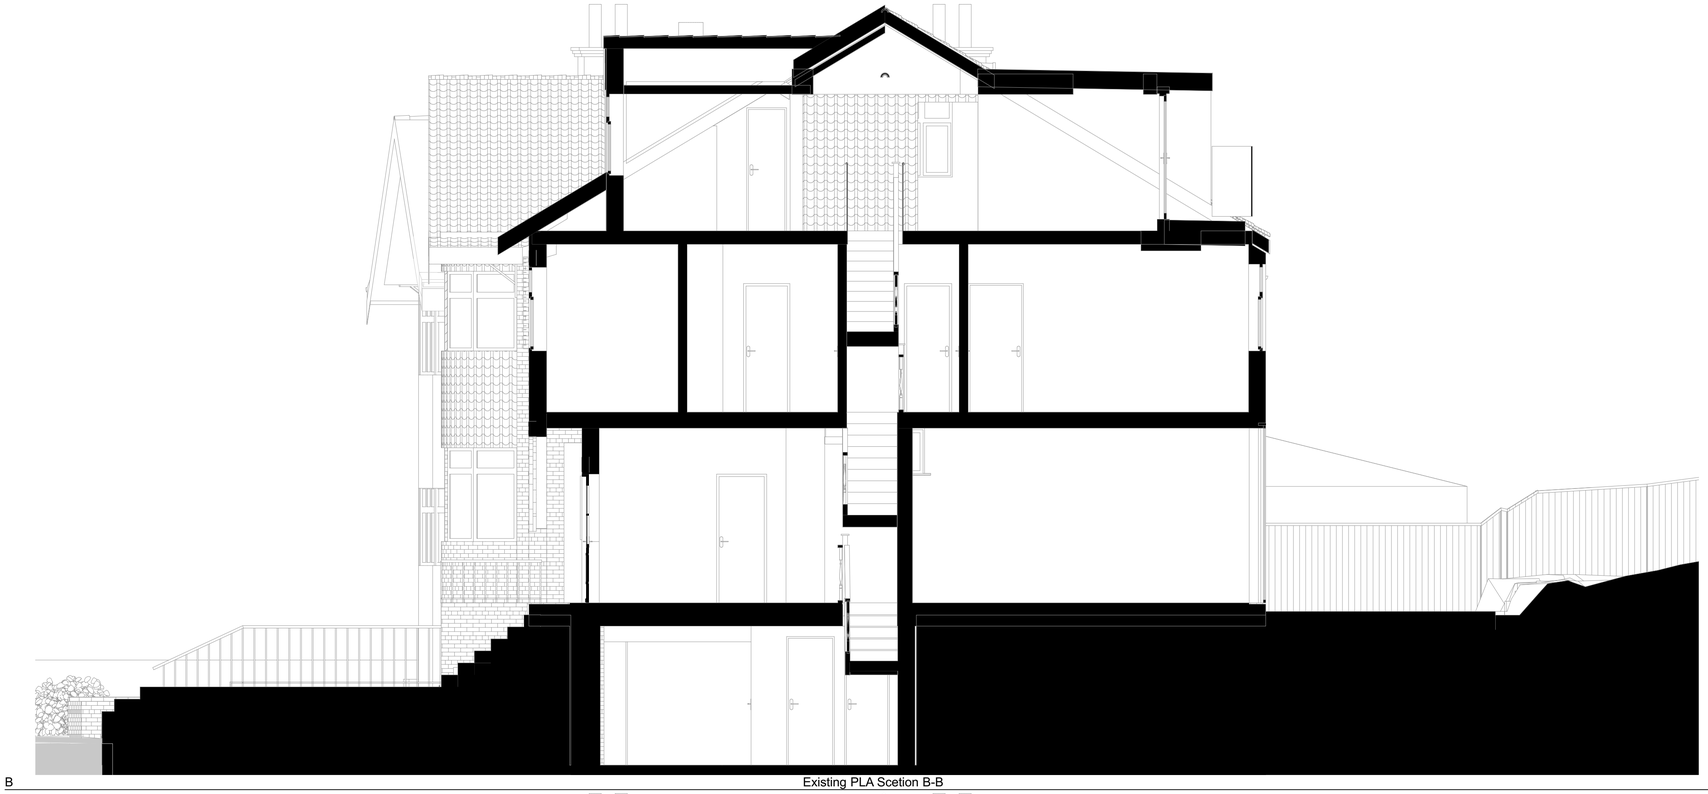

B — Existing PLA Scetion B-B — 1:50

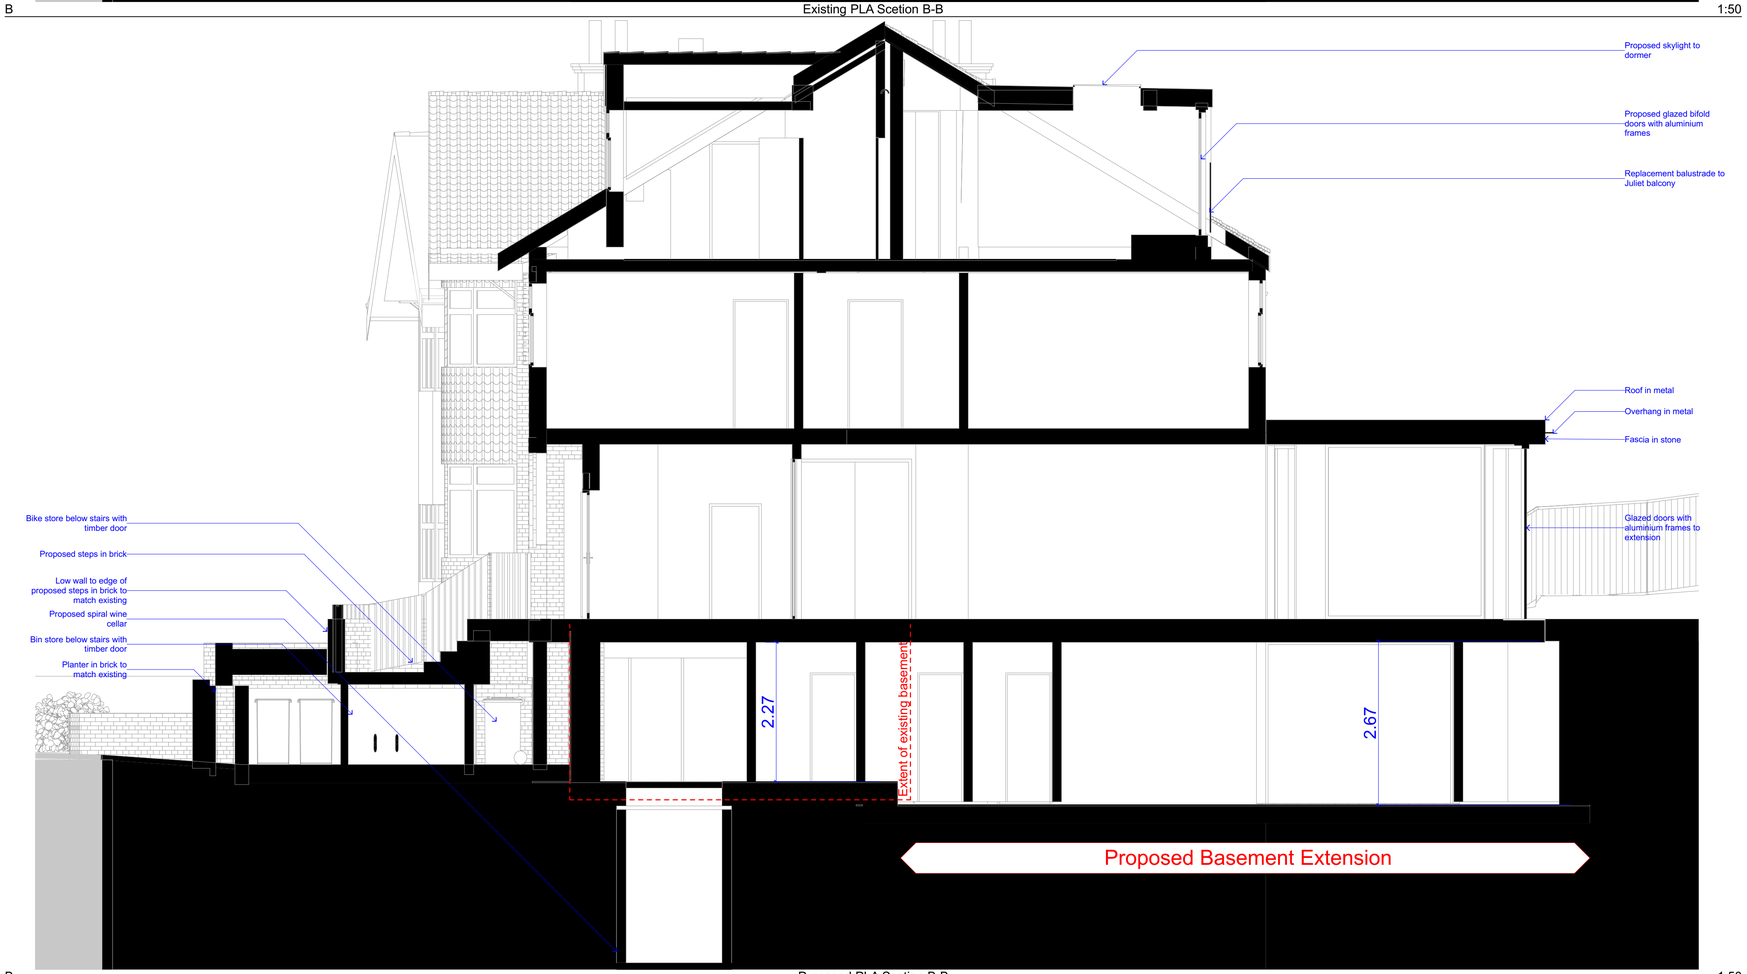

B — Proposed PLA Scetion B-B — 1:50

SCALE 1:50
0 1000 2000 3000 4000 5000mm

Millwood Scenario Architecture - Millwood are a Service70% JV Cholmeley Crescent/05-Planning/70% JV Cholmeley Crescent - Main House

S/A
10b Branch Place
London N1 5PH
p: 0207 686 3445
e: info@scenarioarchitecture.com
w: www.scenarioarchitecture.com

Project Name:
179_45 Cholmeley Crescent

Client:
Dmitry and Marina Podpolny

Site Location:
45 Cholmeley
Crescent London N6
5EX UK

Drawing not to be used other than the purpose for which it was prepared. It's supplied without liability for errors or omissions. Do not scale from the drawing. All dimensions are to be checked on site. This drawing is to be read in conjunction with all other drawings. Notes on this drawing will apply to all other drawings where a similar position exists.

Scale @ A2
1:50

Project No.
179

Drawing Name
Existing and Proposed Sections

Drawing Number
PL-A3.02

Rev

FOR INFORMATION

Rev | Date

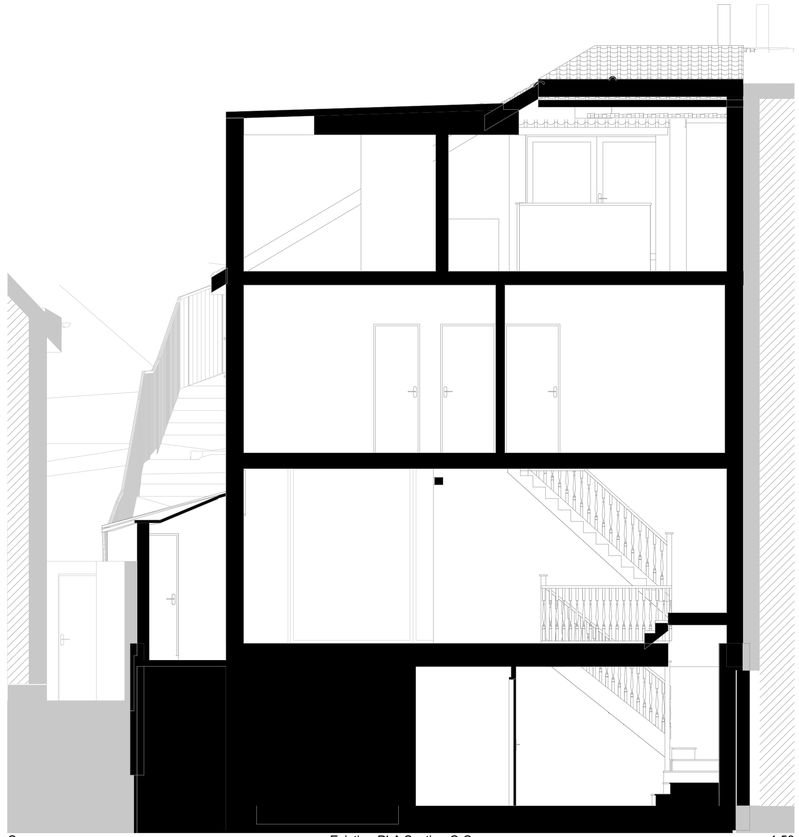

C Existing PLA Scetion C-C 1:50

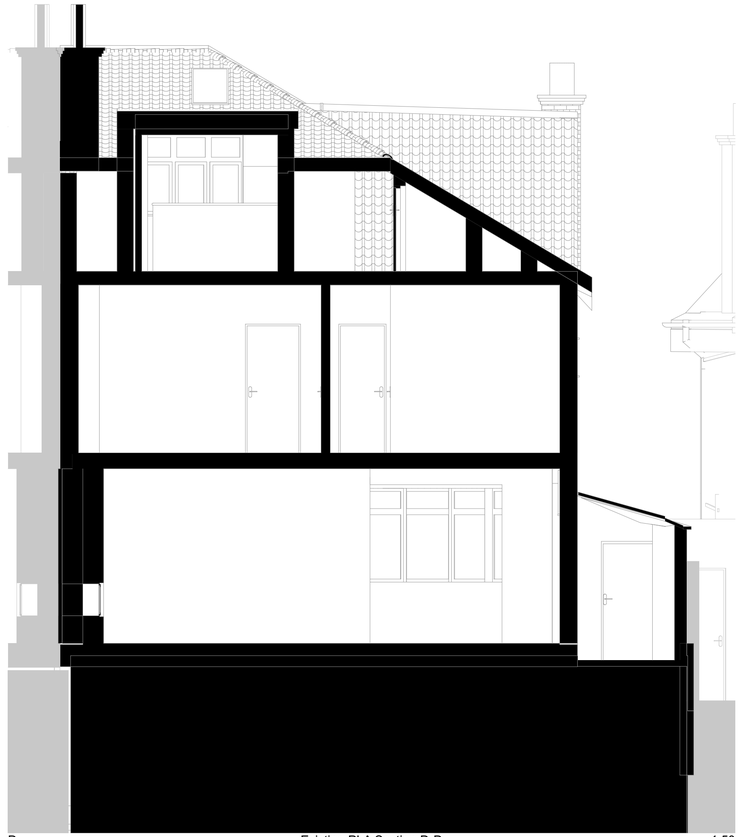

D Existing PLA Scetion D-D 1:50

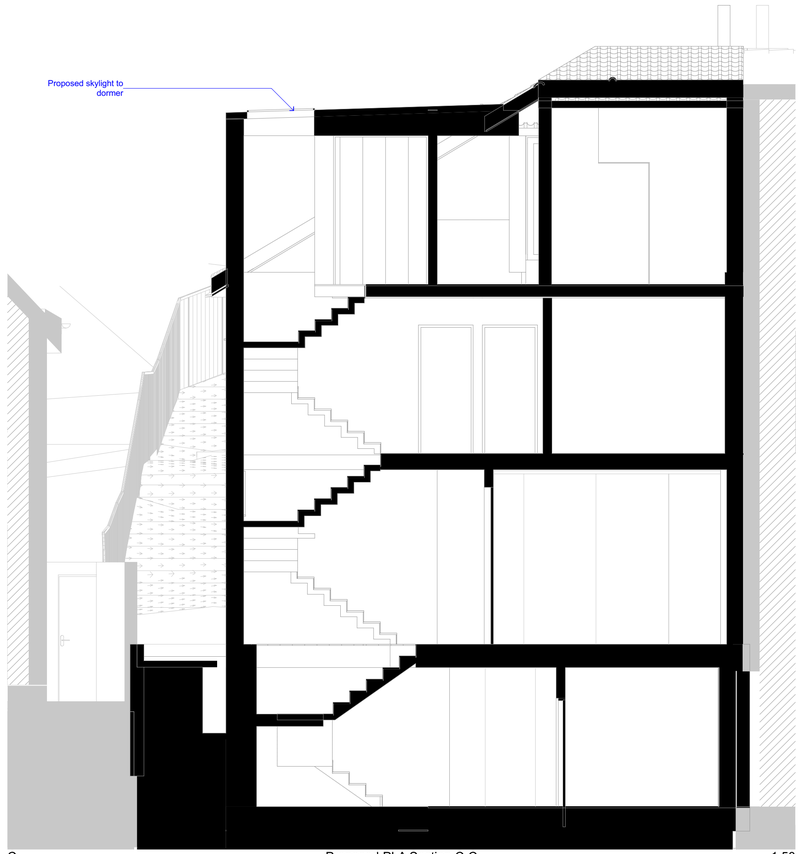

C Proposed PLA Section C-C 1:50

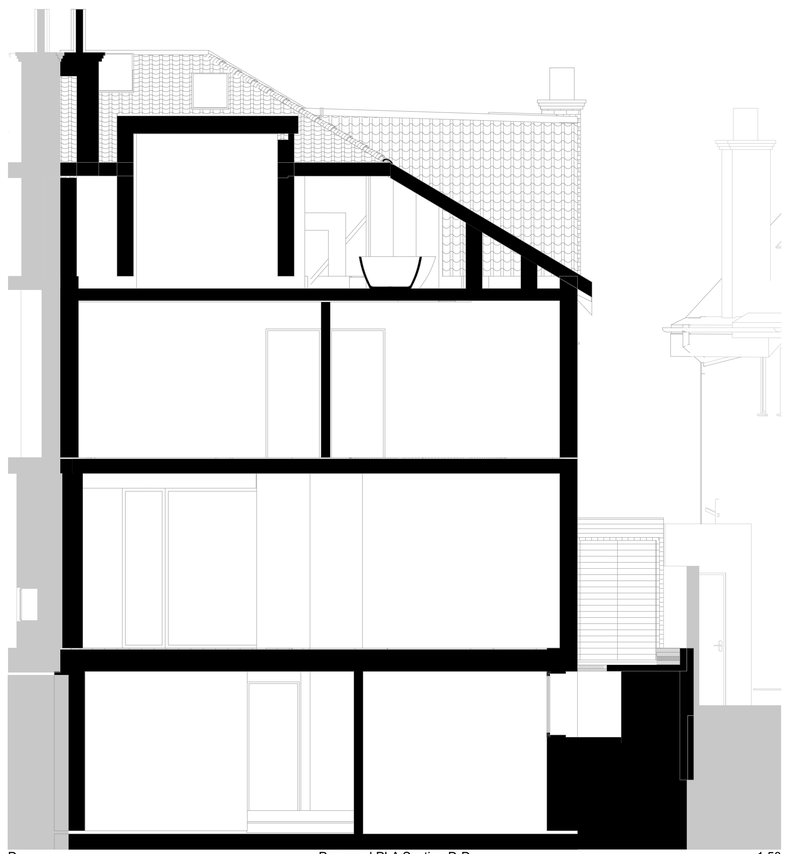

D Proposed PLA Section D-D 1:50

SCALE 1:50
0 1000 2000 3000 4000 5000mm

S/A

10b Branch Place
London N1 5PH
p: 0207 686 3445
e: info@scenarioarchitecture.com
w: www.scenarioarchitecture.com

Project Name:
179_45 Cholmeley Crescent

Client:
Dmitry and Marina Podpolny

Site Location:
45 Cholmeley Crescent London N6 5EX UK

Drawing not to be used other than the purpose for which it was prepared. It's supplied without liability for errors or omissions. Do not scale from the drawing. All dimensions are to be checked on site. This drawing is to be read in conjunction with all other drawings. Notes on this drawing will apply to all other drawings where a similar position exists.

Scale @ A2
1:50

Project No.
179

Drawing Name
Existing and Proposed Sections

Drawing Number
PL-A3.03

Rev

\\Mainoff scenarioarchitecture - BIM\Revit se 3 Servers\179_45 Cholmeley Crescent\05-Planning\179_45 Cholmeley Crescent - Main House

FOR INFORMATION

Rev	Date

01 Existing PLA Front Elevation 1:50

SCALE 1:50
0 1000 2000 3000 4000 5000mm

02 Proposed PLA Front Elevation 1:50

10b Branch Place
London N1 5PH
p: 0207 686 3445
e: info@scenarioarchitecture.com
w: www.scenarioarchitecture.com

Project Name:
179_45 Cholmeley Crescent

Client:
Dmitry and Marina Podpolny

Site Location:
45 Cholmeley Crescent London N6 5EX UK

Drawing not to be used other than the purpose for which it was prepared. It's supplied without liability for errors or omissions. Do not scale from the drawing. All dimensions are to be checked on site. This drawing is to be read in conjunction with all other drawings. Notes on this drawing will apply to all other drawings where a similar position exists.

Scale @ A2
1:50

Project No.
179

Drawing Name
Existing and Proposed Front Elevations

Drawing Number
PL-A4.01

Rev

Millwood scenarioarchitecture - Millfield as a Service/179_45 Cholmeley Crescent/05 Planning/179_45 Cholmeley Crescent - Main House

FOR INFORMATION

Rev | Date

02 Existing PLA Side Elevation 1:50

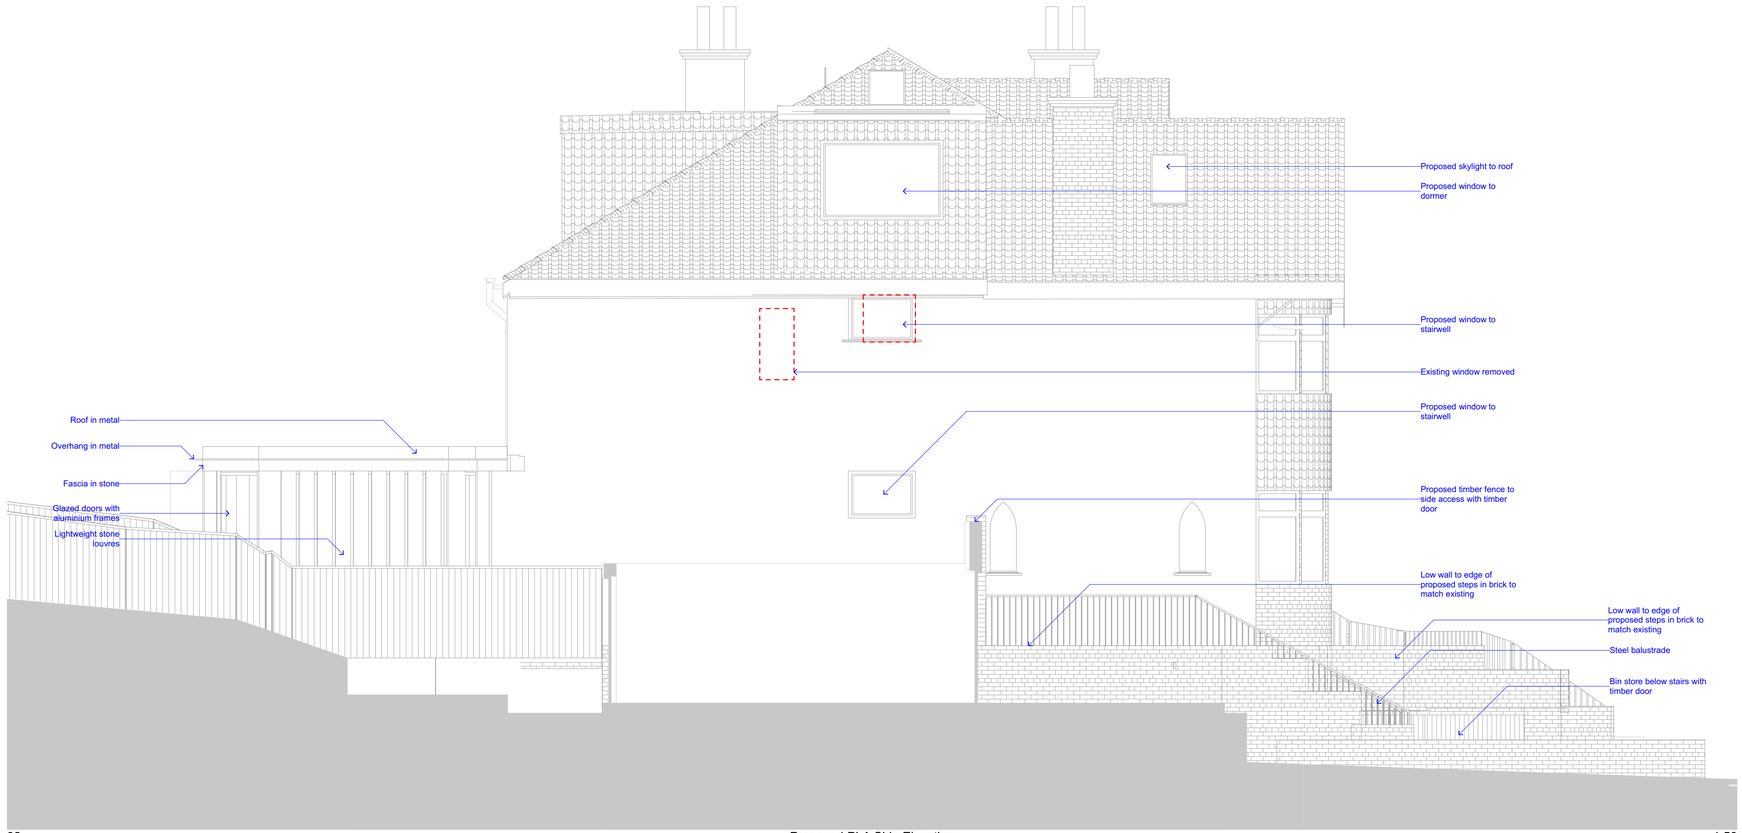

02 Proposed PLA Side Elevation 1:50

SCALE 1:50

0 1000 2000 3000 4000 5000mm

Bim\Journals\Sketchup - Bimfiles\ as a Service\179_45 Cholmeley Crescent\03 Planning\179_45 Cholmeley Crescent - Main House

10b Branch Place
London N1 5PH
p: 0207 686 3445
e: info@scenarioarchitecture.com
w: www.scenarioarchitecture.com

Project Name:
179_45 Cholmeley Crescent

Client:
Dmitry and Marina Podpolny

Site Location:
45 Cholmeley Crescent London N6 5EX UK

Drawing not to be used other than the purpose for which it was prepared. It's supplied without liability for errors or omissions. Do not scale from the drawing. All dimensions are to be checked on site. This drawing is to be read in conjunction with all other drawings. Notes on this drawing will apply to all other drawings where a similar position exists.

Scale @ A2 **1:50**

Project No. **179**

Drawing Name
Existing and Proposed Side Elevations

Drawing Number **PL-A4.02**

Rev

FOR INFORMATION

Rev	Date

03 Existing PLA Rear Elevation 1:50

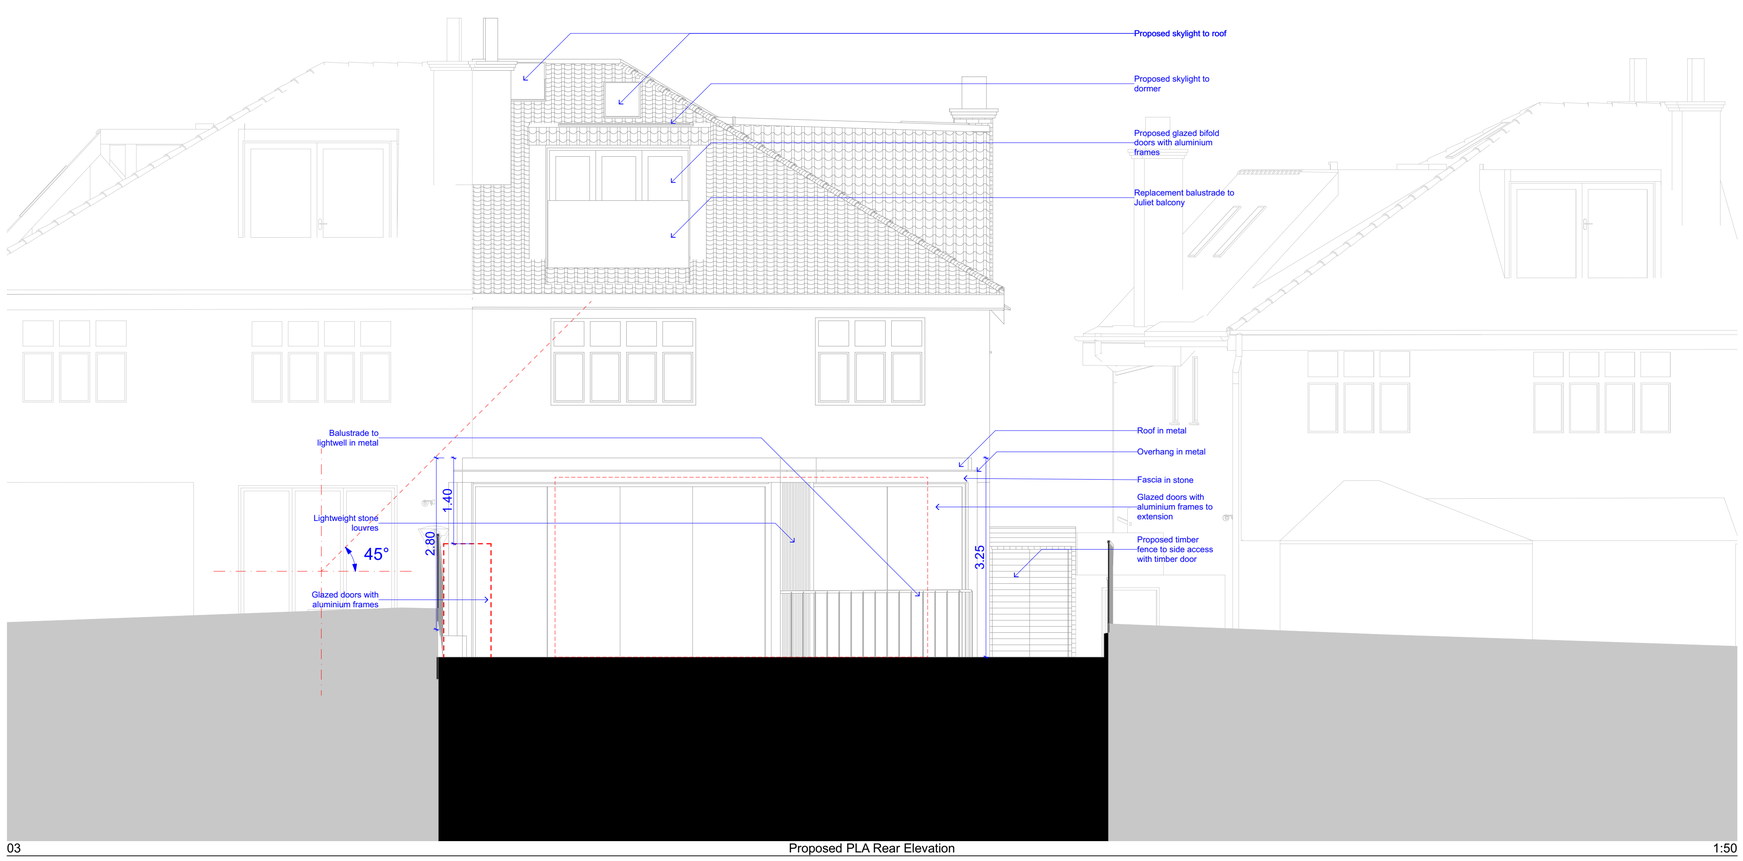

03 Proposed PLA Rear Elevation 1:50

SCALE 1:50
0 1000 2000 3000 4000 5000mm

Bim\scenarioarchitecture - BIM\Revit as a Service\179_45 Cholmeley Crescent\03 Planning\179_45 Cholmeley Crescent - Main House

10b Branch Place
London N1 5PH
p: 0207 686 3445
e: info@scenarioarchitecture.com
w: www.scenarioarchitecture.com

Project Name:
179_45 Cholmeley Crescent

Client:
Dmitry and Marina Podpolny

Site Location:
45 Cholmeley Crescent London N6 5EX UK

Drawing not to be used other than the purpose for which it was prepared. It's supplied without liability for errors or omissions. Do not scale from the drawing. All dimensions are to be checked on site. This drawing is to be read in conjunction with all other drawings. Notes on this drawing will apply to all other drawings where a similar position exists.

Scale @ A2
1:50

Project No.
179

Drawing Name
Existing and Proposed Rear Elevations

Drawing Number
PL-A4.03

Rev

FOR INFORMATION

Rev | Date

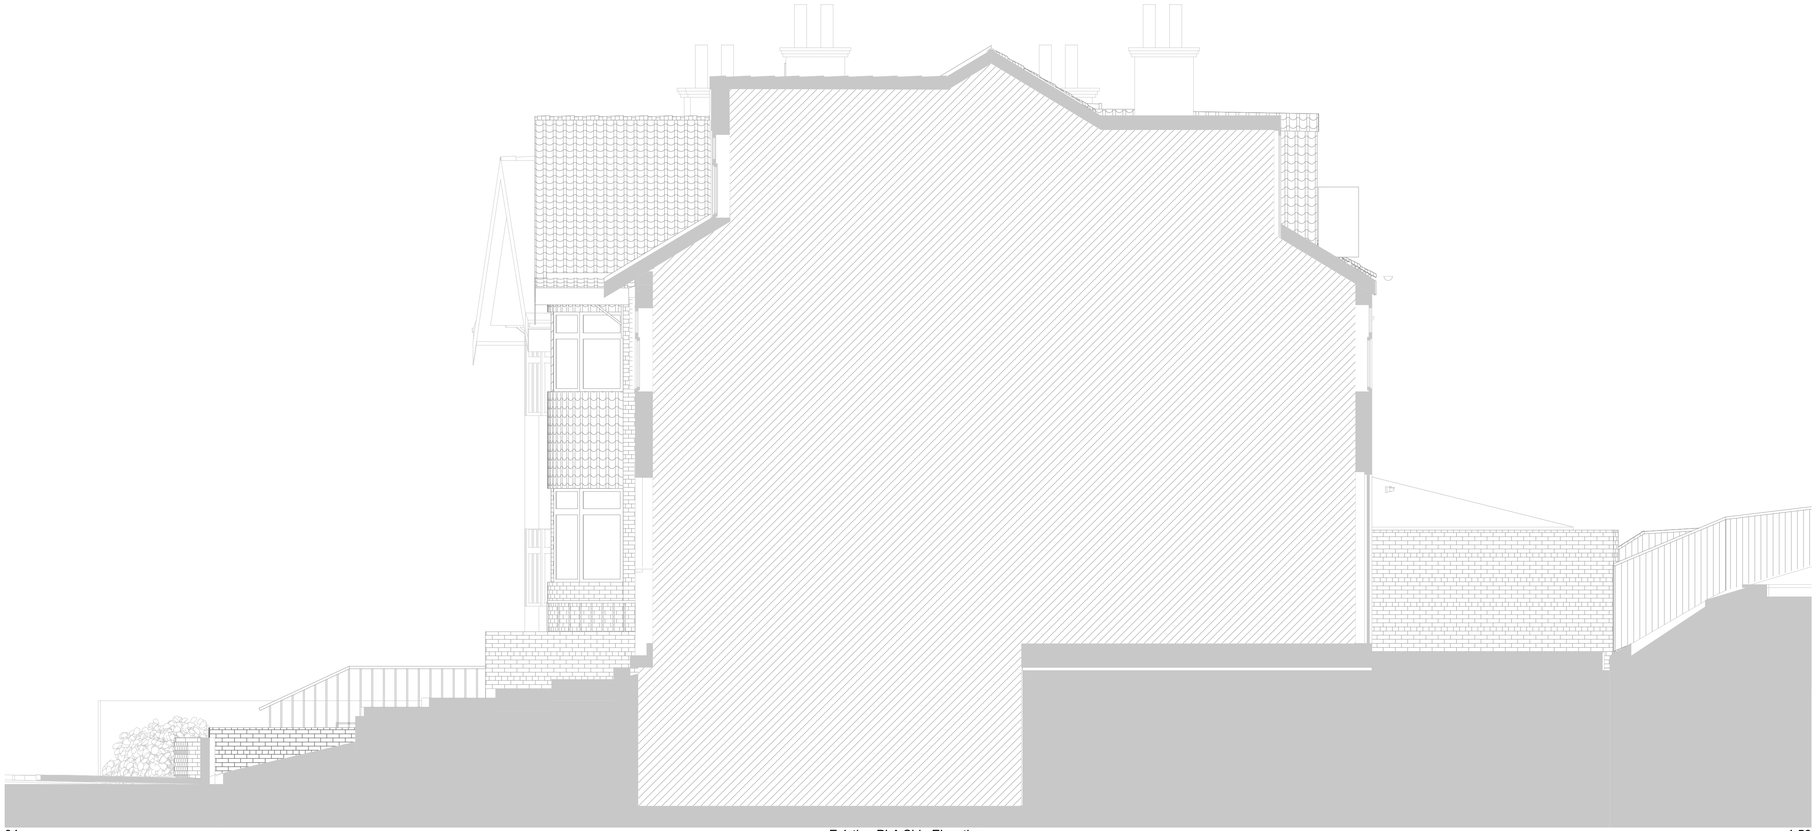

04 Existing PLA Side Elevation 1:50

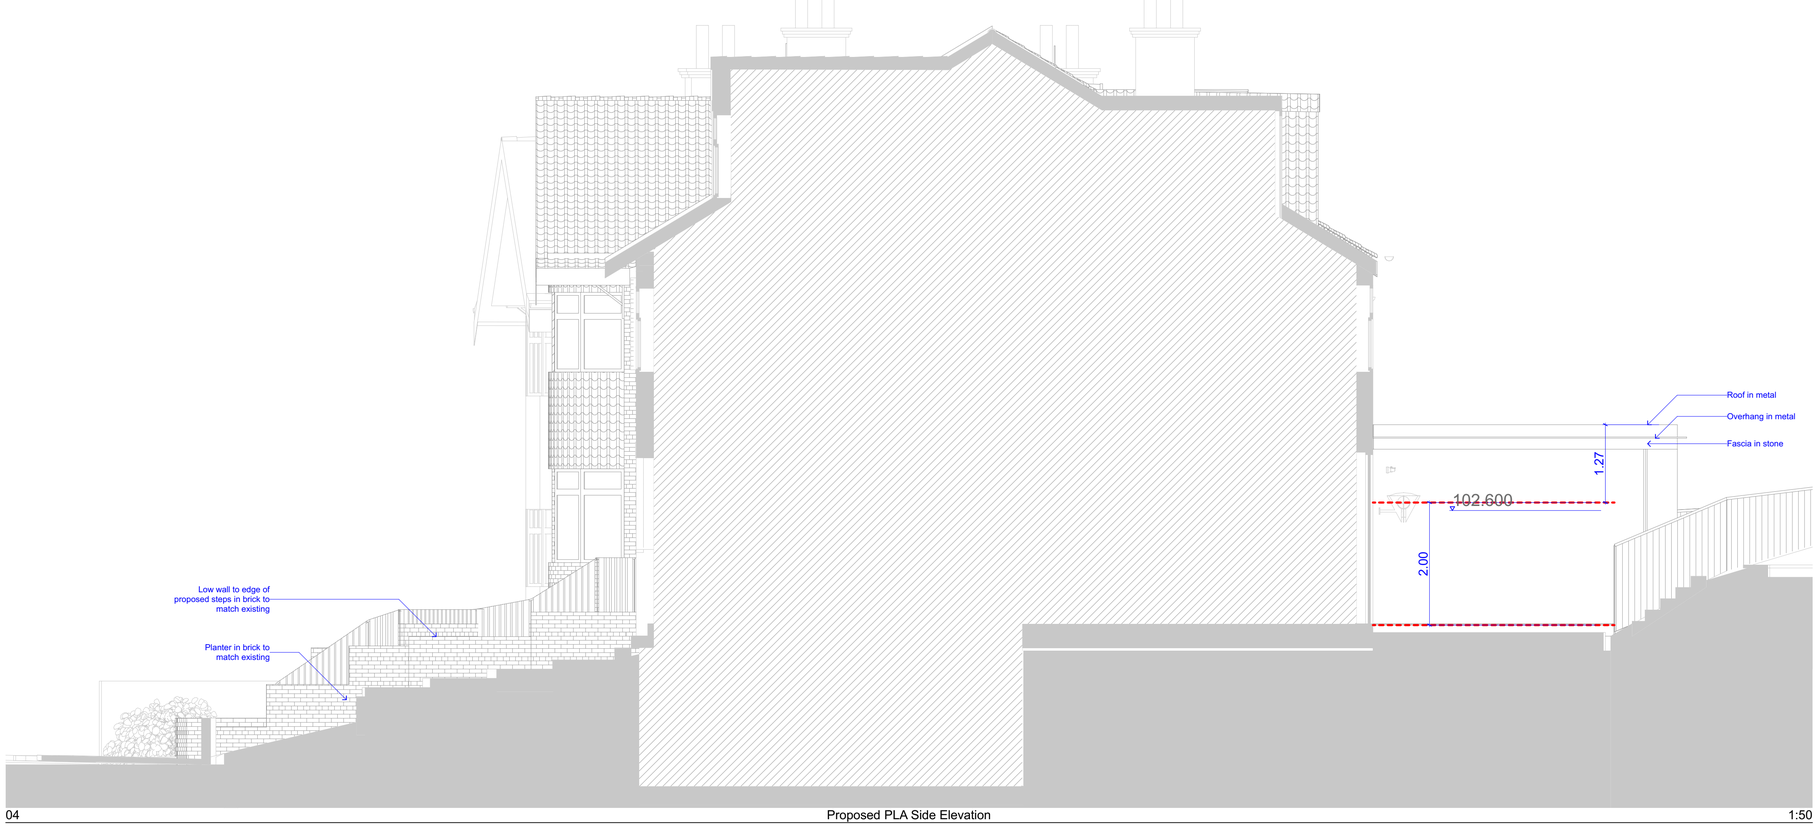

04 Proposed PLA Side Elevation 1:50

SCALE 1:50
0 1000 2000 3000 4000 5000mm

Bibliotecharchitecture - Without as a Service ITS_All Cholmeley Crescent\03 Planning\ITS_All Cholmeley Crescent - Main House

10b Branch Place
London N1 5PH
p: 0207 686 3445
e: info@scenarioarchitecture.com
w: www.scenarioarchitecture.com

Project Name:
179_45 Cholmeley Crescent

Client:
Dmitry and Marina Podpolny

Site Location:
45 Cholmeley Crescent London N6 5EX UK

Drawing not to be used other than the purpose for which it was prepared. It's supplied without liability for errors or omissions. Do not scale from the drawing. All dimensions are to be checked on site. This drawing is to be read in conjunction with all other drawings. Notes on this drawing will apply to all other drawings where a similar position exists.

Scale @ A2: **1:50**

Project No.: **179**

Drawing Name
Existing and Proposed Side Elevations

Drawing Number: **PL-A4.04**

Rev