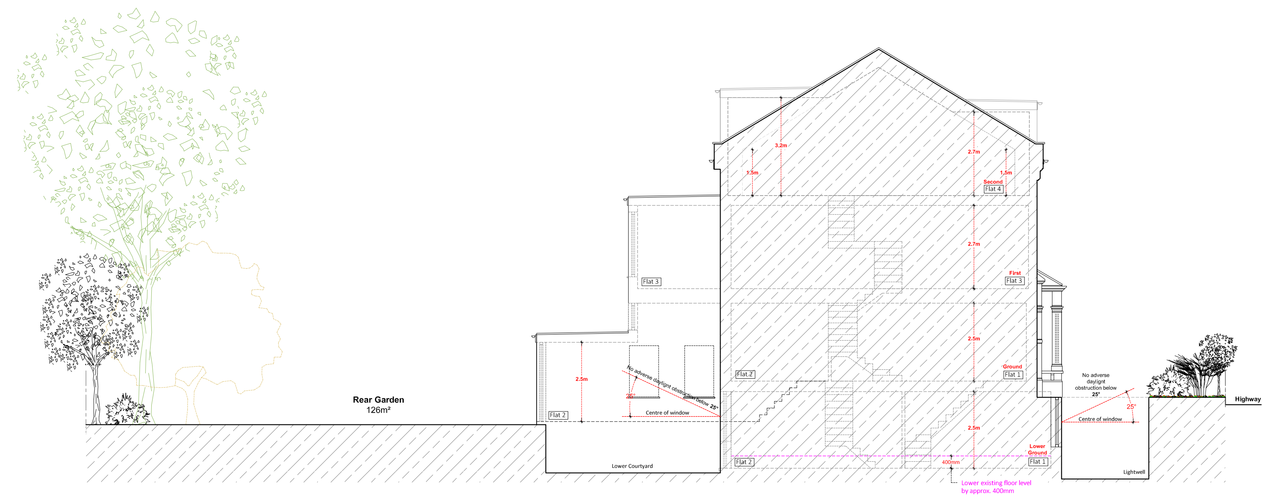

Proposed Side Elevation/ Section: South
(Scale 1:100)

Proposed Front Elevation: East
(Scale 1:100)

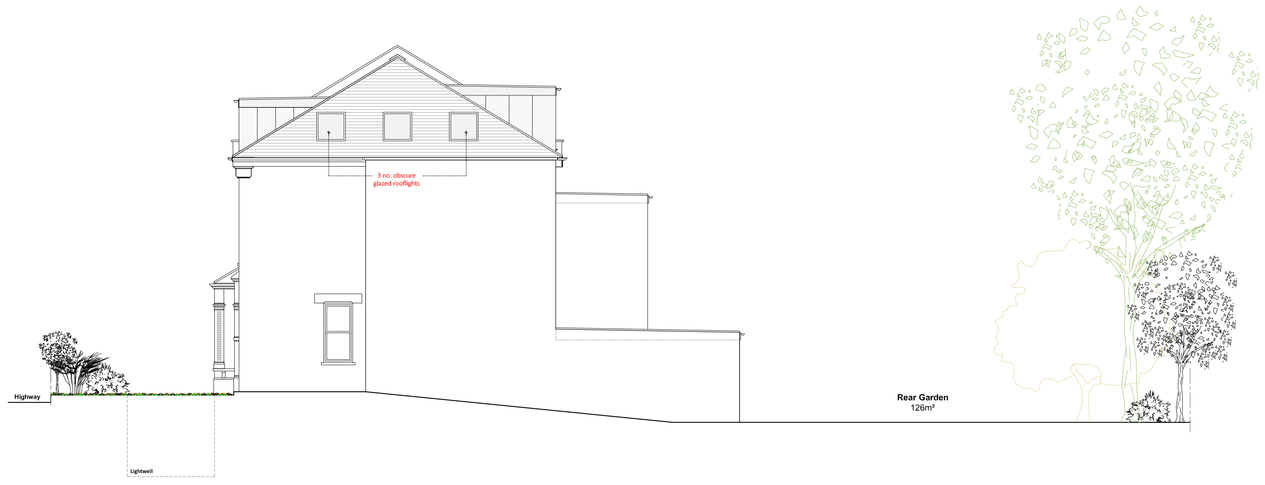

Proposed Side Elevation/ Section: North
(Scale 1:100)

Proposed Rear Elevation: West
(Scale 1:100)

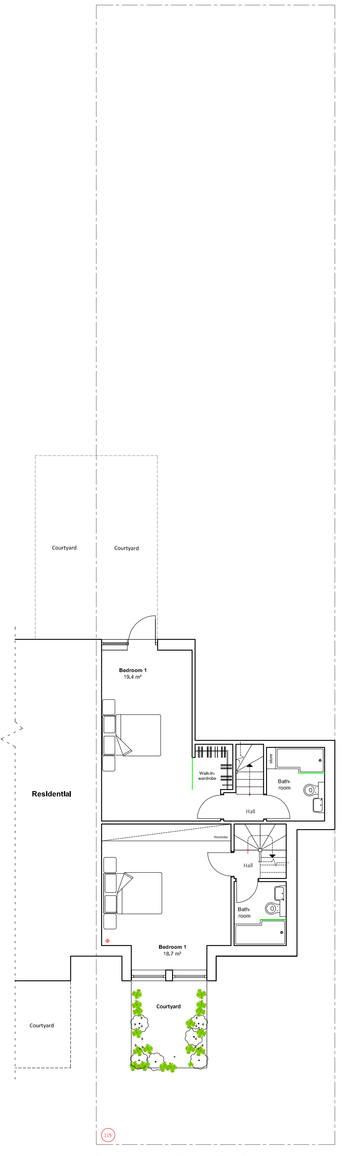

Proposed Lower Ground Floor Plan
N

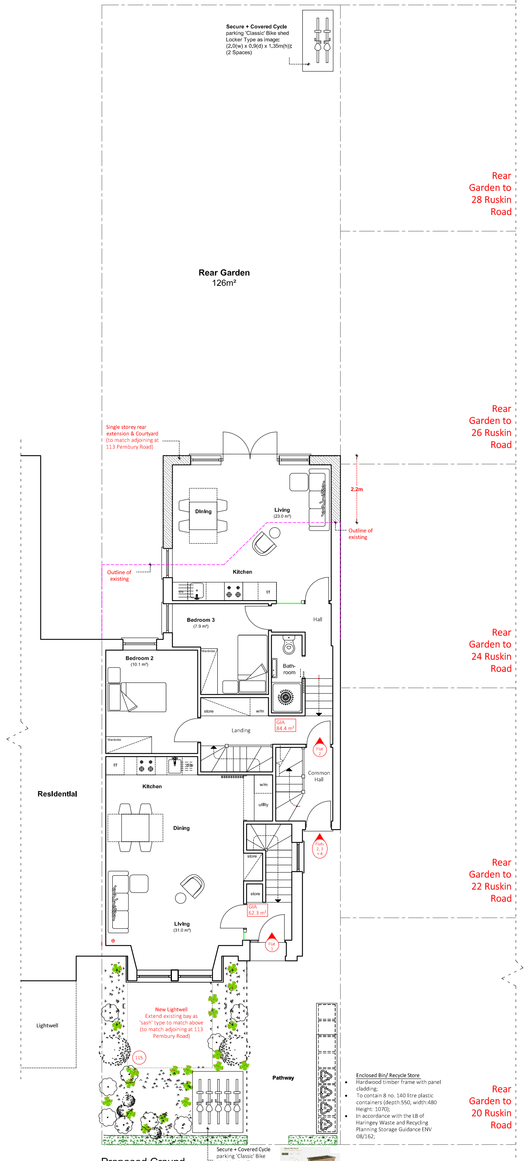

Proposed Ground Floor Plan
N

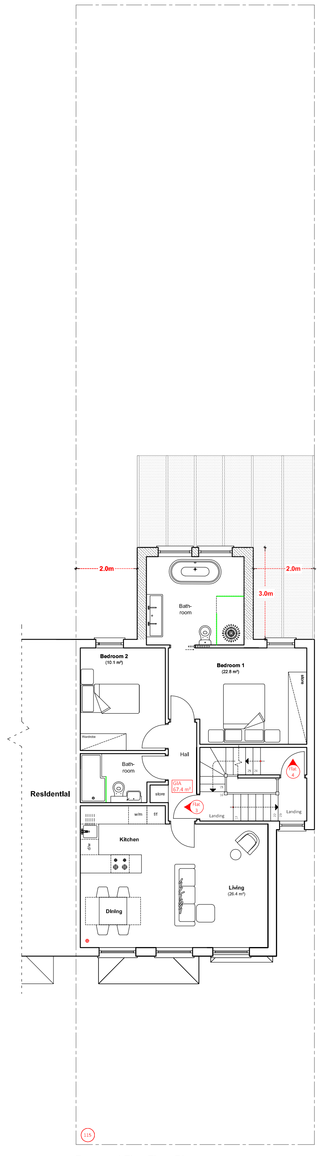

Proposed First Floor Plan
N

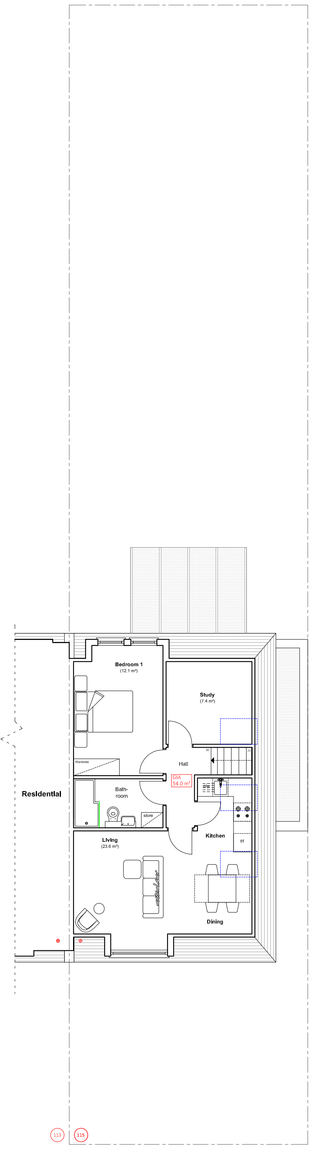

Proposed Second Floor Plan
N

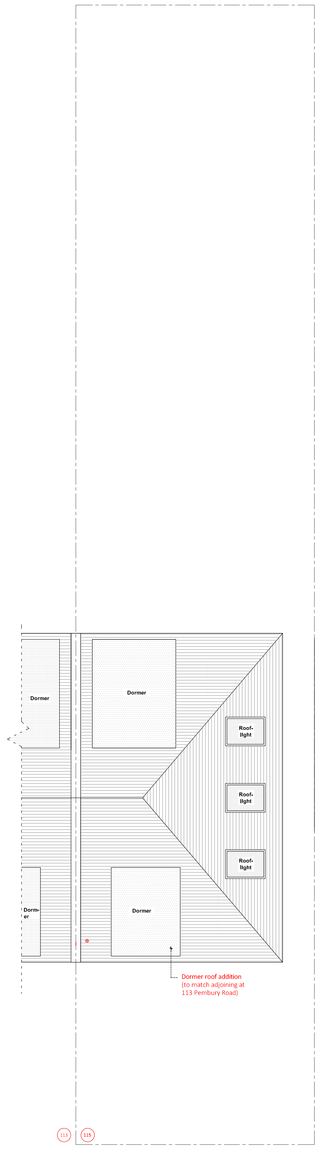

Proposed Roof Plan
N

Schedule	**Area (m²)**
Site Area:	289.0
GIF Area	
Existing:	256.0 m²
Proposed:	283.6 m² (+27.6m²/ 10.8%)

London Plan Policy 3.5 Table 3.3
Minimum Space & Floor Standards;

Dwelling type (bedroom (b)/ persons-bedspaces (p))		GIA (sqm) (London Plan)	- As Proposed
Flat 1	(1b/ 2p) =	(58 m²)	**- 62.3 m²**
Flat 2	(3b/ 4p) =	(84 m²)	**- 84.4 m²**
Flat 3	(2b/ 3p) =	(61 m²)	**- 67.4 m²**
Flat 4	(1b/ 2p) =	(50 m²)	**- 54.0 m²**

Notes
Report any discrepancies
Copyright owned by Andreas Charalambous RIba
For planning purposes only

0m 1 2 3 4 5 — 1:100
0m 12.5 25 37.5 50 62.5 — 1:250

Andreas Charalambous Riba
CHARTERED ARCHITECTS
Tel: 07887 724230 07887 724230 SOR
m: 07887 724230 e-mail: andreas27a@me.com

Rev.	Date	Drawing Status	Project	Project Description	Drawing Name	Date	Scale	Drg. No.	Rev.
		Planning Application	115 Pembury Road London N17 6LY	Proposed Works	Proposed Plans + Elevations + Floor Area Schedule	30.07.21	1:100 @ A0	Pem21/P/03	