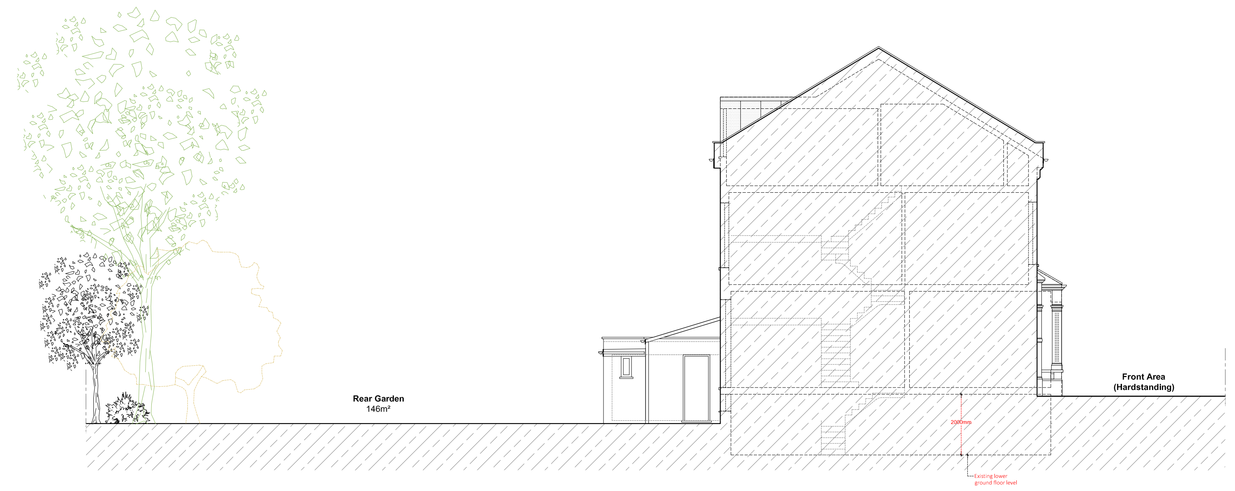

Existing Side Elevation/ Section: South
(Scale 1:100)

Existing Front Elevation: East
(Scale 1:100)

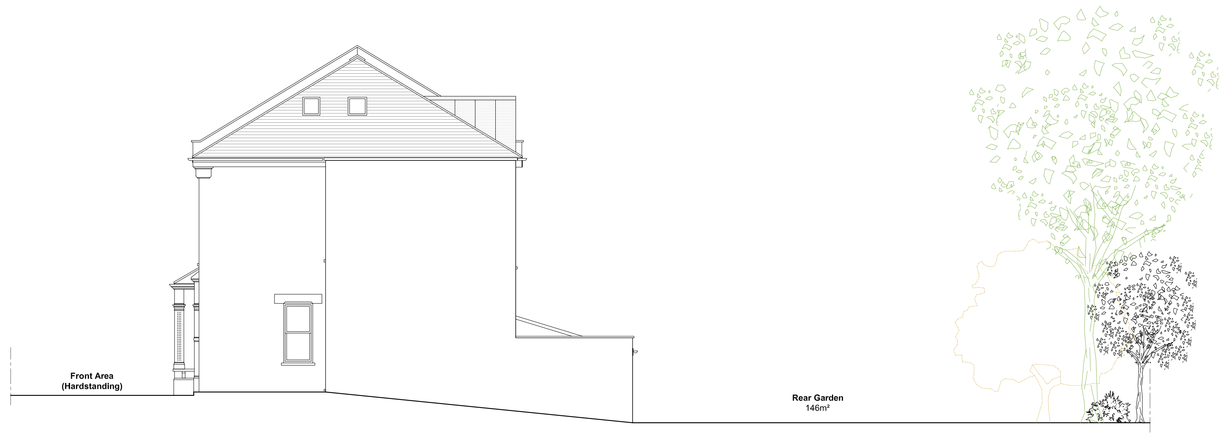

Existing Side Elevation/ Section: North
(Scale 1:100)

Existing Rear Elevation: West
(Scale 1:100)

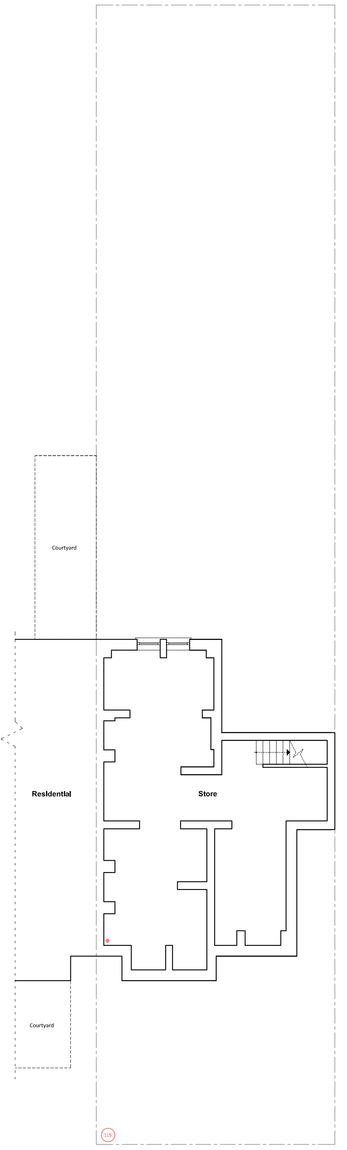

Existing Lower Ground Floor Plan
N

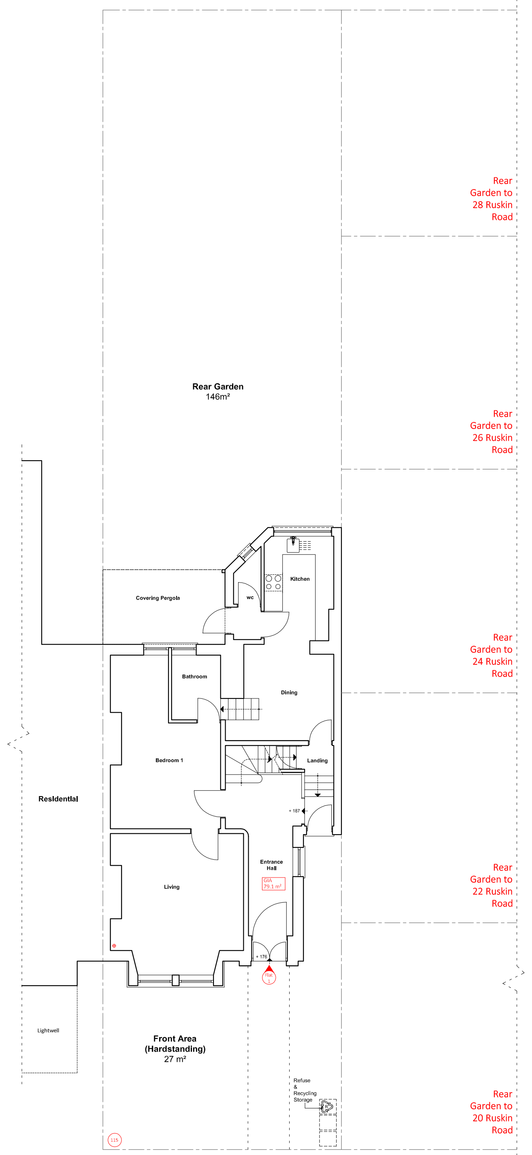

Existing Ground Floor Plan
N

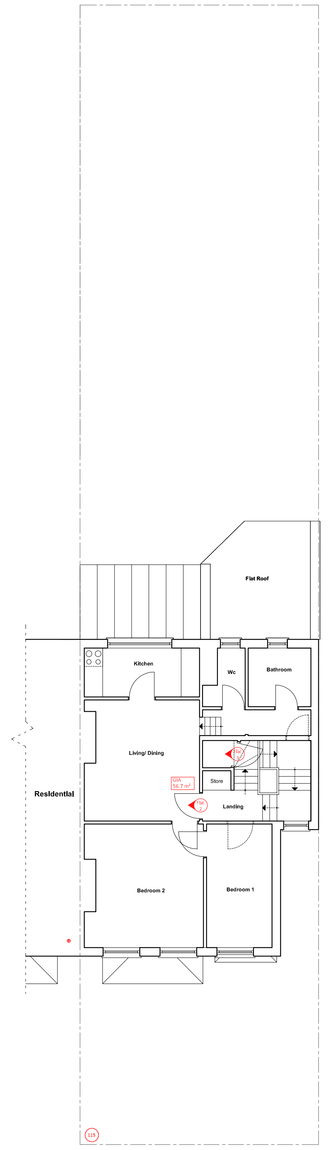

Existing First Floor Plan
N

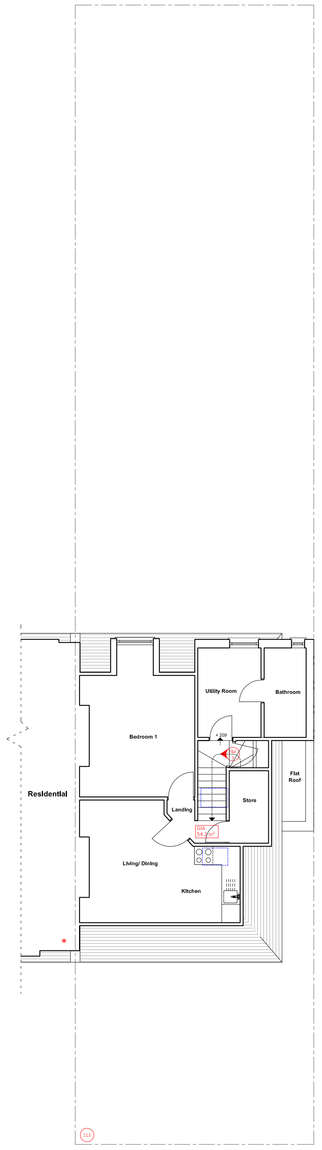

Existing Second Floor Plan
N

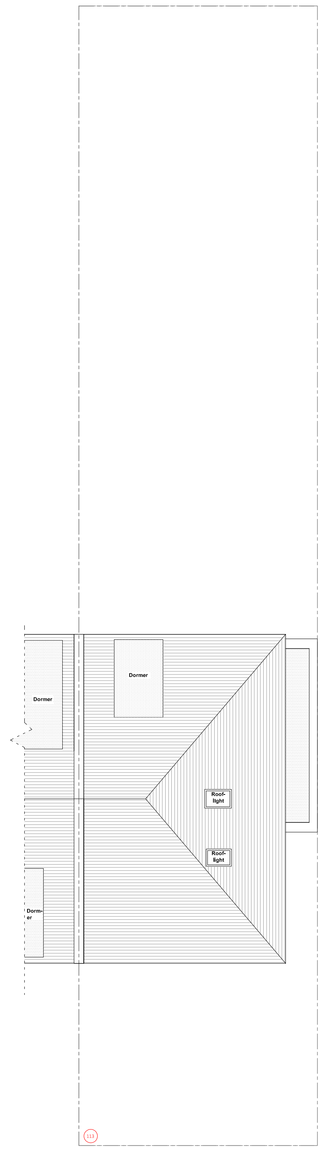

Existing Roof Plan
N

Notes
Report any discrepancies
Copyright owned by Andreas Charalambous Riba
For planning purposes only

0m 1 2 3 4 5
0m 12.5 25 37.5 50 62.5
1:100
1:1250

Andreas Charalambous Riba
CHARTERED ARCHITECTS
Tel. 07887 724 429 or 020 8733 9129 SDR.
mo. 07887 72429 e-mail. andreas272@me.com

Rev.	Date	Drawing Status							
		Planning Application	Project: 115 Pembury Road London N17 6LY	Project Description: Proposed Works	Drawing Name: Existing Floor Plans & Elevations	Date: 30.08.23	Scale: 1:100 @ A0	Drg. No.: Pem/23/P/02	Rev.