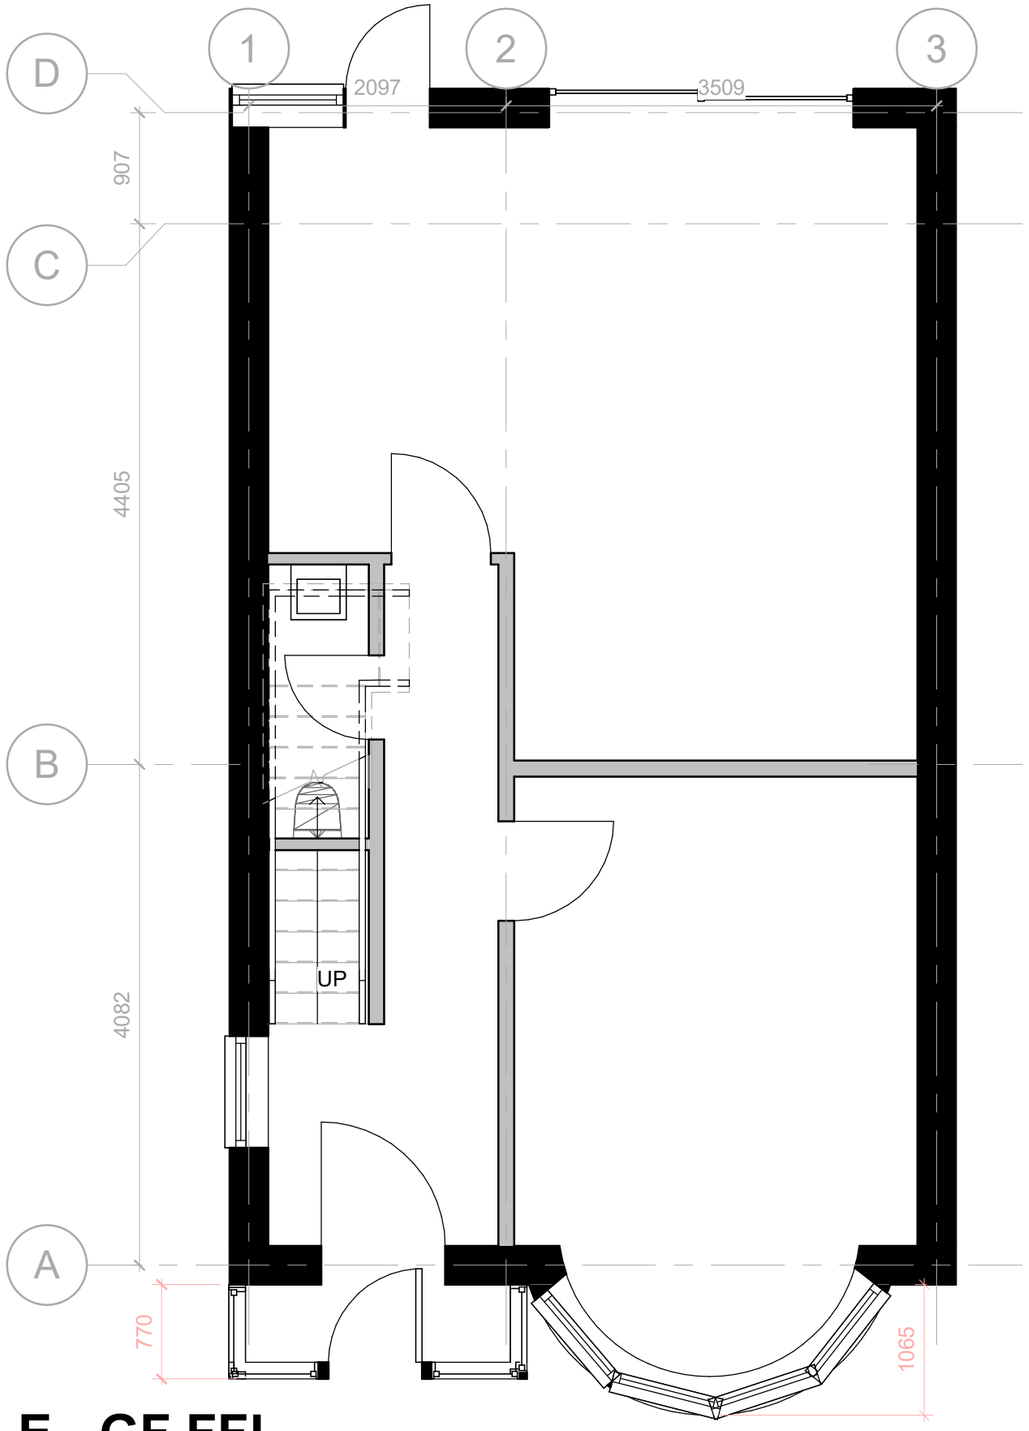

E - GF FFL

1 : 50

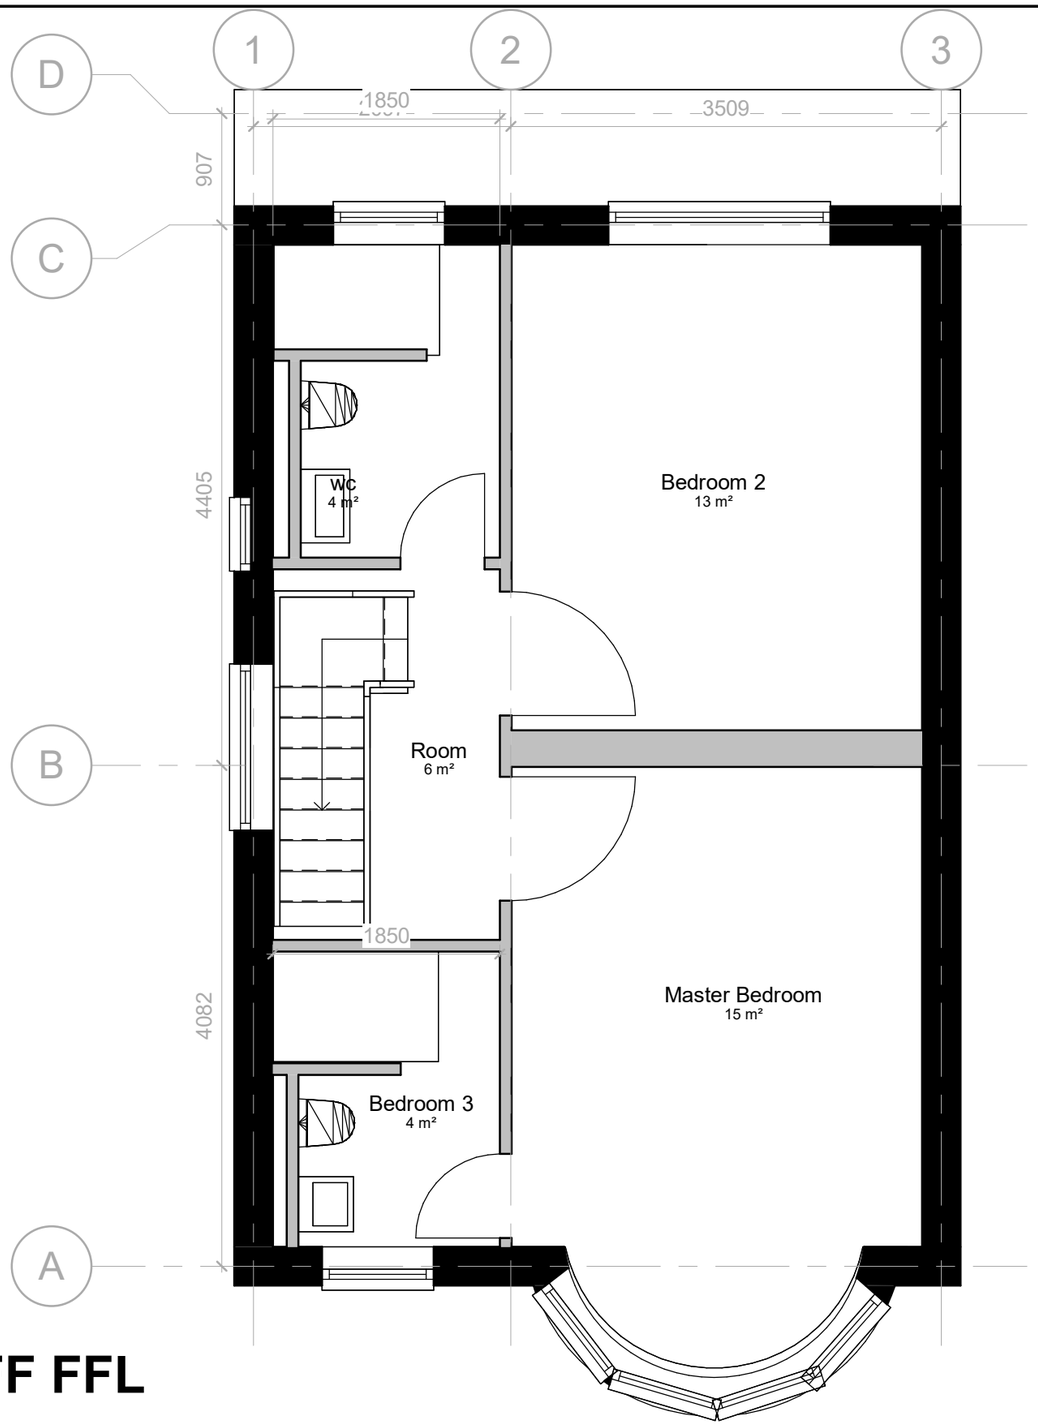

E - FF FFL

1 : 50

Planning drawings - NOT FOR CONSTRUCTION

Please Note

1- This drawing is not for construction. 2- All Dimension are in millimeters. 3- Dimensions are not to be scaled directly from drawings. 4- All dimensions are to be checked on site and the Architect is to be inform of any discrepancies before construction commences. 5- All references to drawings refer to current revision of that drawing. 6- The Copyright of this drawing belongs to Build Different Ltd.

VISUAL SCALE 1:50 @ A3

BUILD DIFFERENT

Scale	1:50	Date	29/09/2023	Project name	103 Perth Road N22 5QG	Sheet name		Existing Floor Plans	
Drawn by	BD	Checked by	EI	Project number	BD-PR-001035	Rev	A	Metric	A3

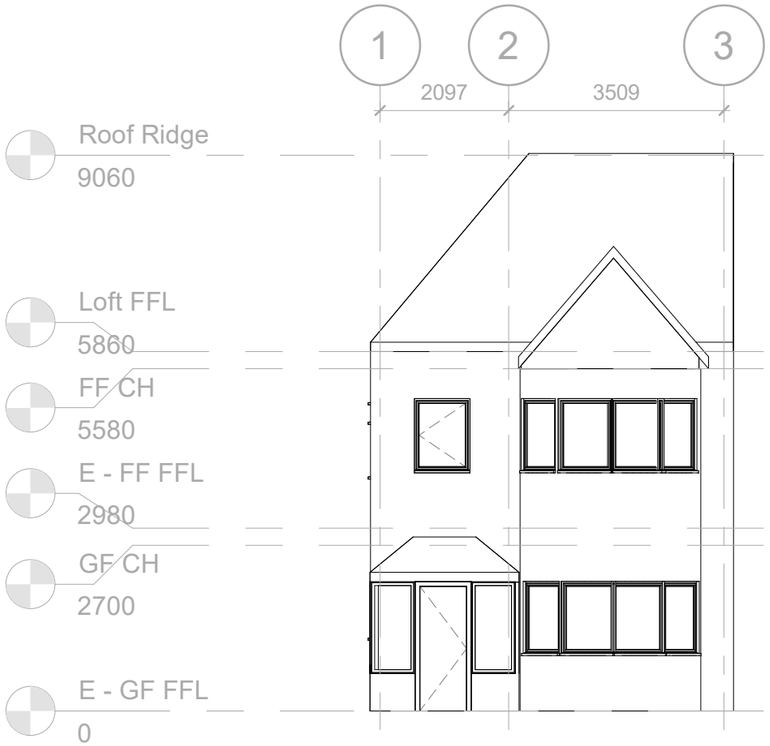

E - Front Elevation

1 : 100

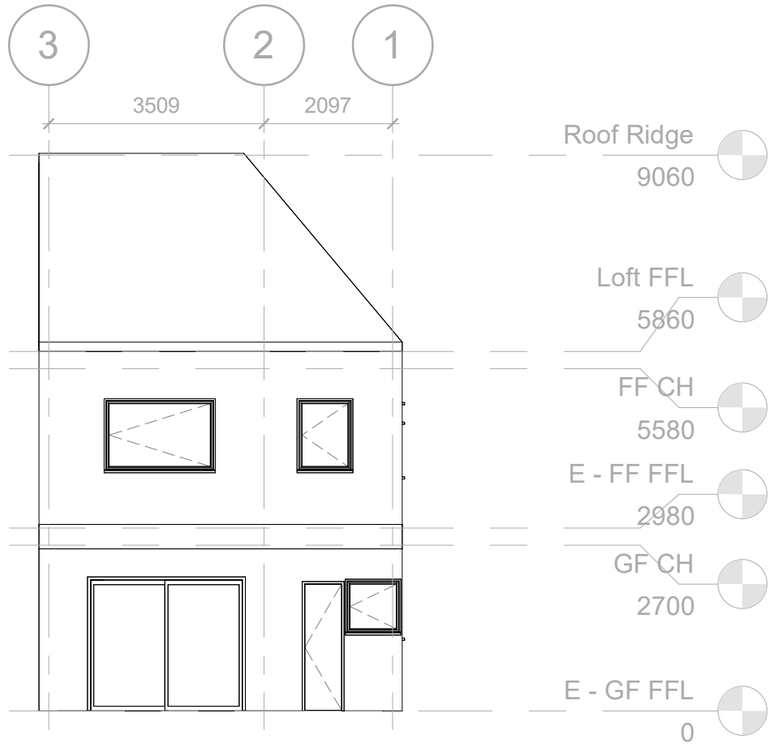

E - Rear Elevation

1 : 100

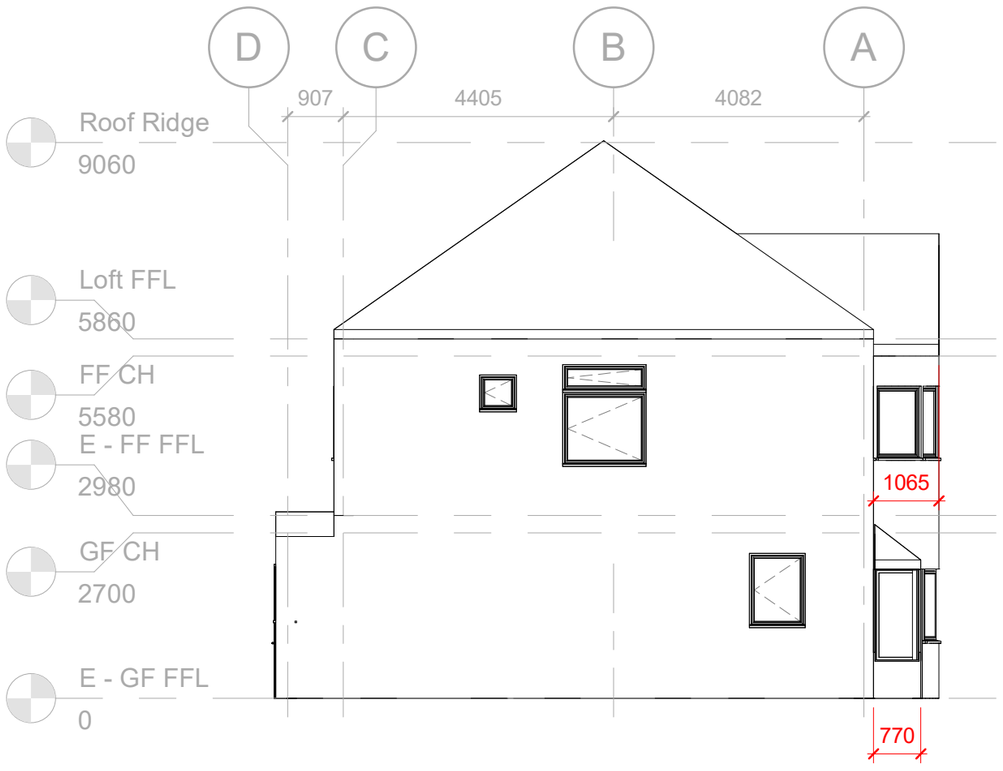

E - Side Elevation

1 : 100

Planning drawings - NOT FOR CONSTRUCTION

Please Note

1- This drawing is not for construction. 2- All Dimension are in millimeters. 3- Dimensions are not to be scaled directly from drawings. 4- All dimensions are to be checked on site and the Architect is to be inform of any discrepancies before construction commences. 5- All references to drawings refer to current revision of that drawing. 6- The Copyright of this drawing belongs to Build Different Ltd.

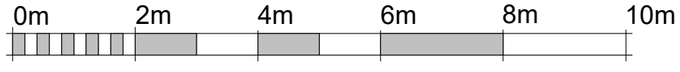

VISUAL SCALE 1:100 @ A3

BUILD DIFFERENT

Scale	1:100	Date	29/09/2023	Project name	103 Perth Road N22 5QG	Sheet name		Existing Elevations	
Drawn by	BD	Checked by	EI	Project number	BD-PR-001036	Rev	A	Metric	A3

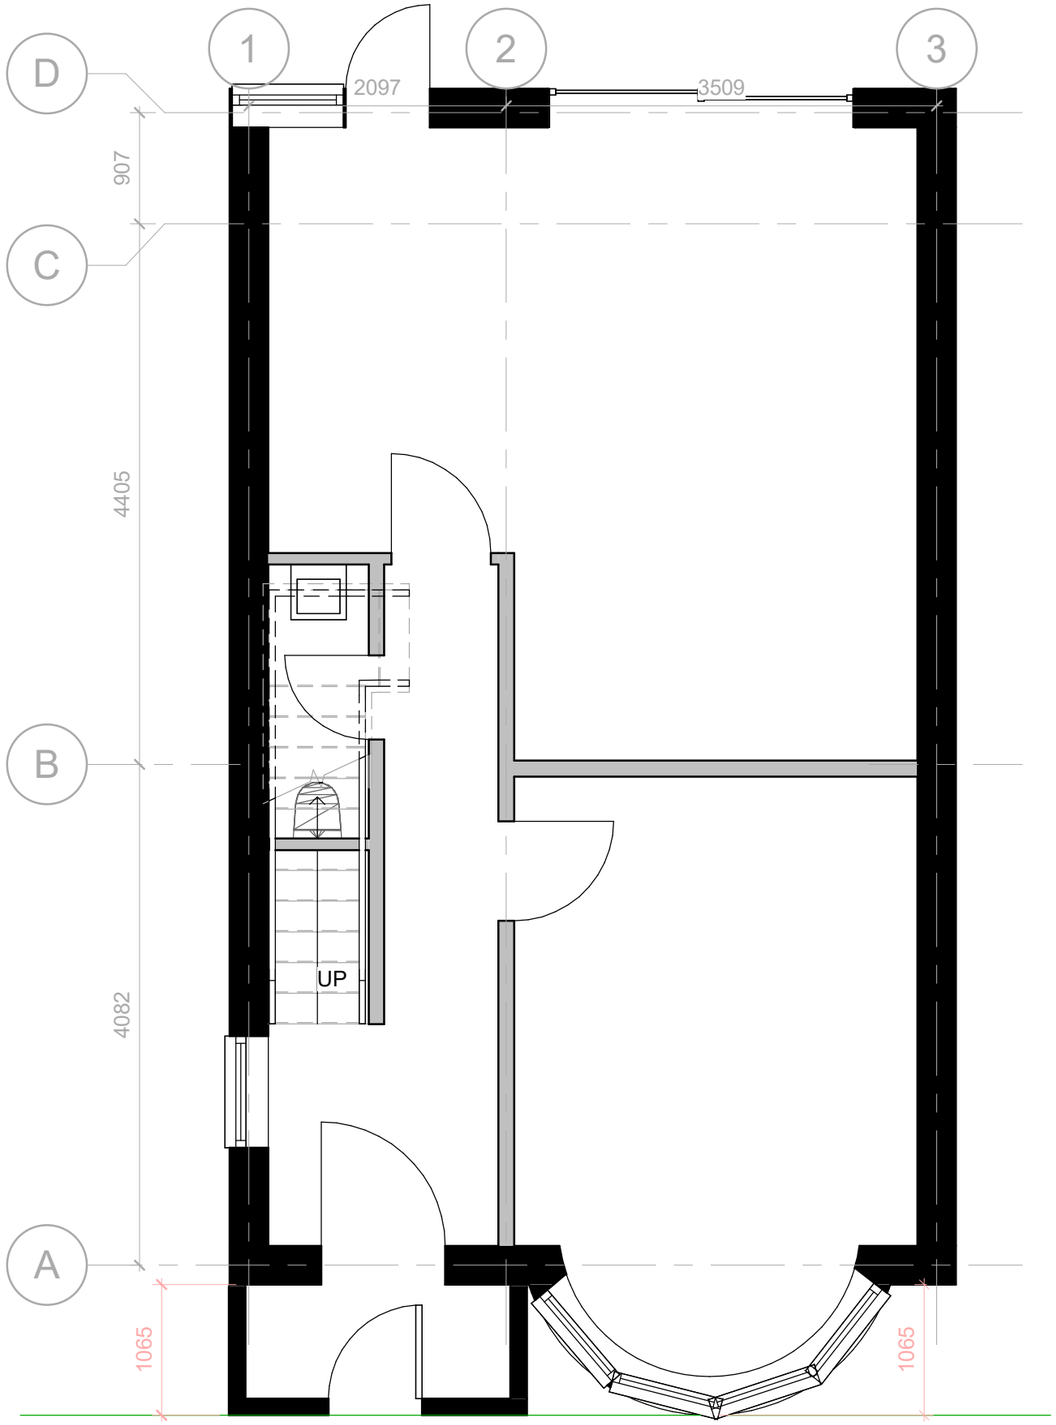

P - GF FFL

1 : 50

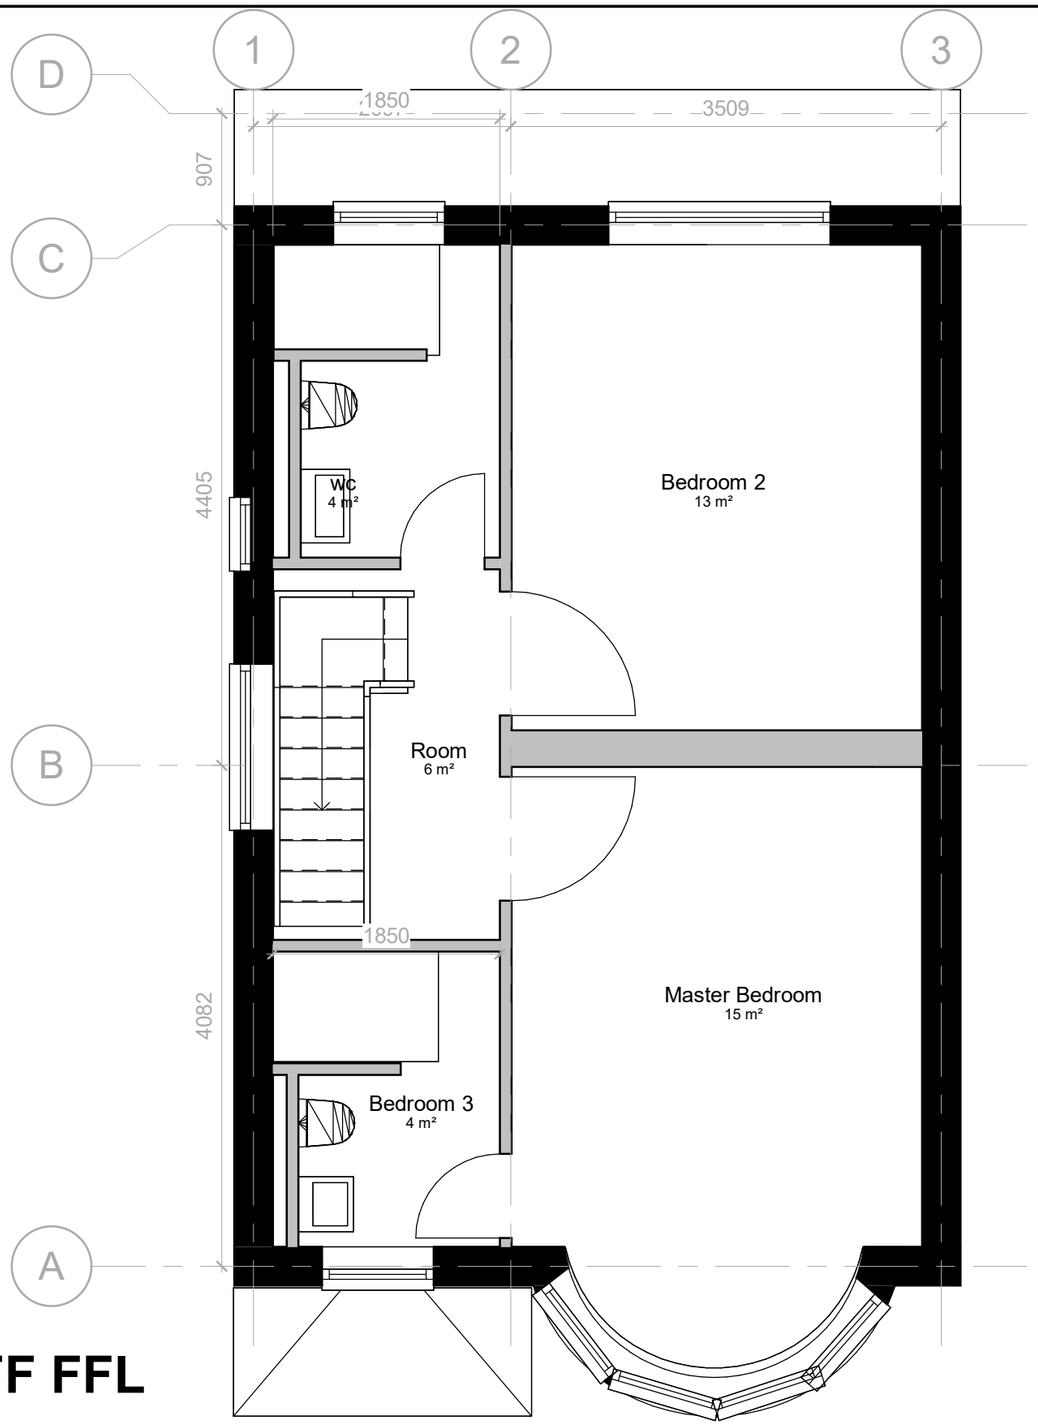

P - FF FFL

1 : 50

Planning drawings - NOT FOR CONSTRUCTION

Please Note

1- This drawing is not for construction. 2- All Dimension are in millimeters. 3- Dimensions are not to be scaled directly from drawings. 4- All dimensions are to be checked on site and the Architect is to be inform of any discrepancies before construction commences. 5- All references to drawings refer to current revision of that drawing. 6- The Copyright of this drawing belongs to Build Different Ltd.

VISUAL SCALE 1:50 @ A3

BUILD DIFFERENT

Scale	1:50	Date	29/09/2023	Project name	103 Perth Road N22 5QG	Sheet name		Proposed Floor Plans	
Drawn by	BD	Checked by	EI	Project number	BD-PR-001038	Rev	A	Metric	A3

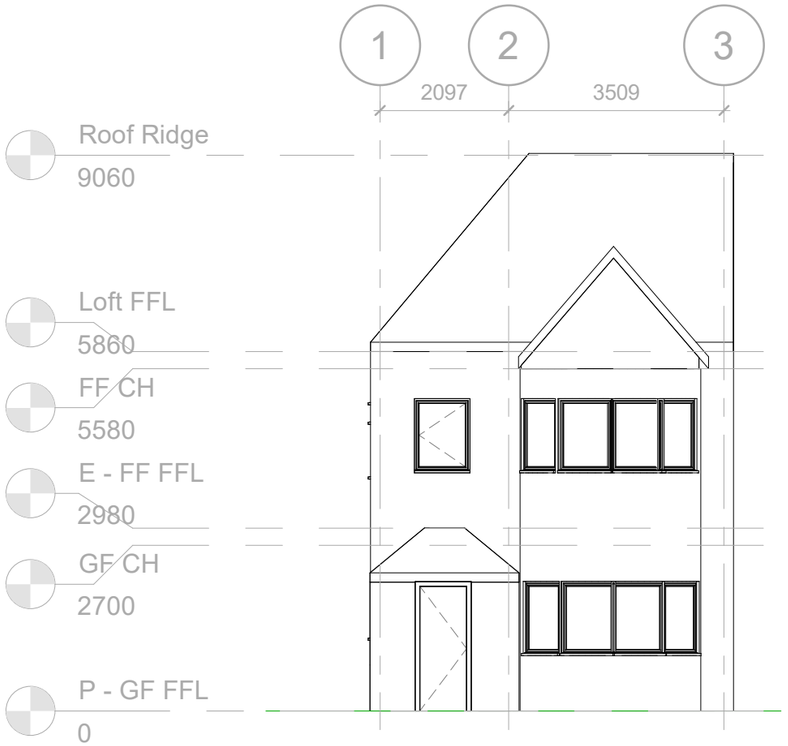

P - Front Elevation

1 : 100

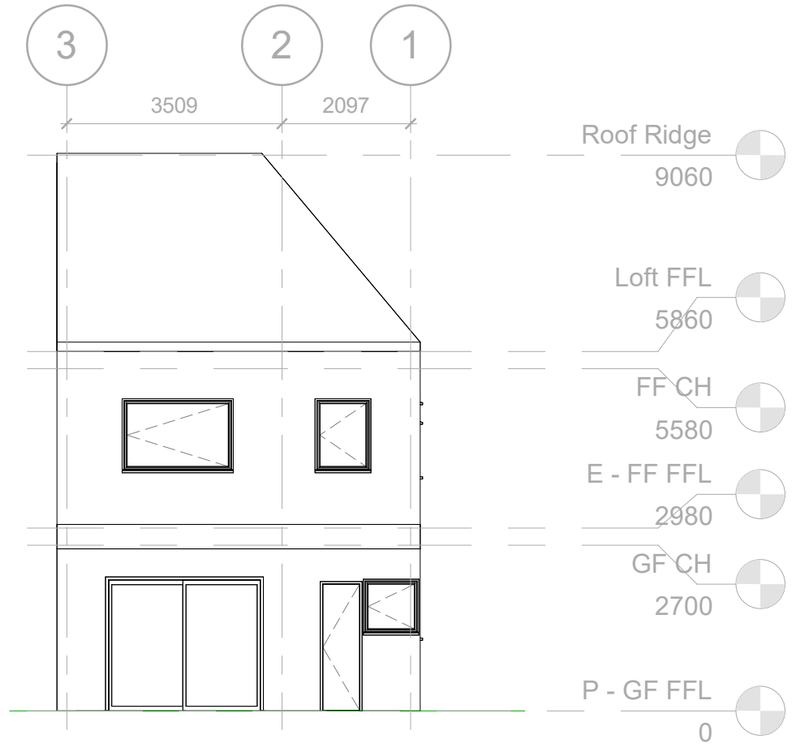

E - Rear Elevation

1 : 100

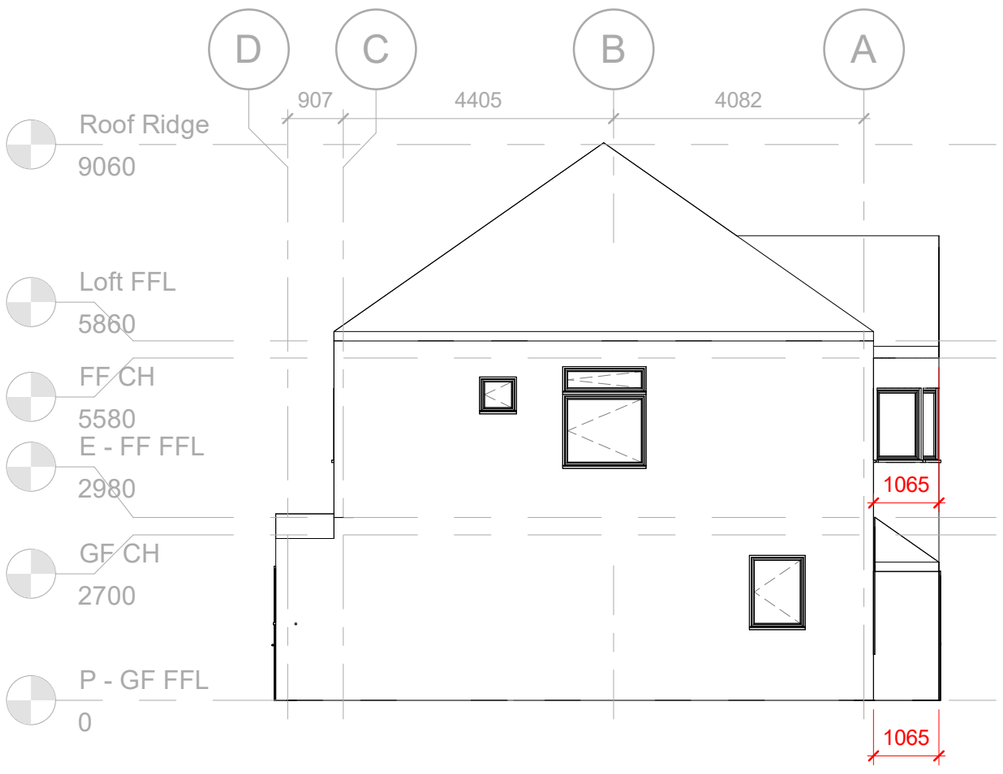

P - Side Elevation

1 : 100

Planning drawings - NOT FOR CONSTRUCTION

Please Note

1- This drawing is not for construction. 2- All Dimension are in millimeters. 3- Dimensions are not to be scaled directly from drawings. 4- All dimensions are to be checked on site and the Architect is to be inform of any discrepancies before construction commences. 5- All references to drawings refer to current revision of that drawing. 6- The Copyright of this drawing belongs to Build Different Ltd.

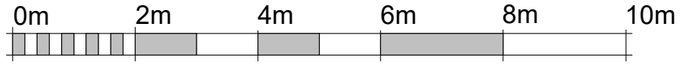

VISUAL SCALE 1:100 @ A3

BUILD DIFFERENT

Scale	1:100	Date	29/09/2023	Project name	103 Perth Road N22 5QG	Sheet name		Proposed Elevations	
Drawn by	BD	Checked by	EI	Project number	BD-PR-001037	Rev	A	Metric	A3