533885 E
533890 E
533895 E
533900 E
533905 E
533910 E
533915 E

191620 N
191615 N
191610 N
191605 N
191600 N
191595 N

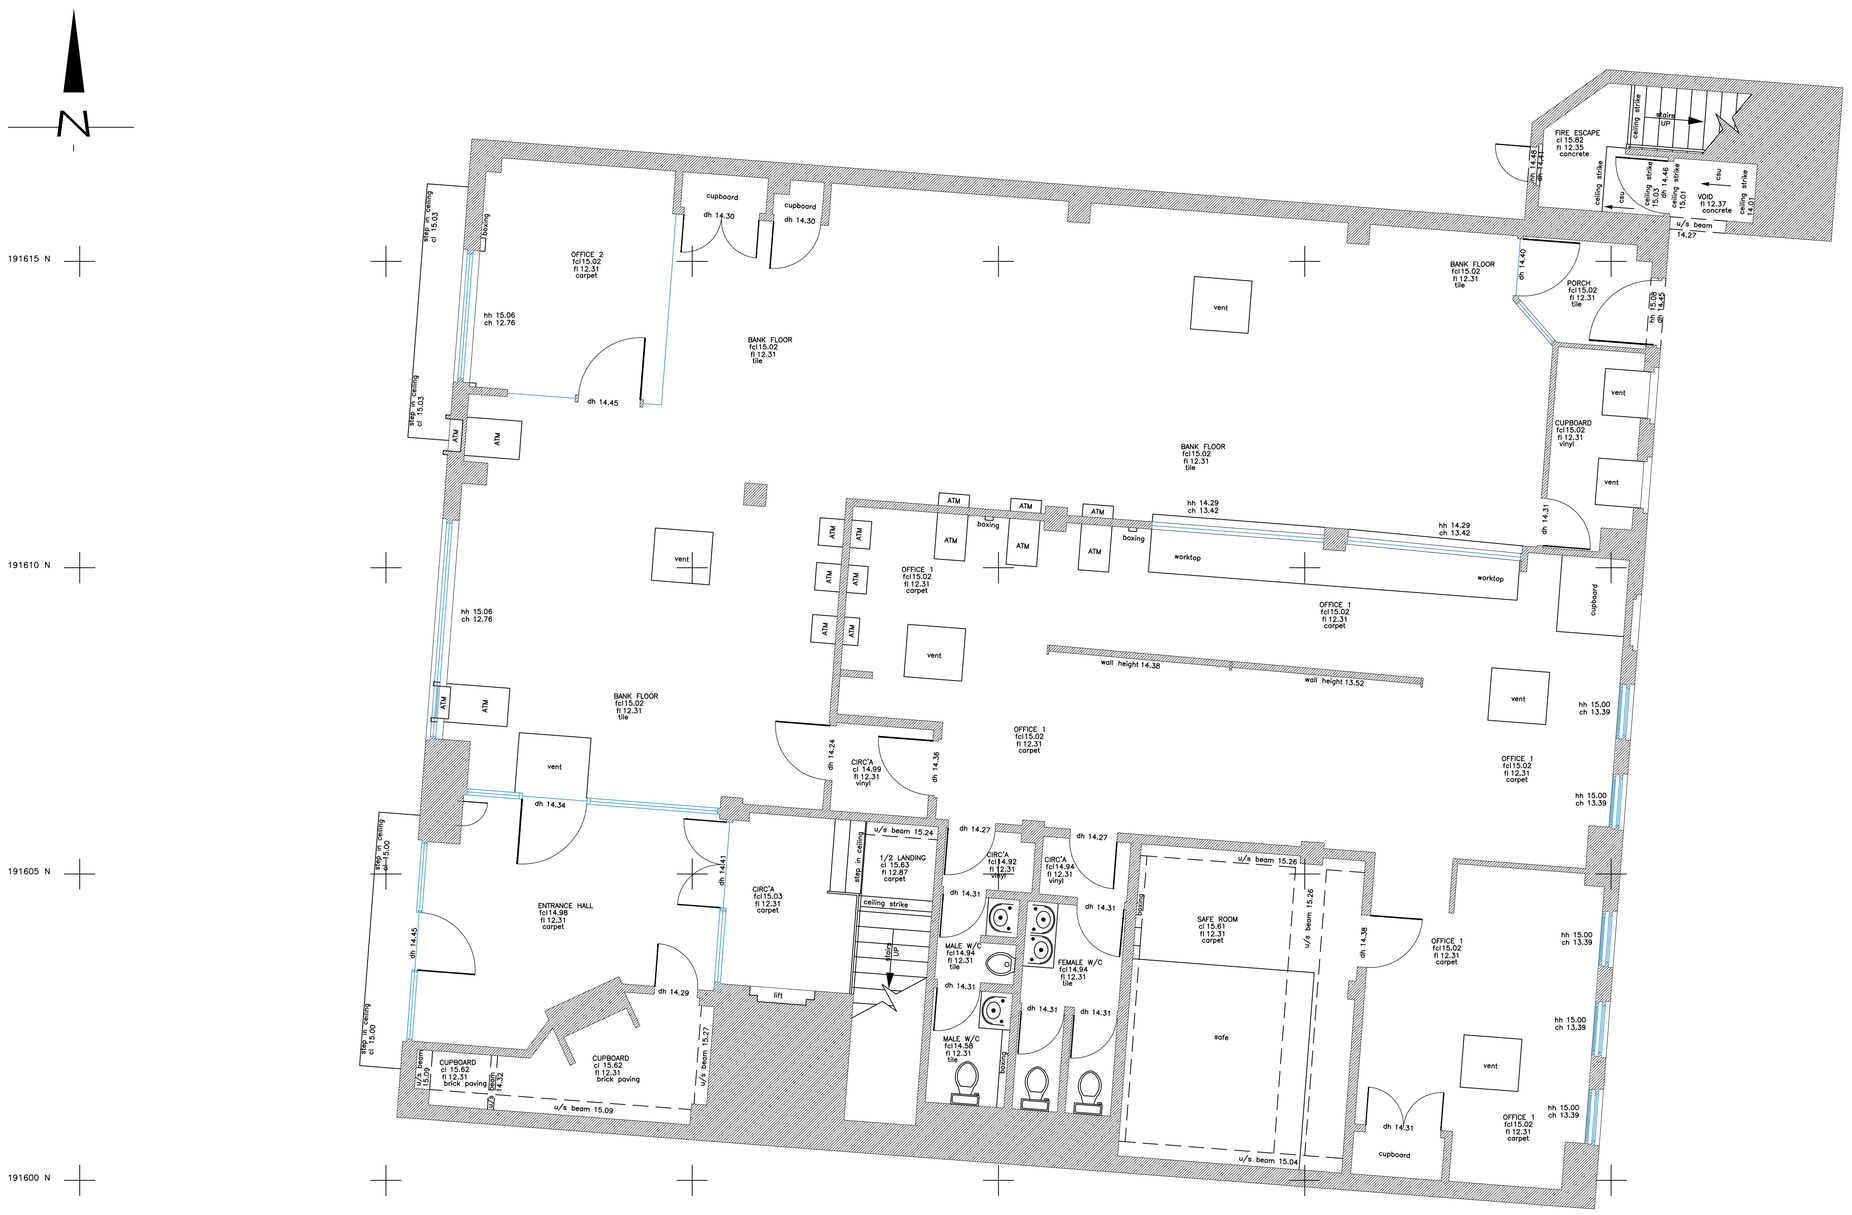

0 1m 2m 3m 4m 5m 6m 7m 8m 9m 10m

Scale 1 : 50

Elevation Locations

Key

Beam
Ceiling
Cupboard/Worktop
Door
Duct/Boxing
Joists/Trusses
Level 00.00
Manhole
Overhead
Section
Services
Step/Stairs/Ramps
Wall
Window

Abbreviations

fl	= floor level	dh	= door head
cl	= ceiling level	dc	= door cill
fcl	= false ceiling level	hh	= head height
u/s	= underside of	ch	= cill height
u/sb	= underside of beam	sh	= strike height
csu	= ceiling slopes up	sph	= spring height
mh	= manhole cover	ah	= apex height

SWS
SouthWestSurveys

Tel: 01454 501683
Mobile: 07595946495
www.southwestsurveys.co.uk
info@southwestsurveys.co.uk

28 Rudgeway Park
Rudgeway
Bristol
South Glos
BS35 3RU

Drawing Title:
Ground floor plan

Project Name:
852-858 High Street
Tottenham, London, N17 0EY

Client:
Studio CBD
Agent:
n/a

Site Level Datum	Grid Orientation
OS GPS	GPS North
Date: 19th July 2022	Scale: 1:50 @ A1

Surveyed By	Drawn By	Sheet ID	Rev
RP	TW	SWS0622214pf	rev