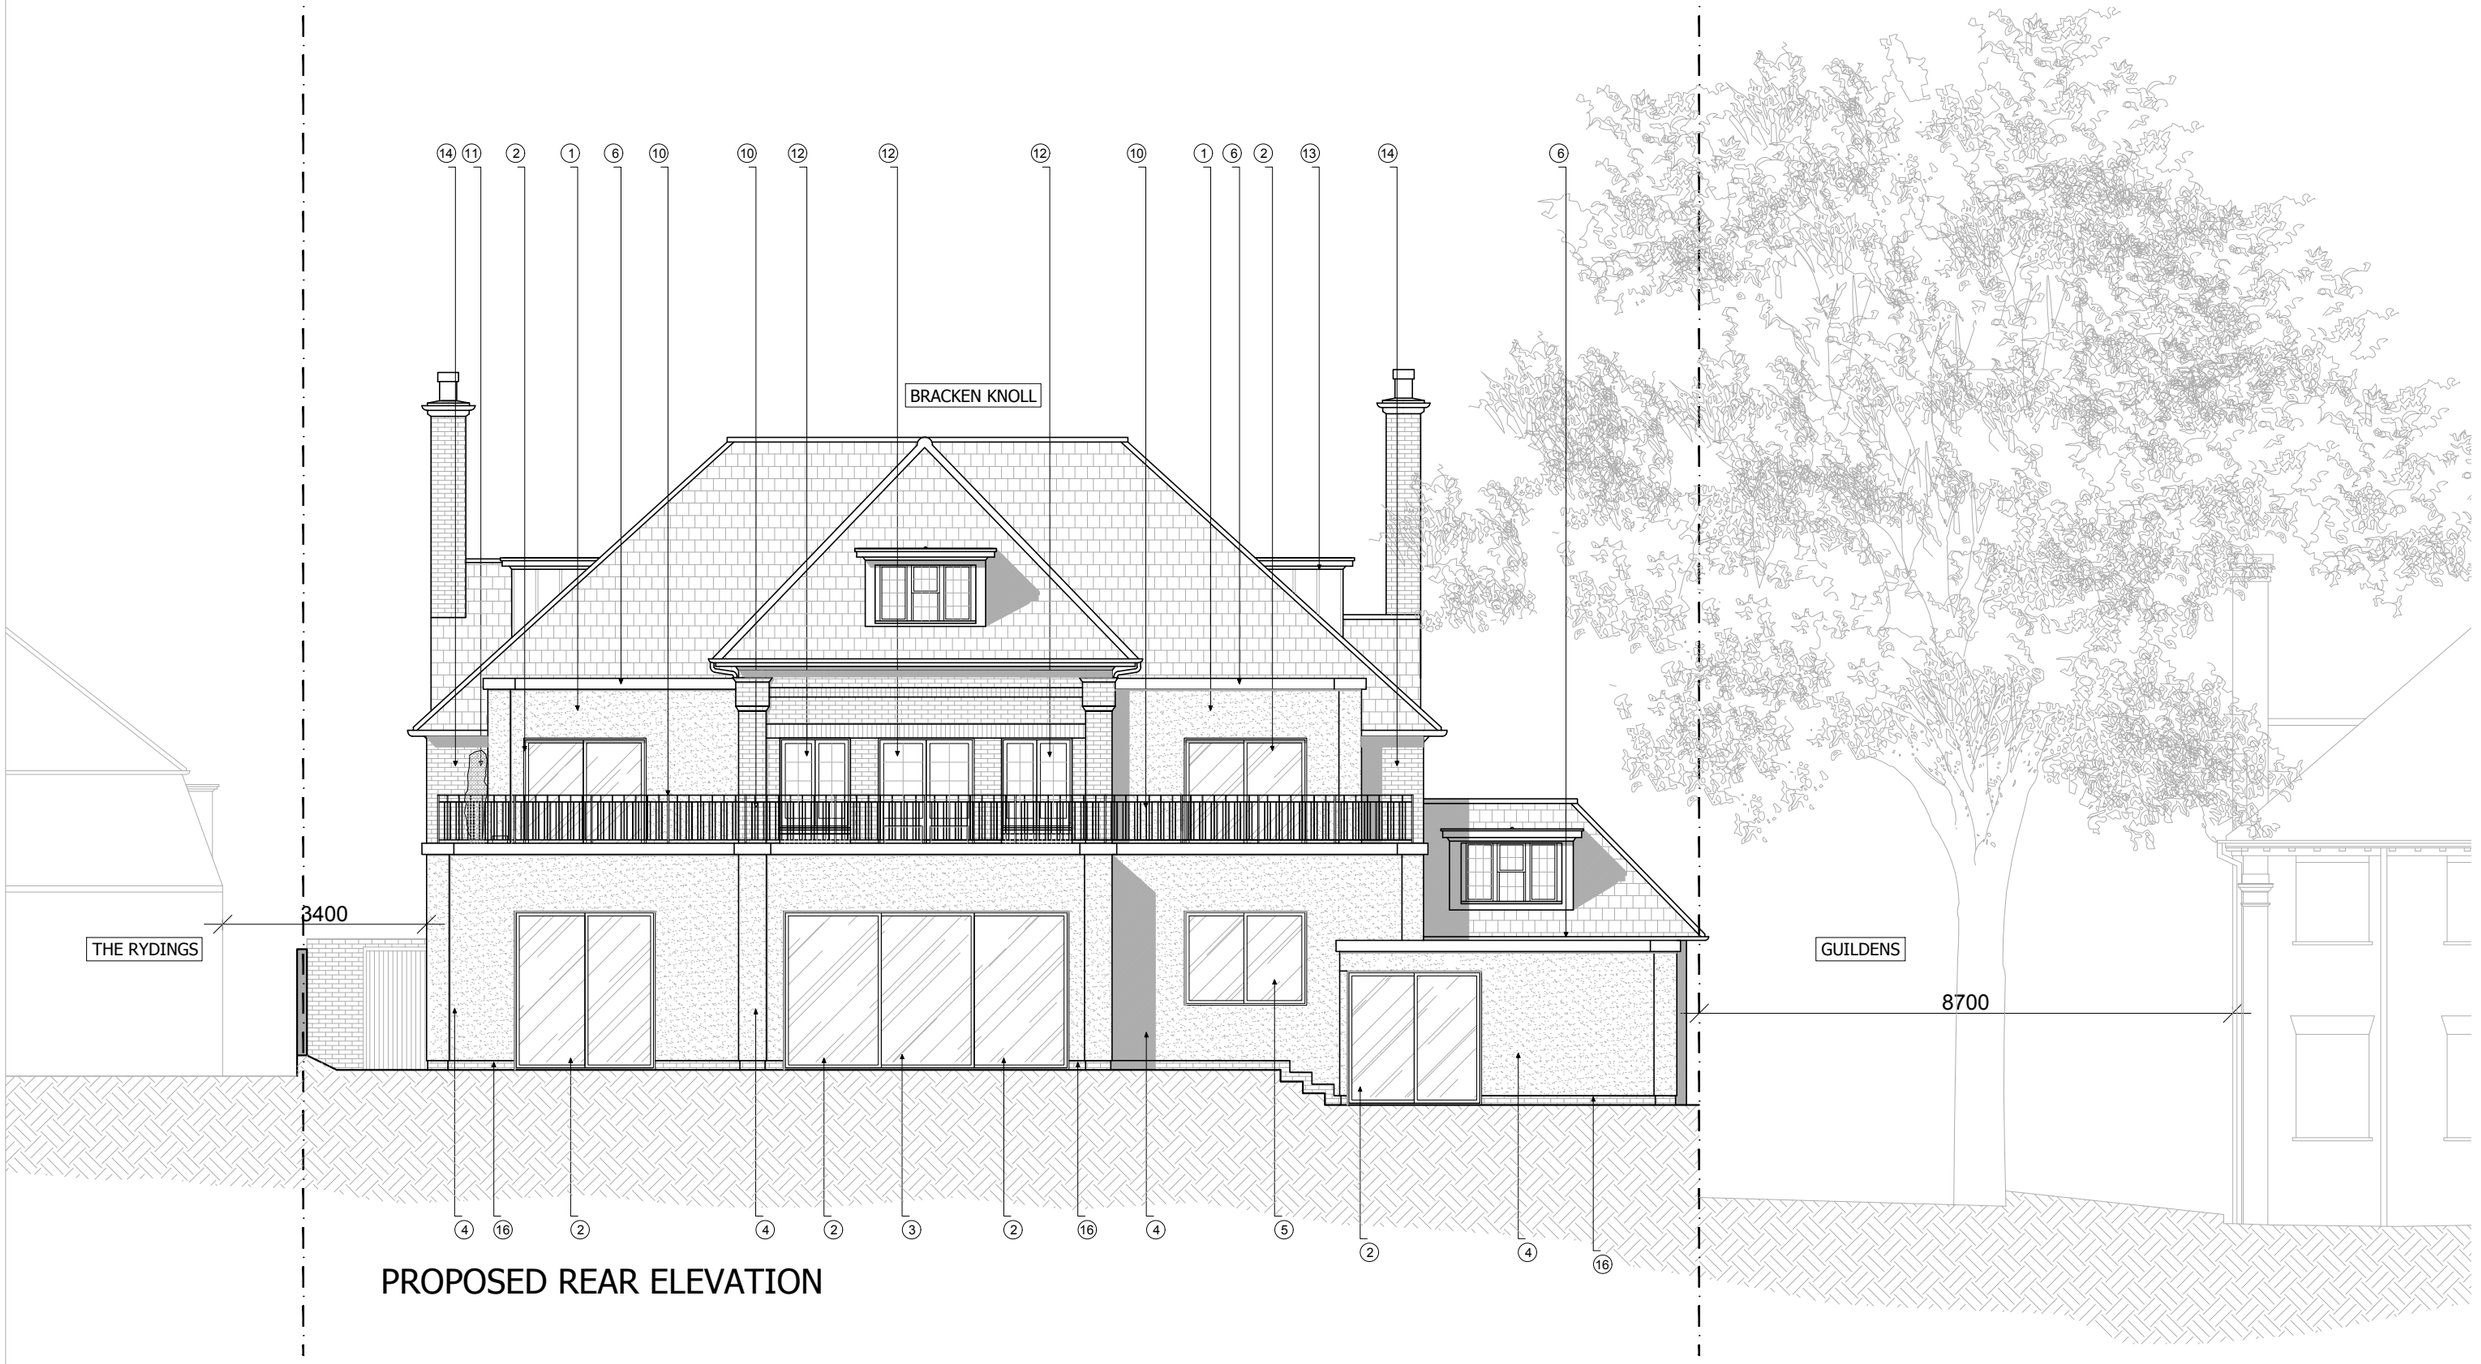


PROPOSED REAR ELEVATION

SCALE 1:100

0 1 2 3 5
m

1. New first floor extension, rendered finish with corner pilaster and coping stone detail
2. New metal frame, double glazed, sliding door
3. New metal frame, double glazed, fixed window
4. New ground floor extension, rendered finish with corner pilaster and coping stone detail
5. New metal frame, double glazed, sliding window
6. New flat green roof
7. New rooflight, double glazed, openable
8. New flat decked roof, to be used as terrace
9. New rooflight, double glazed, walk on glass
10. New metal railing, Arts and Crafts style
11. Planter with privacy screen min 1.7m high
12. New timber framed, double glazed, casement windows/french doors in style to match existing
13. New dormer formed with leaded roof and leaded dormer cheecks
14. Existing first floor rear brick wall retained
15. Flank wall of new extensions in brick to match existing
16. Brick plinth to be painted to match render colour

A	AMENDMENTS	17.02.23	AF
B	PRE-APPLICATION	24.02.23	AF
C	PLANNING APPLICATION	05.06.23	AF
D	PLANNING APPLICATION	09.06.23	AF
E	PLANNING REVISION	11.08.23	AF
F	PLANNING REVISION	08.09.23	AF
G	PLANNING REVISION	27.09.23	AF

Client

MR & MRS THYDON

Drawing title

PROPOSED REAR ELEVATION

Property

BRACKEN KNOLL
COURTENAY AVENUE

DUFFY ASSOCIATES
BUILDING · ENGINEERING · DESIGN
76 New King's Road · London · SW6 4LT
T 0207 042 8290· declanduffy@duffyassociates.co.uk

Scale	1:100 @ A3
Date	JAN 2023
Drawing Number	2313.P202
Drawn By	AF

Figured dimensions only to be taken from this drawing. Any errors or omissions to be reported to the Architect/Engineer.

Copyright retained by DUFFY ASSOCIATES LTD