
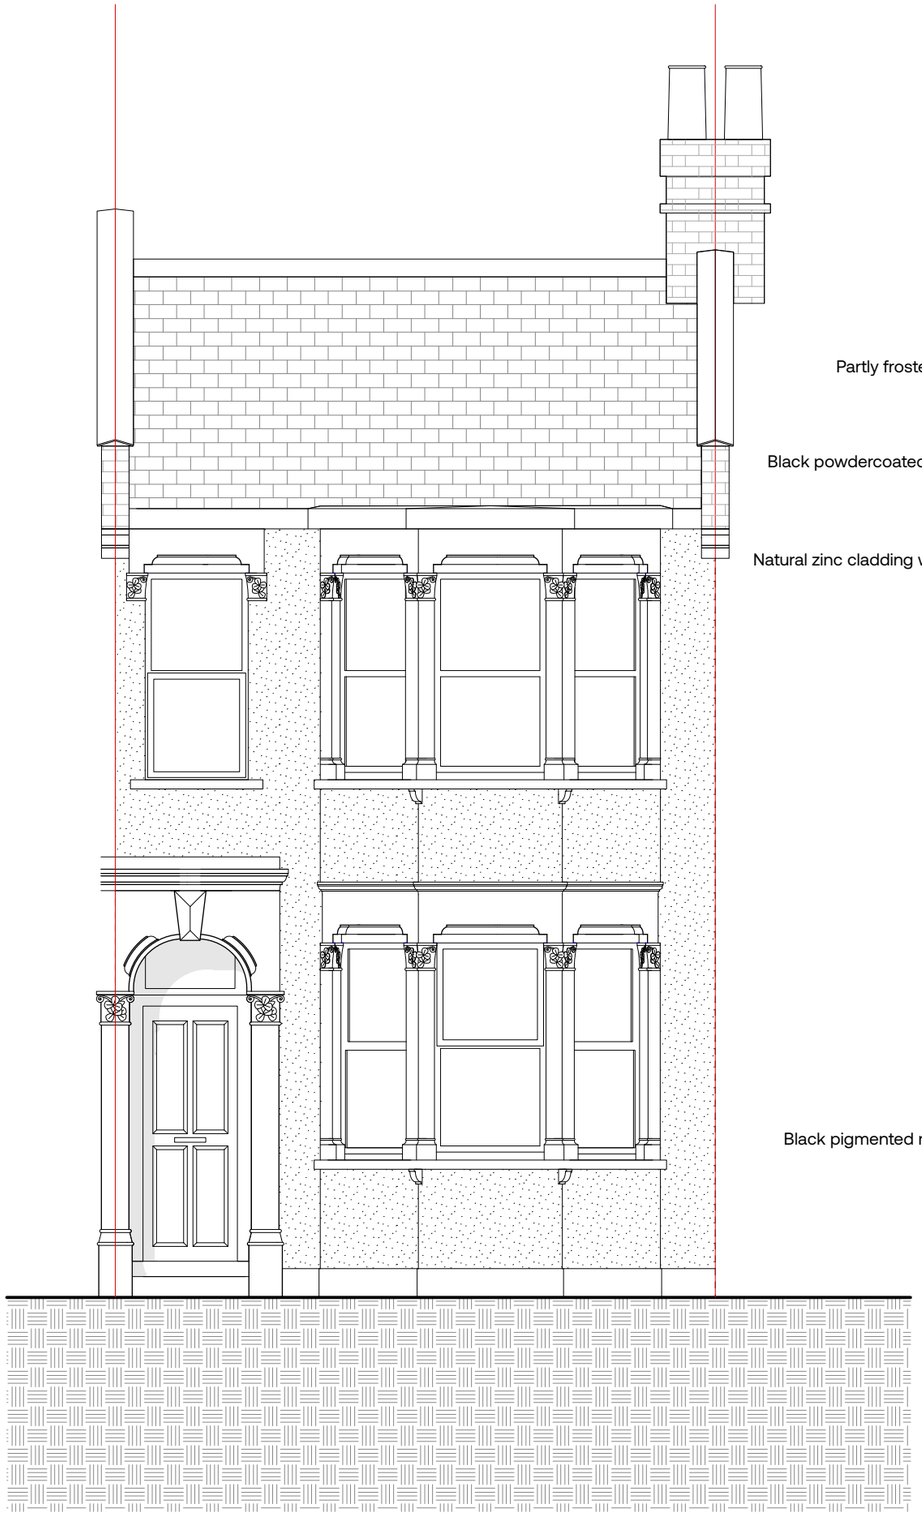


1 Proposed Front Elevation
Scale: 1:50

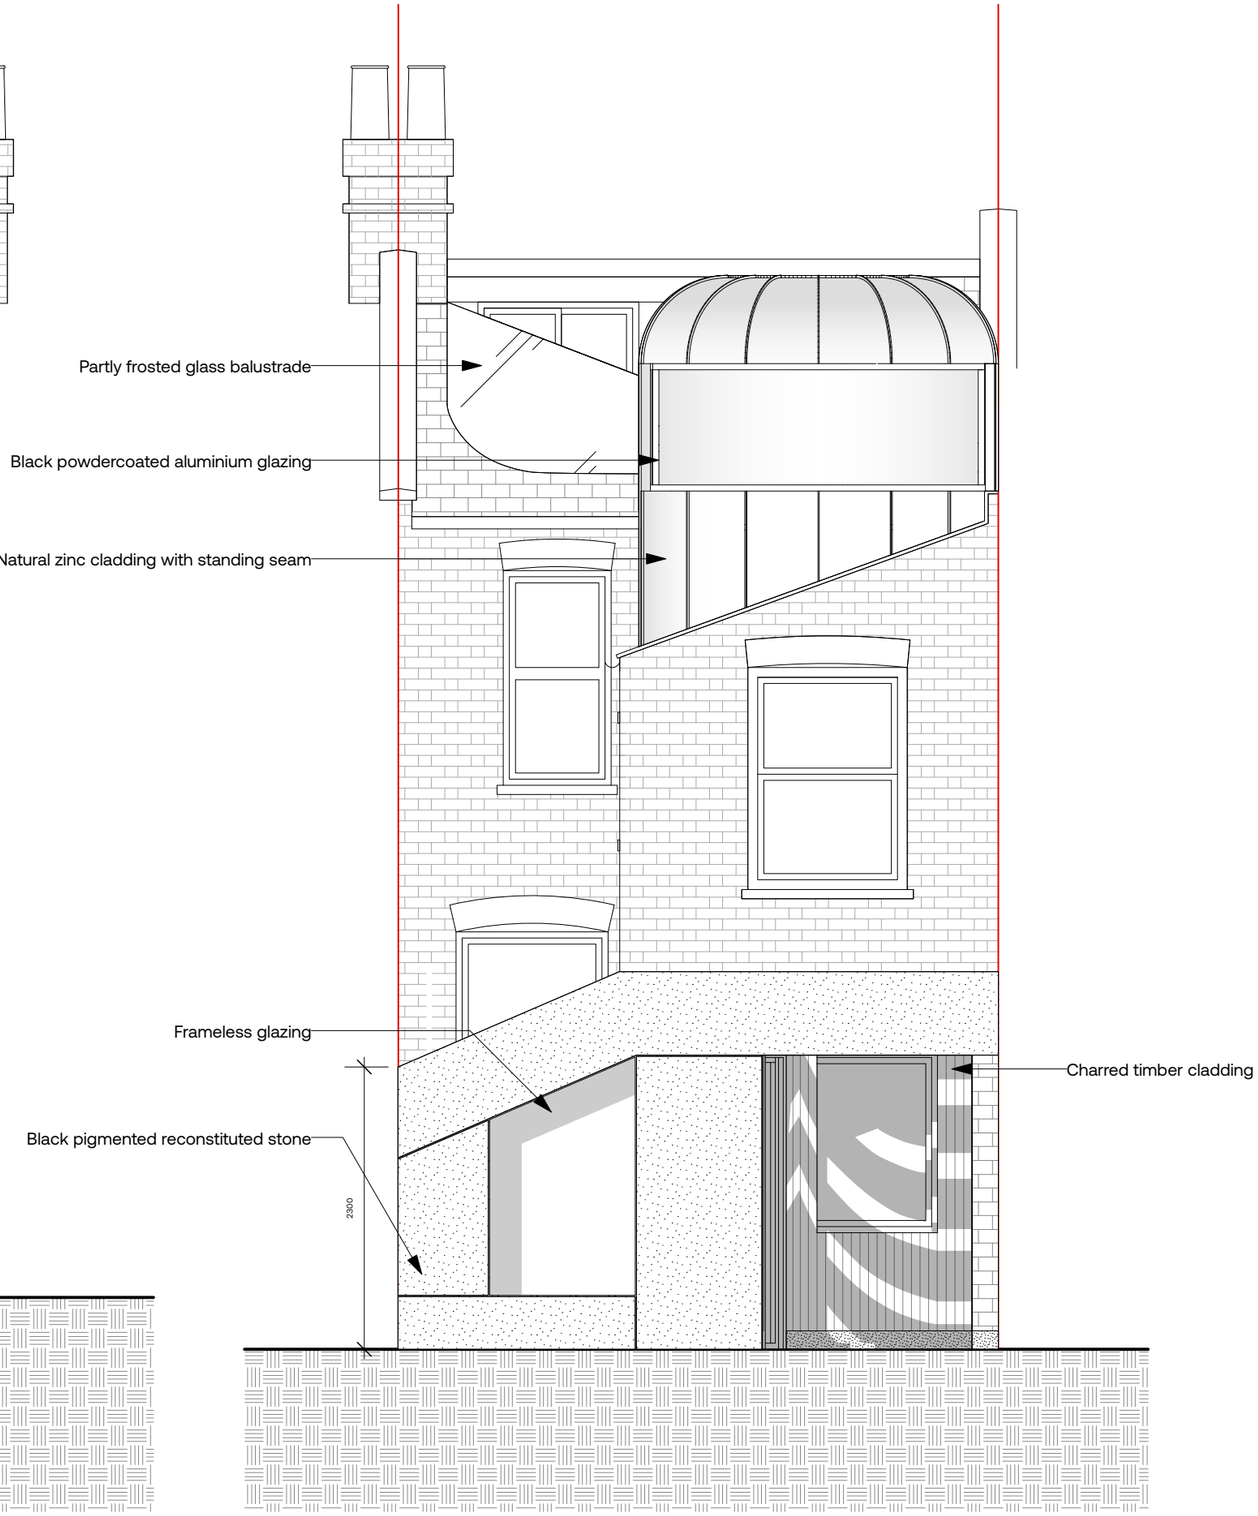

2 Proposed Rear Elevation
Scale: 1:50

FOR APPROVAL

GENERAL NOTES

01. Do not scale drawings.
02. All dimensions are in millimeters unless otherwise stated.
03. All dimensions shall be verified on site before proceeding with work.
04. This drawing is to be read in conjunction with all related information including structural, mechanical and electrical information and all other documents.
05. Any discrepancies to be reported to the Architect immediately.
06. All products to be fitted as per manufacturers recommendations. Notify Architect of any conflicts between manufacturers recommendations and project design documentation.
07. Report any discrepancies in structural openings between drawings, schedules and manufactuerers recommendations.

REV	DESCRIPTION	DATE
C	Design revised w/ 2.3m boundary	10/10/2023
B	Terrace Updated	14/06/2023
A	Roof terrace added	13/06/2023

CUOZZO FLEMING

T: 020 3784 6809
W: www.Cuozzo-Fleming.com
A: Studio Six, 38-50 Pritchards Road, London, E2 9AP

NO. 177

PROJECT 111 Effingham Road

DRAWING Proposed Elevations

SCALE 1:50 @ ISO A3

0 0.5 1 2m

DRAWING NO. 005

REV D

© Cuozzo Fleming Architects Ltd. 2023