


REVISION No.	REVISION NOTES	DATE
-	-	-

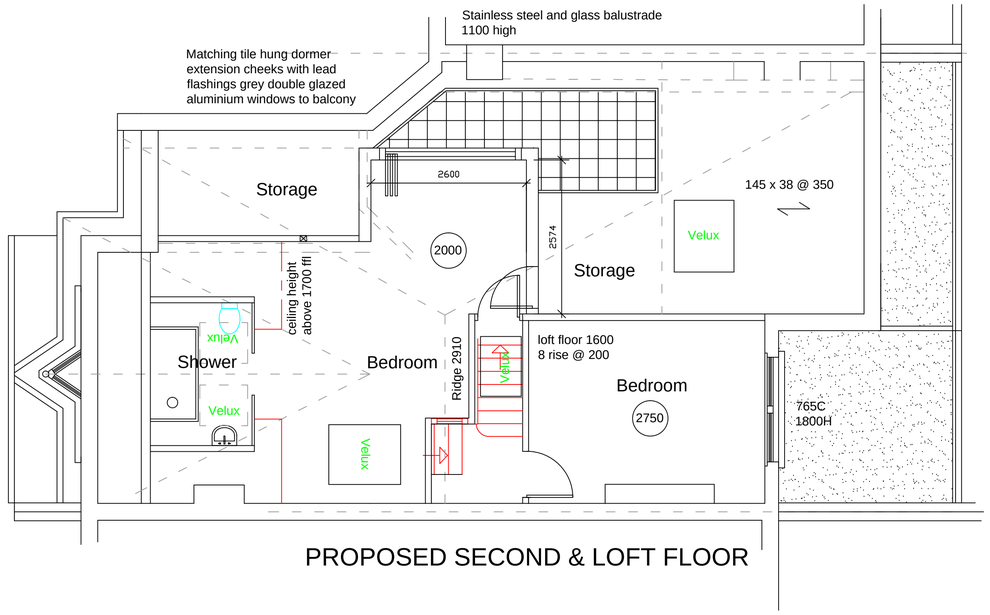


PROPOSED SECOND & LOFT FLOOR

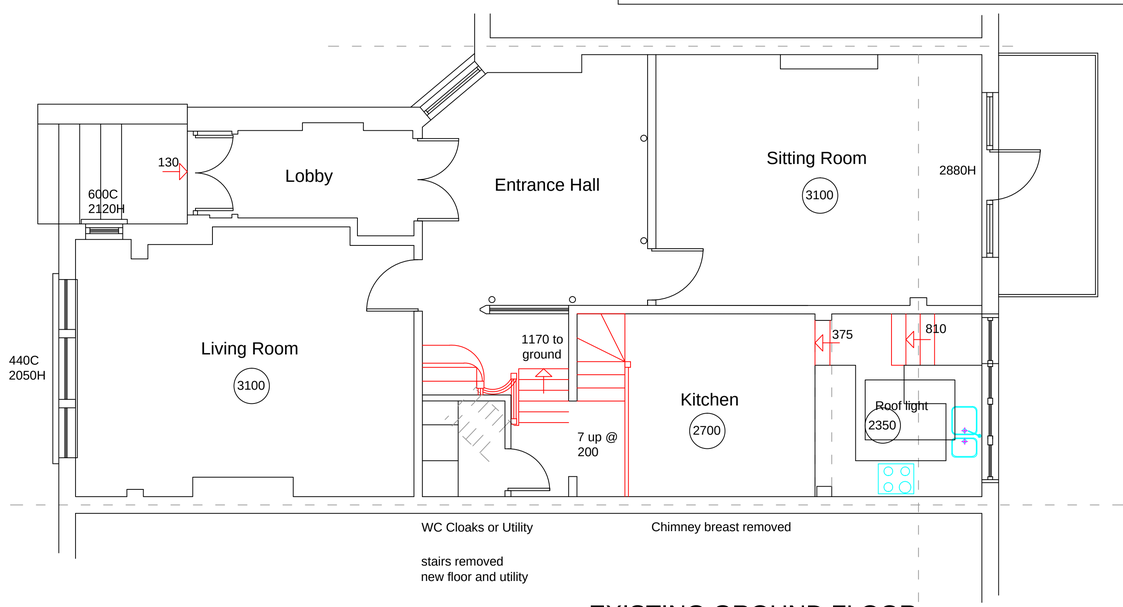

EXISTING GROUND FLOOR

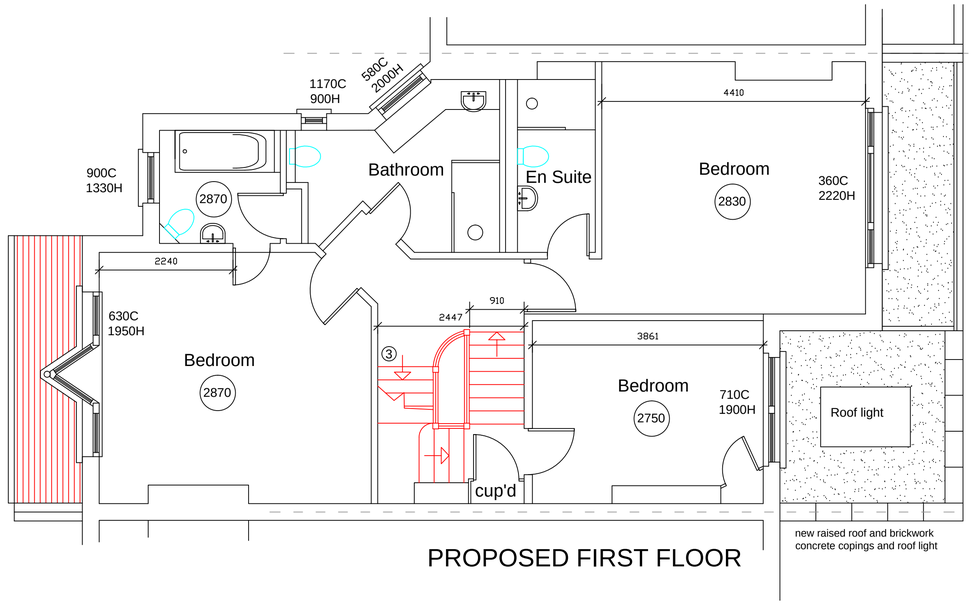

PROPOSED FIRST FLOOR

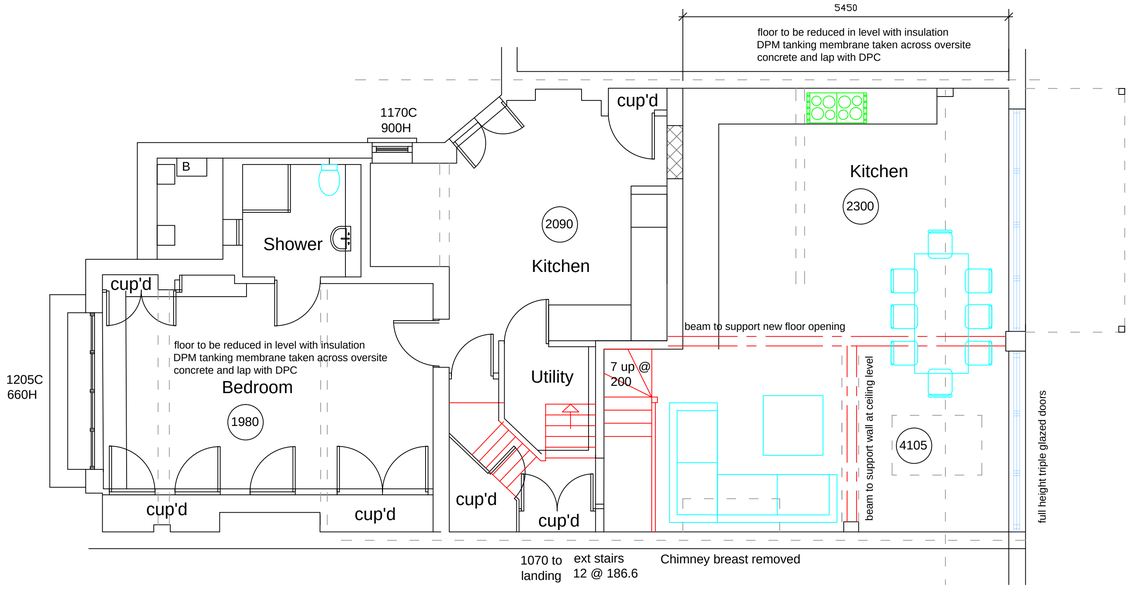


PROPOSED LOWER GROUND FLOOR

PLANNING ISSUE - 09/10/2023

0 1 2 3 4 5

5000

SCALE BAR @ 1:50

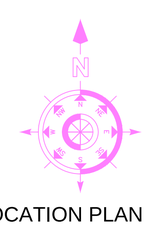

LOCATION PLAN

SCALE 1 : 1250



LIMITED BCA

BRYAN CONNOR ASSOCIATES LIMITED

DESIGN & PLANNING CONSULTANTS

2 TREGARON AVENUE, LONDON. N8 9EY Tel: 020 8340 9294 Mob: 07958738247

Email: bryan.connor@outlook.com bca-design.net

THIS DRAWING IS THE PROPERTY OF BRYAN CONNOR ASSOCIATES LTD AND MAY NOT BE REPRODUCED WITHOUT WRITTEN CONSENT

PROJECT: 23 METHUEN PARK LONDON N10 2JR

CLIENT: TOBY FINDEN-CROFTS & JUSTINE FIELD

DESCRIPTION: PROPOSED FLOOR PLANS

DRAWING No.	2319 - 04	SCALE.	1:50 @ A1
REVISION.	-	DATE.	22/08/2023