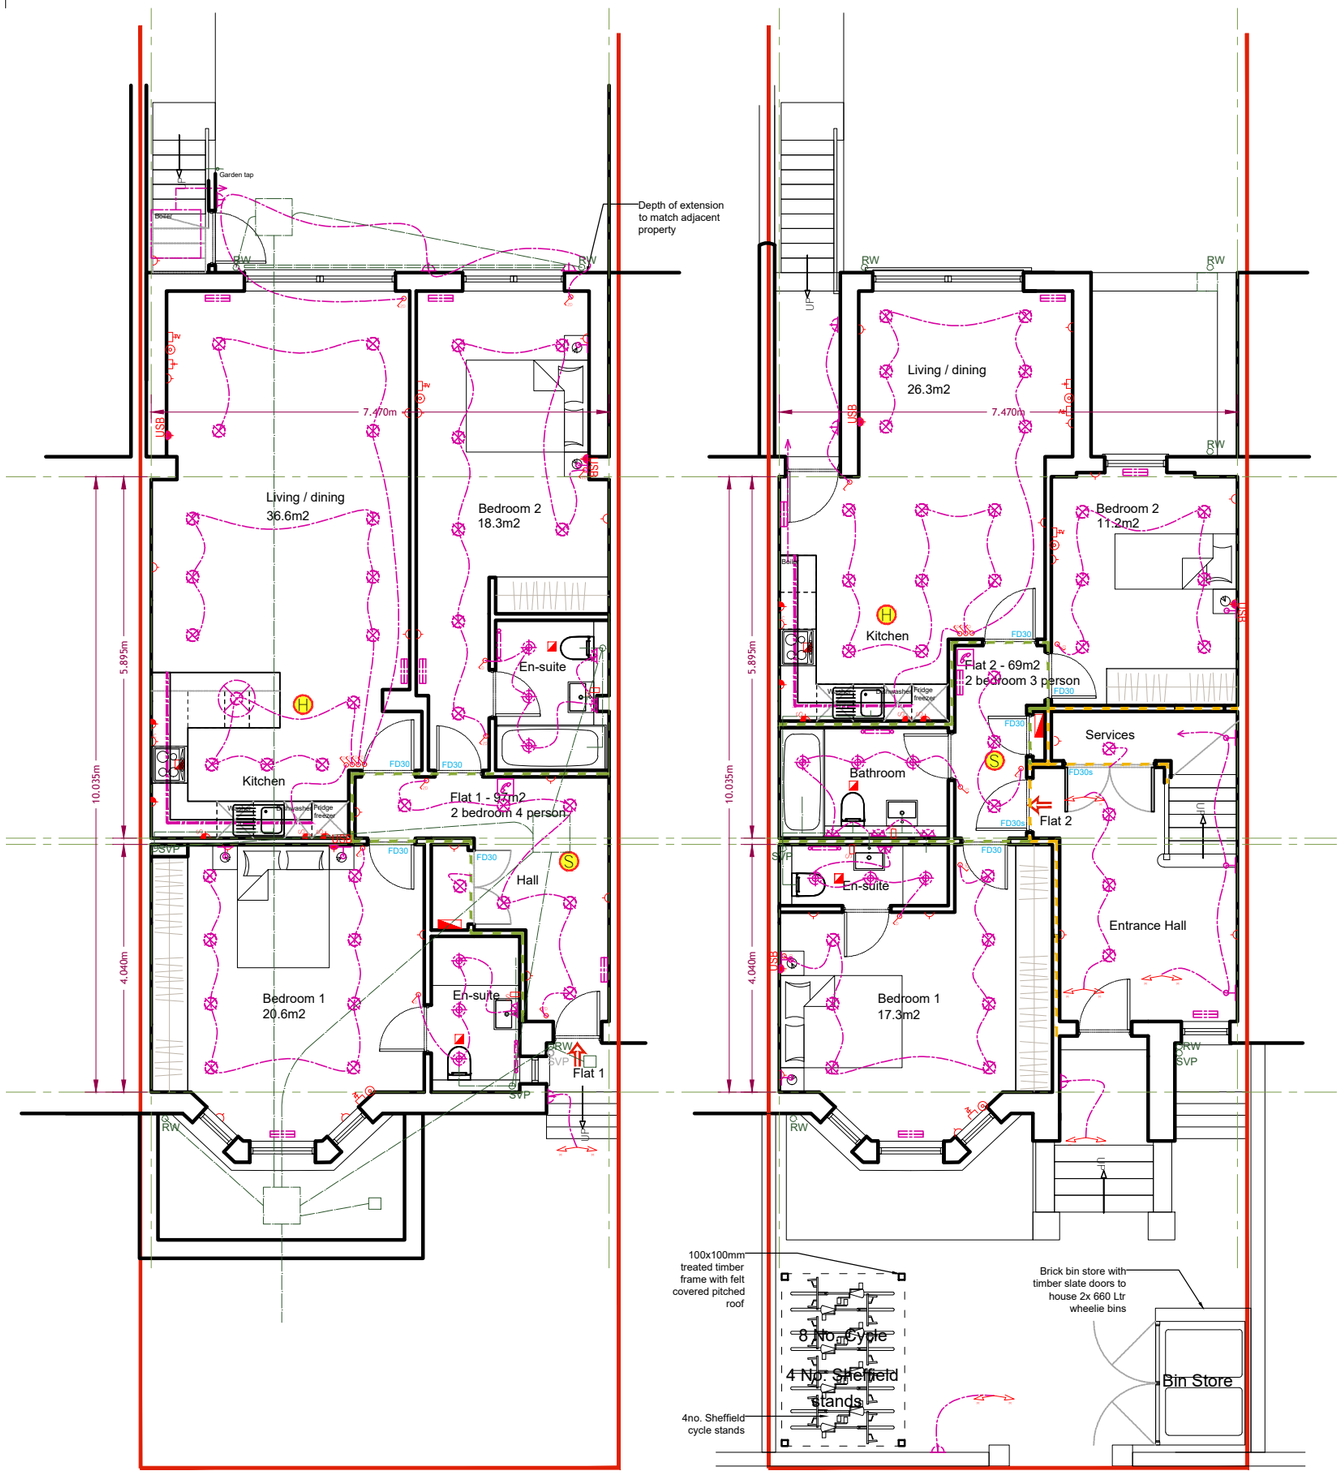

PROPOSED LOWER GROUND FLOOR PLAN

PROPOSED GROUND FLOOR PLAN

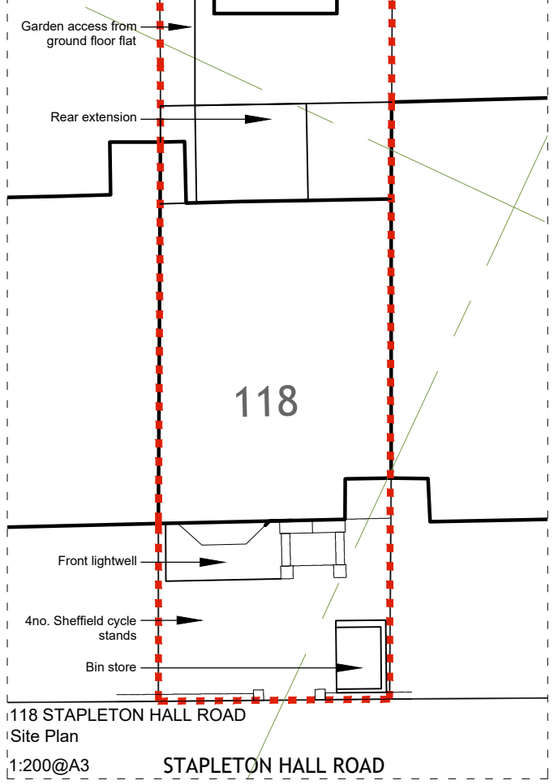

118 STAPLETON HALL ROAD
Site Plan
1:200@A3

SCALE - metres
1 2 3M

NOTE

THIS DRAWING IS TO BE READ IN CONJUNCTION WITH ALL OTHER RELEVANT DRAWINGS AND SPECIFICATIONS

THIS DRAWING HAS BEEN PREPARED FOR IDENTIFICATION PURPOSES ONLY, VERIFICATION OF DRAWN INFORMATION TO BE CARRIED OUT BY CONTRACTOR PRIOR TO OTHER USE.

rev		
C	Extra Sheffield cycle stand added	16/10/2023
B	Cycle storage updated	16/08/2023
A	Survey dims incorporated	08/05/2023

PLANNING

STEVEN ADAMS RIBA ARCHITECTS

28b ENGLANDS LANE
LONDON NW3 4UE
Tel 020 7722 7664
Fax 020 7722 7652

project	no
118 STAPLETON HALL ROAD LONDON N4 4QA	769
drawing	no
PROPOSED LOWER GROUND AND GROUND FLOOR PLANS	GA 01/C

scale	date	drawn	checked
1:100@A3	06.03.23	RE	SAA