


Existing Front Elevation
Scale 1:100




Existing Rear Elevation
Scale 1:100




Existing Side Elevation
Scale 1:100

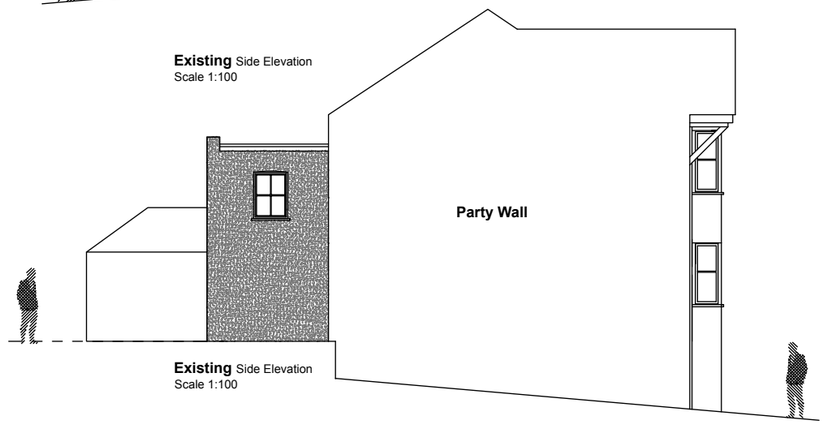


Existing Side Elevation
Scale 1:100

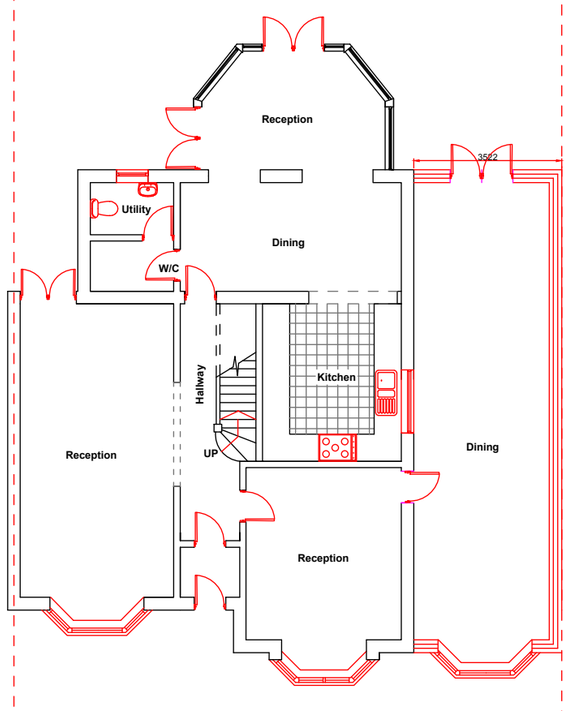

Existing Ground Floor Plan
Scale 1:100

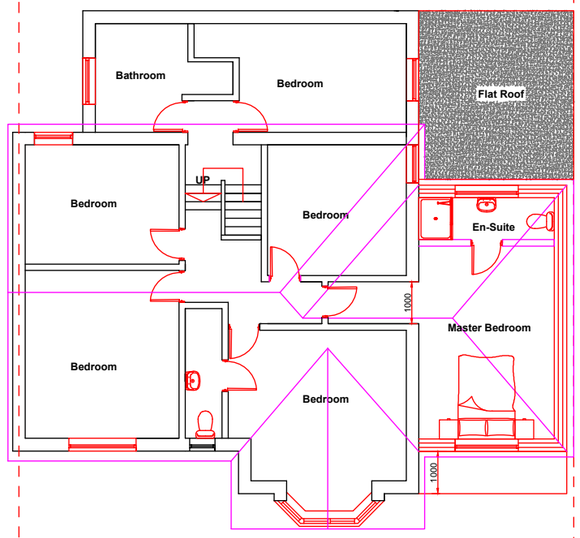

Existing First Floor Plan
Scale 1:100

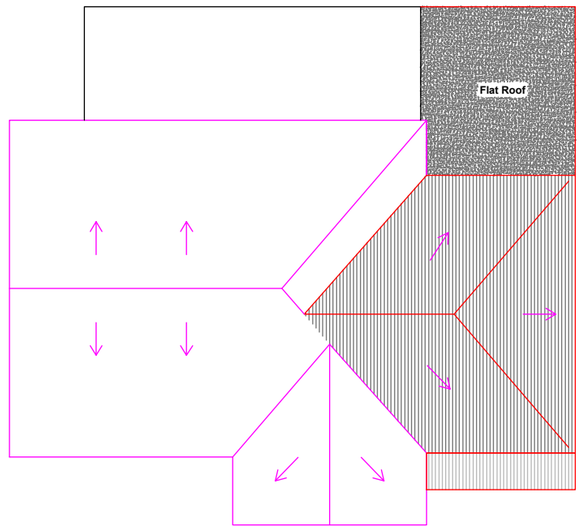

Existing Roof Plan
Scale 1:100

PLANNING PERMISSION

PROJECT

1:100 @ A3
0m 1m 5m
SCALE BAR M 1:100

DRAWING

40 cranley gardens N10 3AP

SCALE	DATE	AUTHOR	CHK'D
1:100 @ A3	08-JUNE-2022	abc	de

JOB NO.	DRAWING NO.	REV
CD0000-00	DRAWING_NO 2	REV

CLIENT REF

PROPOSED DRAWINGS