PROPOSED FRONT ELEVATION
scale 1:50

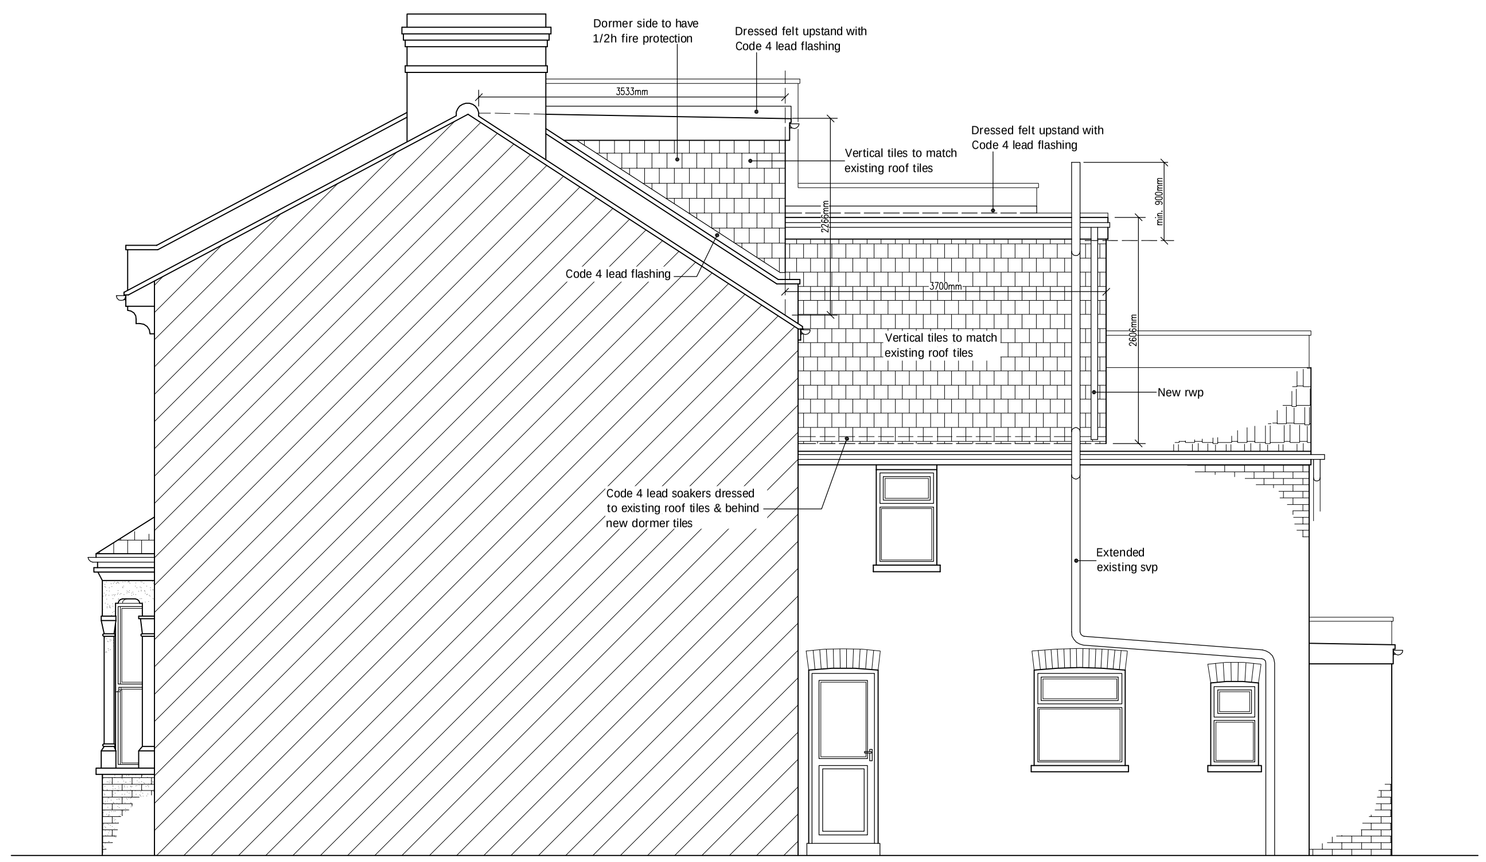

PROPOSED SIDE ELEVATION
scale 1:50

$V_{Main\ Dormer}$ = [(2.266m * 3.533m) / 2] * 4.265m ≈ 17.08m³
$V_{Rear\ Dormer}$ = {[(1.783m + 2.606m) / 2] * 2.710m} * 3.700m ≈ 22.01m³
V_{Total} = 17.08m³ + 22.01m³ ≈ 39.09m³

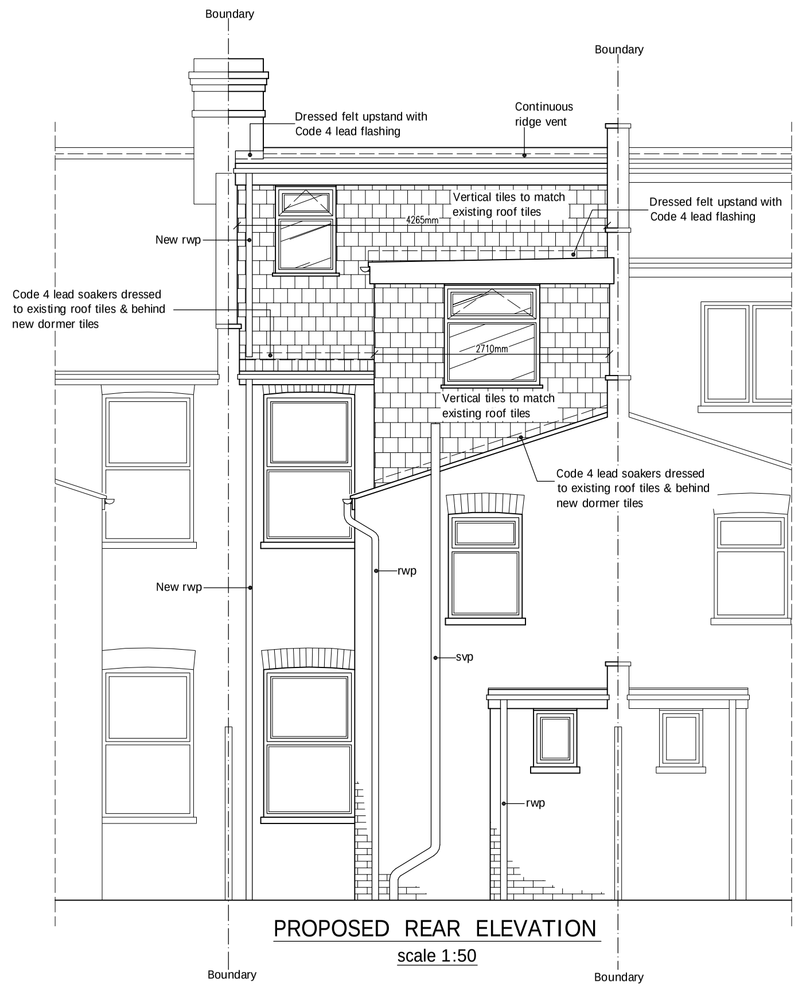

PROPOSED REAR ELEVATION
scale 1:50

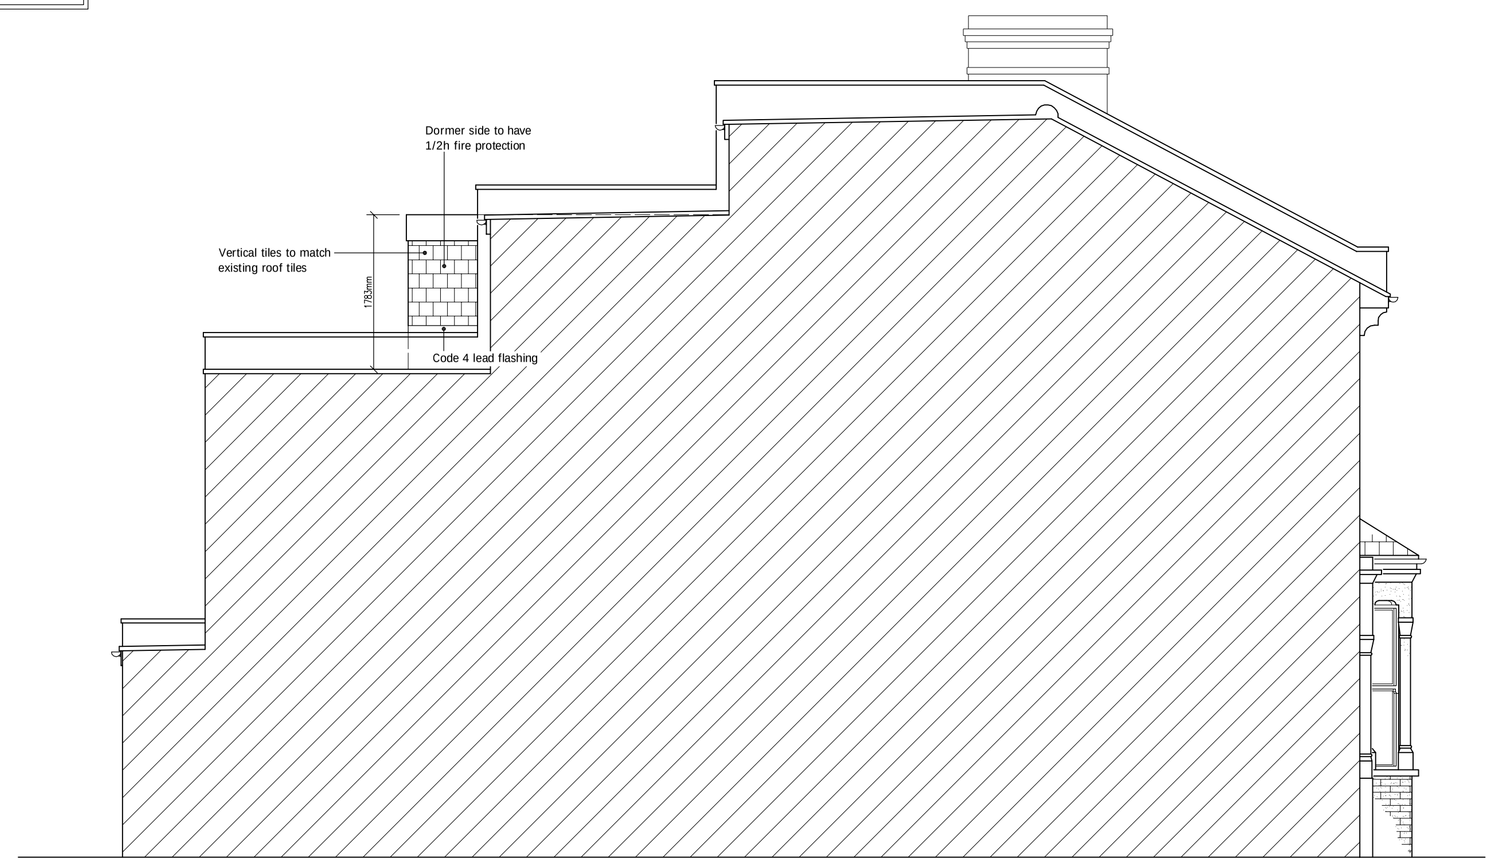

PROPOSED Adj. SIDE ELEVATION
scale 1:50

1:50
1m 0 1m 2m 3m 4m 5m

DRAWING STATUS	PLANNING
FOR PLANNING AND BUILDING CONTROL APPROVAL ONLY NOT FOR CONSTRUCTION	

DPL
Architectural Design Studio
Tel.No. 07838 135 957
www.discountplansltd.com
discountplansltd@gmail.com

GENERAL NOTES:
Any dimensions shown are indicative only and are subject to verification on site. The contractor to set out, check and be responsible for all dimensions on site during the course of the works and prior to setting out on site. This drawing to be read in conjunction with all other Architect's and Engineer's drawings, Structural Engineers calculations and any specialist supplier's approved drawings.

Prior to commencement of building works the contractor or homeowner is responsible and should:-
1. Ensure that all working drawings and calculations are completed, approved by Building Control or Planning Departments & that they are the current revised drawings before any works start on site by means of certification in writing.
2. Inform and register with the Building control department that the works are about to commence on site after completing the building control application process & adhering to any conditions & requirements.
3. Verify & satisfy those underground conditions including sheeting positions and site connections of all gas, electrical, water & other services drainage ect. within the site prior to the commencement of excavations. Owner is responsible for establishing own boundary lines as DPL are not responsible for checking land ownership even if drawings have been approved by the planning and building control departments. A land search should be carried out by the homeowner prior to any works to ensure boundaries are correctly established & maintained.
4. Owner is responsible for purchasing additional materials and covering extra engineering design costs for any additional structural design change on site from the start to end of building works requested by building control or any other third party's instruction during building works.
5. Request a copy of the Party Wall Award where works affect party wall or involve excavations within 3 meters of adjoining buildings or building over a public sewer. (clients responsibility)

1. Where works involve demolition to ensure that all elements of the building and adjoining structures are accounted for and that all necessary propping and temporary supports are in place. "do not scale off this drawing as the scaling may be off" Works carried under a building notice or prior to planning approval are at the contractors/owners risk.
2. All DPL drawings must be approved before works commence. Builders/Homeowners' building without plans being approved by planning & building control departments are fully responsible for the likelihood of condemned works or retrospective applications.
3. Any discrepancies either between written and site dimensions or between this drawing and other consultant's or suppliers drawings, should be brought to the immediate attention of DPL before executing the structural, drainage, mechanical and electrical works. This includes types of materials if materials shown on drawings do not match which is carried out then this will need to be brought to DPL attention straight away before works commence and purchase of materials to minimise any unnecessary disruptions, delays and costs. Any discrepancies found on site should be notified before works proceed.
4. All of DPL structural designs are subject to footings being 1m deep, if however the existing foundation is different a trial-hole will need to be dug to establish the existing foundation type and building control will need to advise on a suitable underpinning solution. Underpinning is normally required for a strip footing, either a raft or piled foundation, this will need to be designed by an engineer with an additional cost being implemented.
5. All wall/s which have been designed to be removed on plans are to be checked on site by building control inspector/builder for load bearing or non-load bearing status before purchase of steel/s, if non-load bearing then steel's should not be ordered. No refund or claim can be given against DPL on the design/materials charged for these steel/s.

An inspection of the underground drainage was not possible on survey. Contractor should check drainage runs and invert levels prior to starting work on site and notify building control of results. ALL DRAINAGE SHOWN IS ASSUMED AND MUST BE VERIFIED BY CONTRACTOR.

TERMS – this drawing has been created by DISCOUNT PLANS LTD for the "client" only, and is bound to the contract and mandate terms between both party's in which a signed contract for creation of works involving person-working hours for this drawing has been made, no refund will be allowed or claim made of drawing and any other party's relating to this project for claim on reason not made within 28days.

Discount Plans LTD hold full copyright of this material and have the full right to control the use of these works, any company, department or individual who copies in part or full, or alters any of the information brought against them. client accepting these terms has agreed on all the above by signing contract between both party's and understands that no refunds can be given. All works to be carried out in accordance with the latest appropriate codes of practice and to comply with current building regulations.

SITE ADDRESS
130 HORNSEY PARK ROAD,
LONDON, N8 0JY

DRAWING TITLE
PROPOSED DRAWINGS

SCALE as shown @ A1	DRAWN HEAD OFFICE

DRAWING Number.	REVISION	DATE
DPL.02.	A	08. JANUARY. 2026