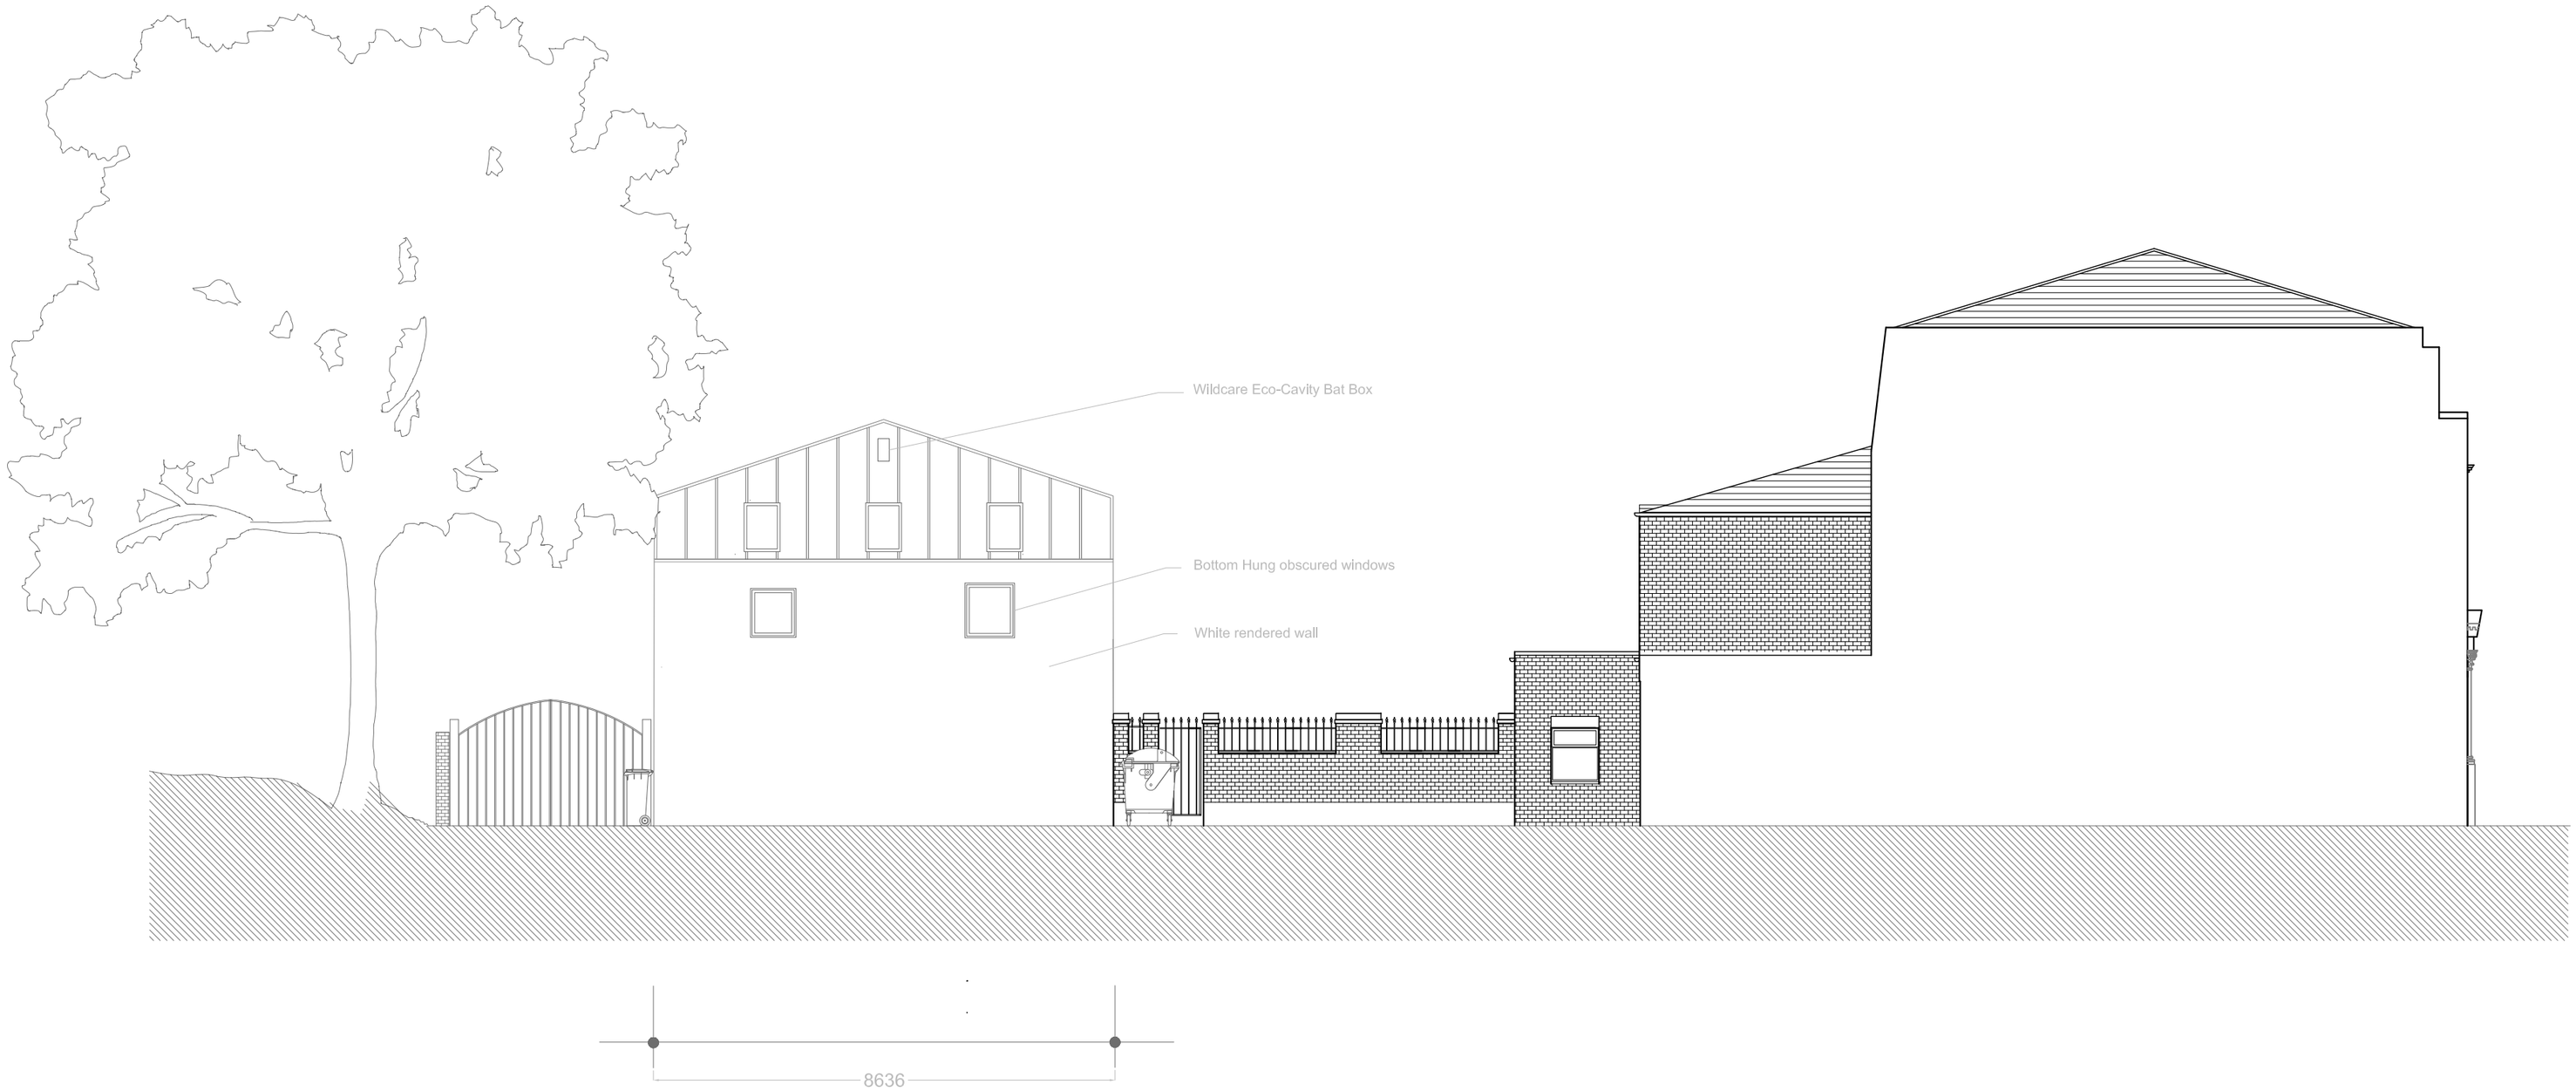


Drawing No.	SG 16
Drawing Title	Proposed West Elevation
Status	INFORMATION
Project	Somerford Grove
Client	Kai10
Date	13/01/26
Scale	1:100 @ A2

Kai10 Ltd,
22 River Heights, 636-638 High Road, N17 0FD
Mob. 07982 193 713,
sebastian@kai10.co.uk

This drawing is copyright of Kai10 ltd, and may not be copied, altered or reproduced or passed to a third party without written authority, DO NOT SCALE THIS DRAWING. All dimensions to be verified on site by the contractor