01 | PROPOSED FRONT ELEVATION

SCALE:1:50

0 500 1000 2500

SCALE: 1:50

Existing ATM to be removed removed.
Existing remaining aperture to be bricked up to
match the existing brickwork.

Existing 'Smart' ATM to be retained with a new
internally illuminated acrylic surround

New 'Smart' ATM installed with a new internally
illuminated acrylic surround

Existing Window film to be removed and window to
be cleaned and made clear.

External wall aperture to be infilled following removal of
through wall ATM.
Proposed brickwork installed to match the existing.
Note: the dimensions provided are to the existing ATM
bezel, the aperture once exposed will be smaller.

External wall aperture to be infilled following removal of
Night safe.
Proposed brickwork to be installed to match the existing.
Note: the dimensions provided are to the existing Night shift
bezel, the aperture once exposed will be smaller.

New Legal Hanging
Signage
hung on wires

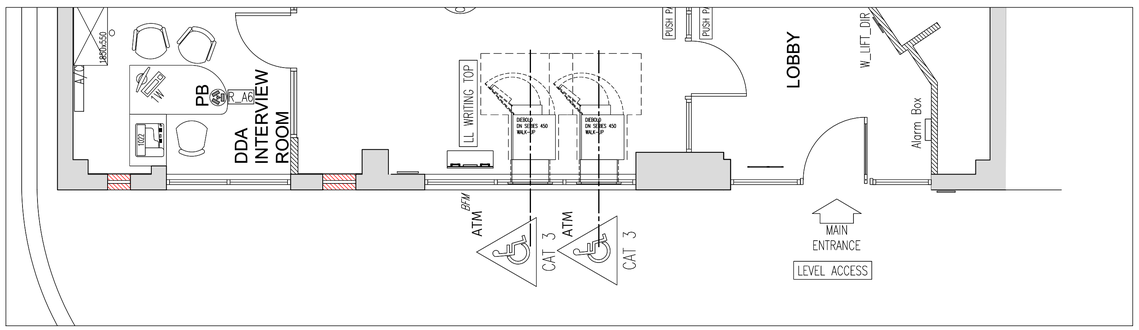

02 | PROPOSED PART GF PLAN - FRONT ELEVATION

SCALE:1:50

0 500 1000 2500

SCALE: 1:50

Existing Glazing to be removed and replaced with
new Aluminum ATM backpanel, finished to match
existing bronze window surrounds.

Existing 'Smart' ATM to remain and a new acrylic
illuminated surround to replace the existing.

Location of new 'Smart' ATM with new acrylic
illuminated surround.

05 | EXISTING FRONT ELEVATION PHOTOGRAPH

SCALE:

External wall aperture to be infilled following removal of through wall ATM.
Proposed brickwork installed to match the existing.
Note: the dimensions provided are to the existing ATM bezel, the aperture once exposed will be smaller.

Existing 'Smart' ATM to be retained and new
illuminated surround to be installed.

New Smart' ATM with new
illuminated surround to be
installed.

04 | EXISTING ATM PHOTOGRAPHS

SCALE:

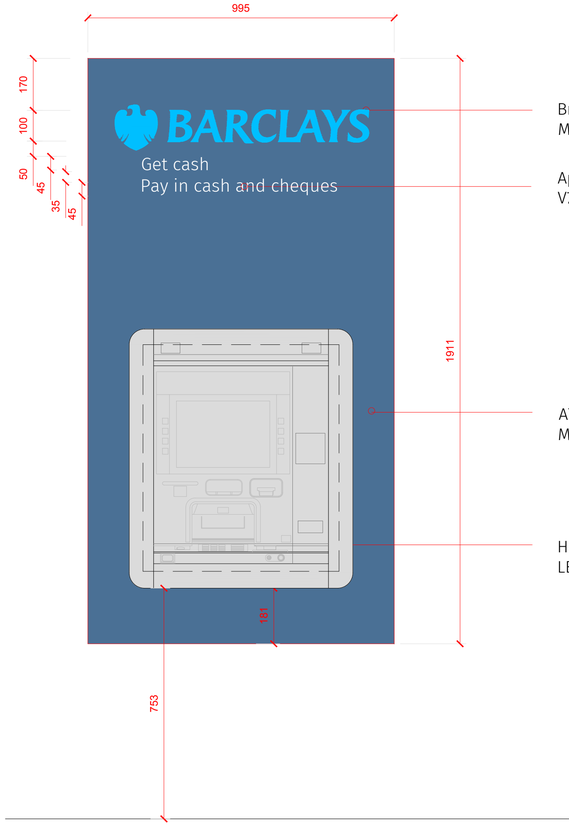

Brand Eagle Logo and Font
M1 Cyan 727 Px Acrylic

Applied Vinyl Letterforms
V7 Pantone 302c Blue

ATM Surround
M2 Dense Blue 069 Px Acrylic

Halo Illumination
LED with Diffuser

03 | PROPOSED ATM & COLLAR SETTING OUT

SCALE:1:10

0 100 200 500

SCALE: 1:10

SCALE BAR

0 500 1000 2500

SCALE: 1:50

NORTH POINT

REV	DATE	DESCRIPTION	CH	CW
-	23.01.26	FIRST ISSUE.	CH	GW
			DR	CH

BARCLAYS

Wates
PLANNING

DB3

CARDIFF
2 Callaghan Square, Cardiff, CF10 5BT.
T: 029 2034 2688 www.db3group.com

CLIENT
BARCLAYS BANK PLC

PROJECT
LOWER TOTTENHAM
852/858 High Rd, Tottenham N17 0EY

TITLE
FRONT ELEVATION
AS PROPOSED

CREATION DATE	SCALE @ A1	DRN	CHK	APP	SUIT
19/01/2026	1:50	DB3			

SHEET NO.
19040 - DB3 - B05 - 00 - DR - A - 20111

REVISION

PROJECT NO | ORIGINATOR | ZONE | LEVEL | TYPE | ROLE | NUMBER

© COPYRIGHT: ALL RIGHTS RESERVED.
THIS DRAWING MUST BE READ IN CONJUNCTION WITH ALL OTHER RELEVANT DRAWINGS AND INFORMATION.
ANY DISCREPANCIES MUST BE REPORTED TO DANTONSEO IMMEDIATELY.
THIS DRAWING OR INFORMATION MUST NOT BE USED FOR CONSTRUCTION UNLESS EXPRESSLY ISSUED FOR CONSTRUCTION.

DO NOT SCALE FROM THIS DRAWING. WORK ONLY TO THE PRINTED DIMENSIONS.