Phase 1 (Moselle) - Green
Phase 2 (Tangmere and Townhouses) - Blue
Phase 3 (Healthcare and Point Block) - Yellow
Phase 4 (Northolt) - Orange
Access road serving all phases throughout construction - Pink

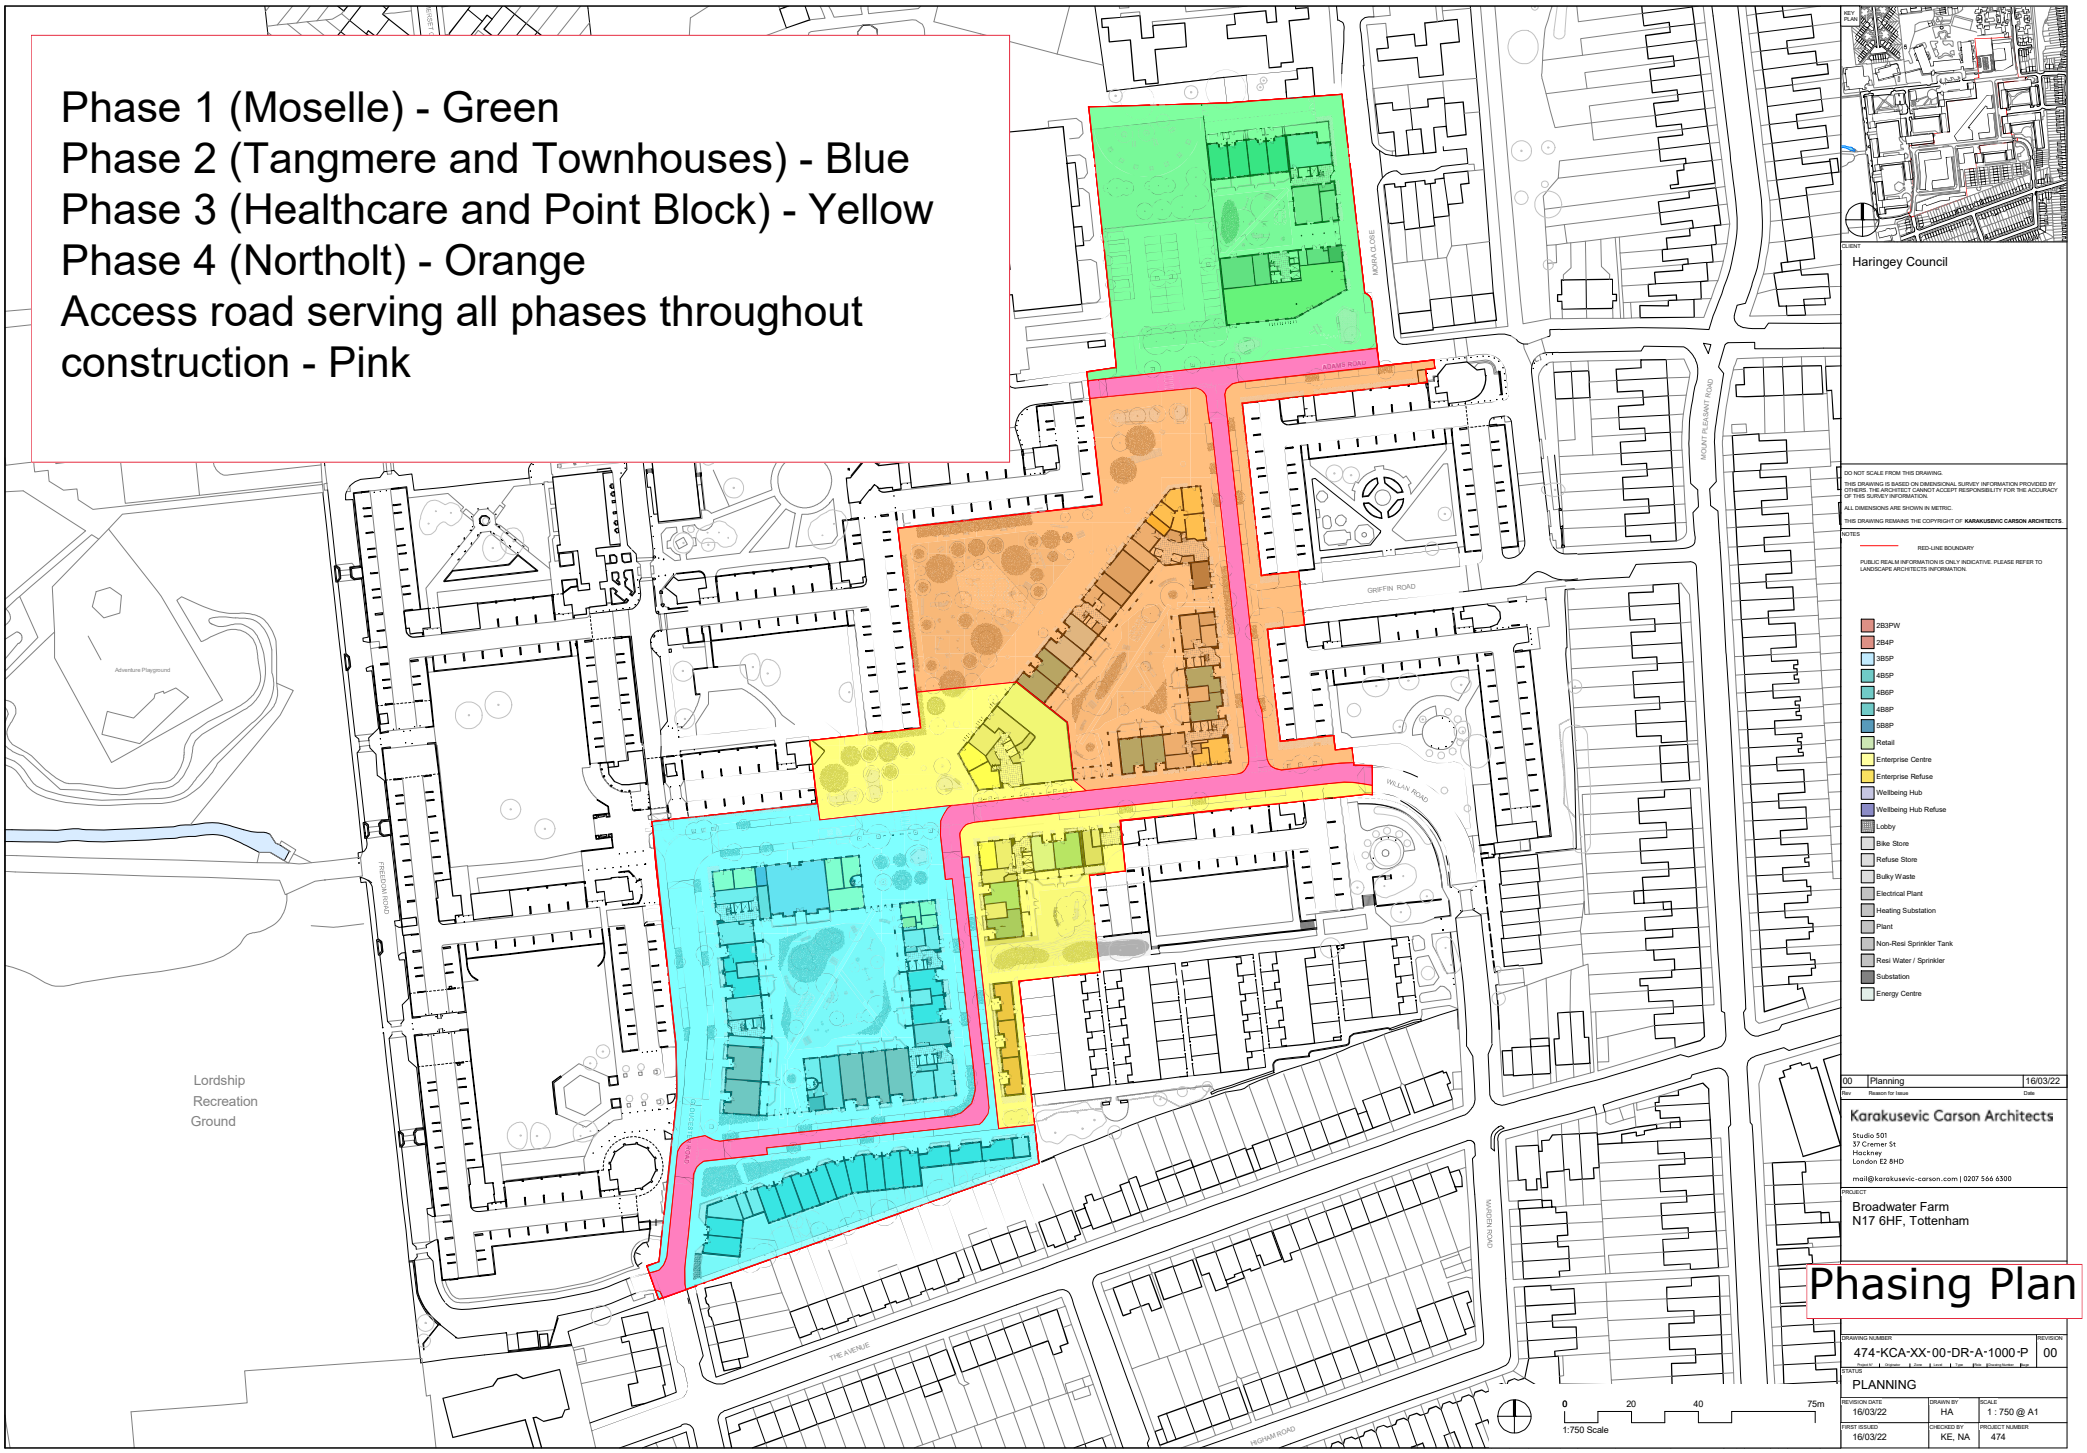

KEY PLAN

CLIENT
Haringey Council

DO NOT SCALE FROM THIS DRAWING.
THIS DRAWING IS BASED ON DIMENSIONAL SURVEY INFORMATION PROVIDED BY OTHERS. THE ARCHITECT CANNOT ACCEPT RESPONSIBILITY FOR THE ACCURACY OF THIS SURVEY INFORMATION.
ALL DIMENSIONS ARE SHOWN IN METRIC.
THIS DRAWING REMAINS THE COPYRIGHT OF **KARAKUSEVIC CARSON ARCHITECTS**.

NOTES
RED-LINE BOUNDARY
PUBLIC REALM INFORMATION IS ONLY INDICATIVE. PLEASE REFER TO LANDSCAPE ARCHITECTS INFORMATION.

- 2B3PW
- 2B4P
- 3B5P
- 4B5P
- 4B6P
- 4B8P
- 5B8P
- Retail
- Enterprise Centre
- Enterprise Refuse
- Wellbeing Hub
- Wellbeing Hub Refuse
- Lobby
- Bike Store
- Refuse Store
- Bulky Waste
- Electrical Plant
- Heating Substation
- Plant
- Non-Resi Sprinkler Tank
- Resi Water / Sprinkler
- Substation
- Energy Centre

Rev	Reason for Issue	Date
00	Planning	16/03/22

Karakusevic Carson Architects
Studio 501
57 Cremer St
Hackney
London E2 8HD
mail@karakusevic-carson.com | 0207 566 6300

PROJECT
Broadwater Farm
N17 6HF, Tottenham

Phasing Plan

DRAWING NUMBER	REVISION
474-KCA-XX-00-DR-A-1000-P	00

STATUS: PLANNING

REVISION DATE	DRAWN BY	SCALE
16/03/22	HA	1 : 750 @ A1
FIRST ISSUED	CHECKED BY	PROJECT NUMBER
16/03/22	KE, NA	474