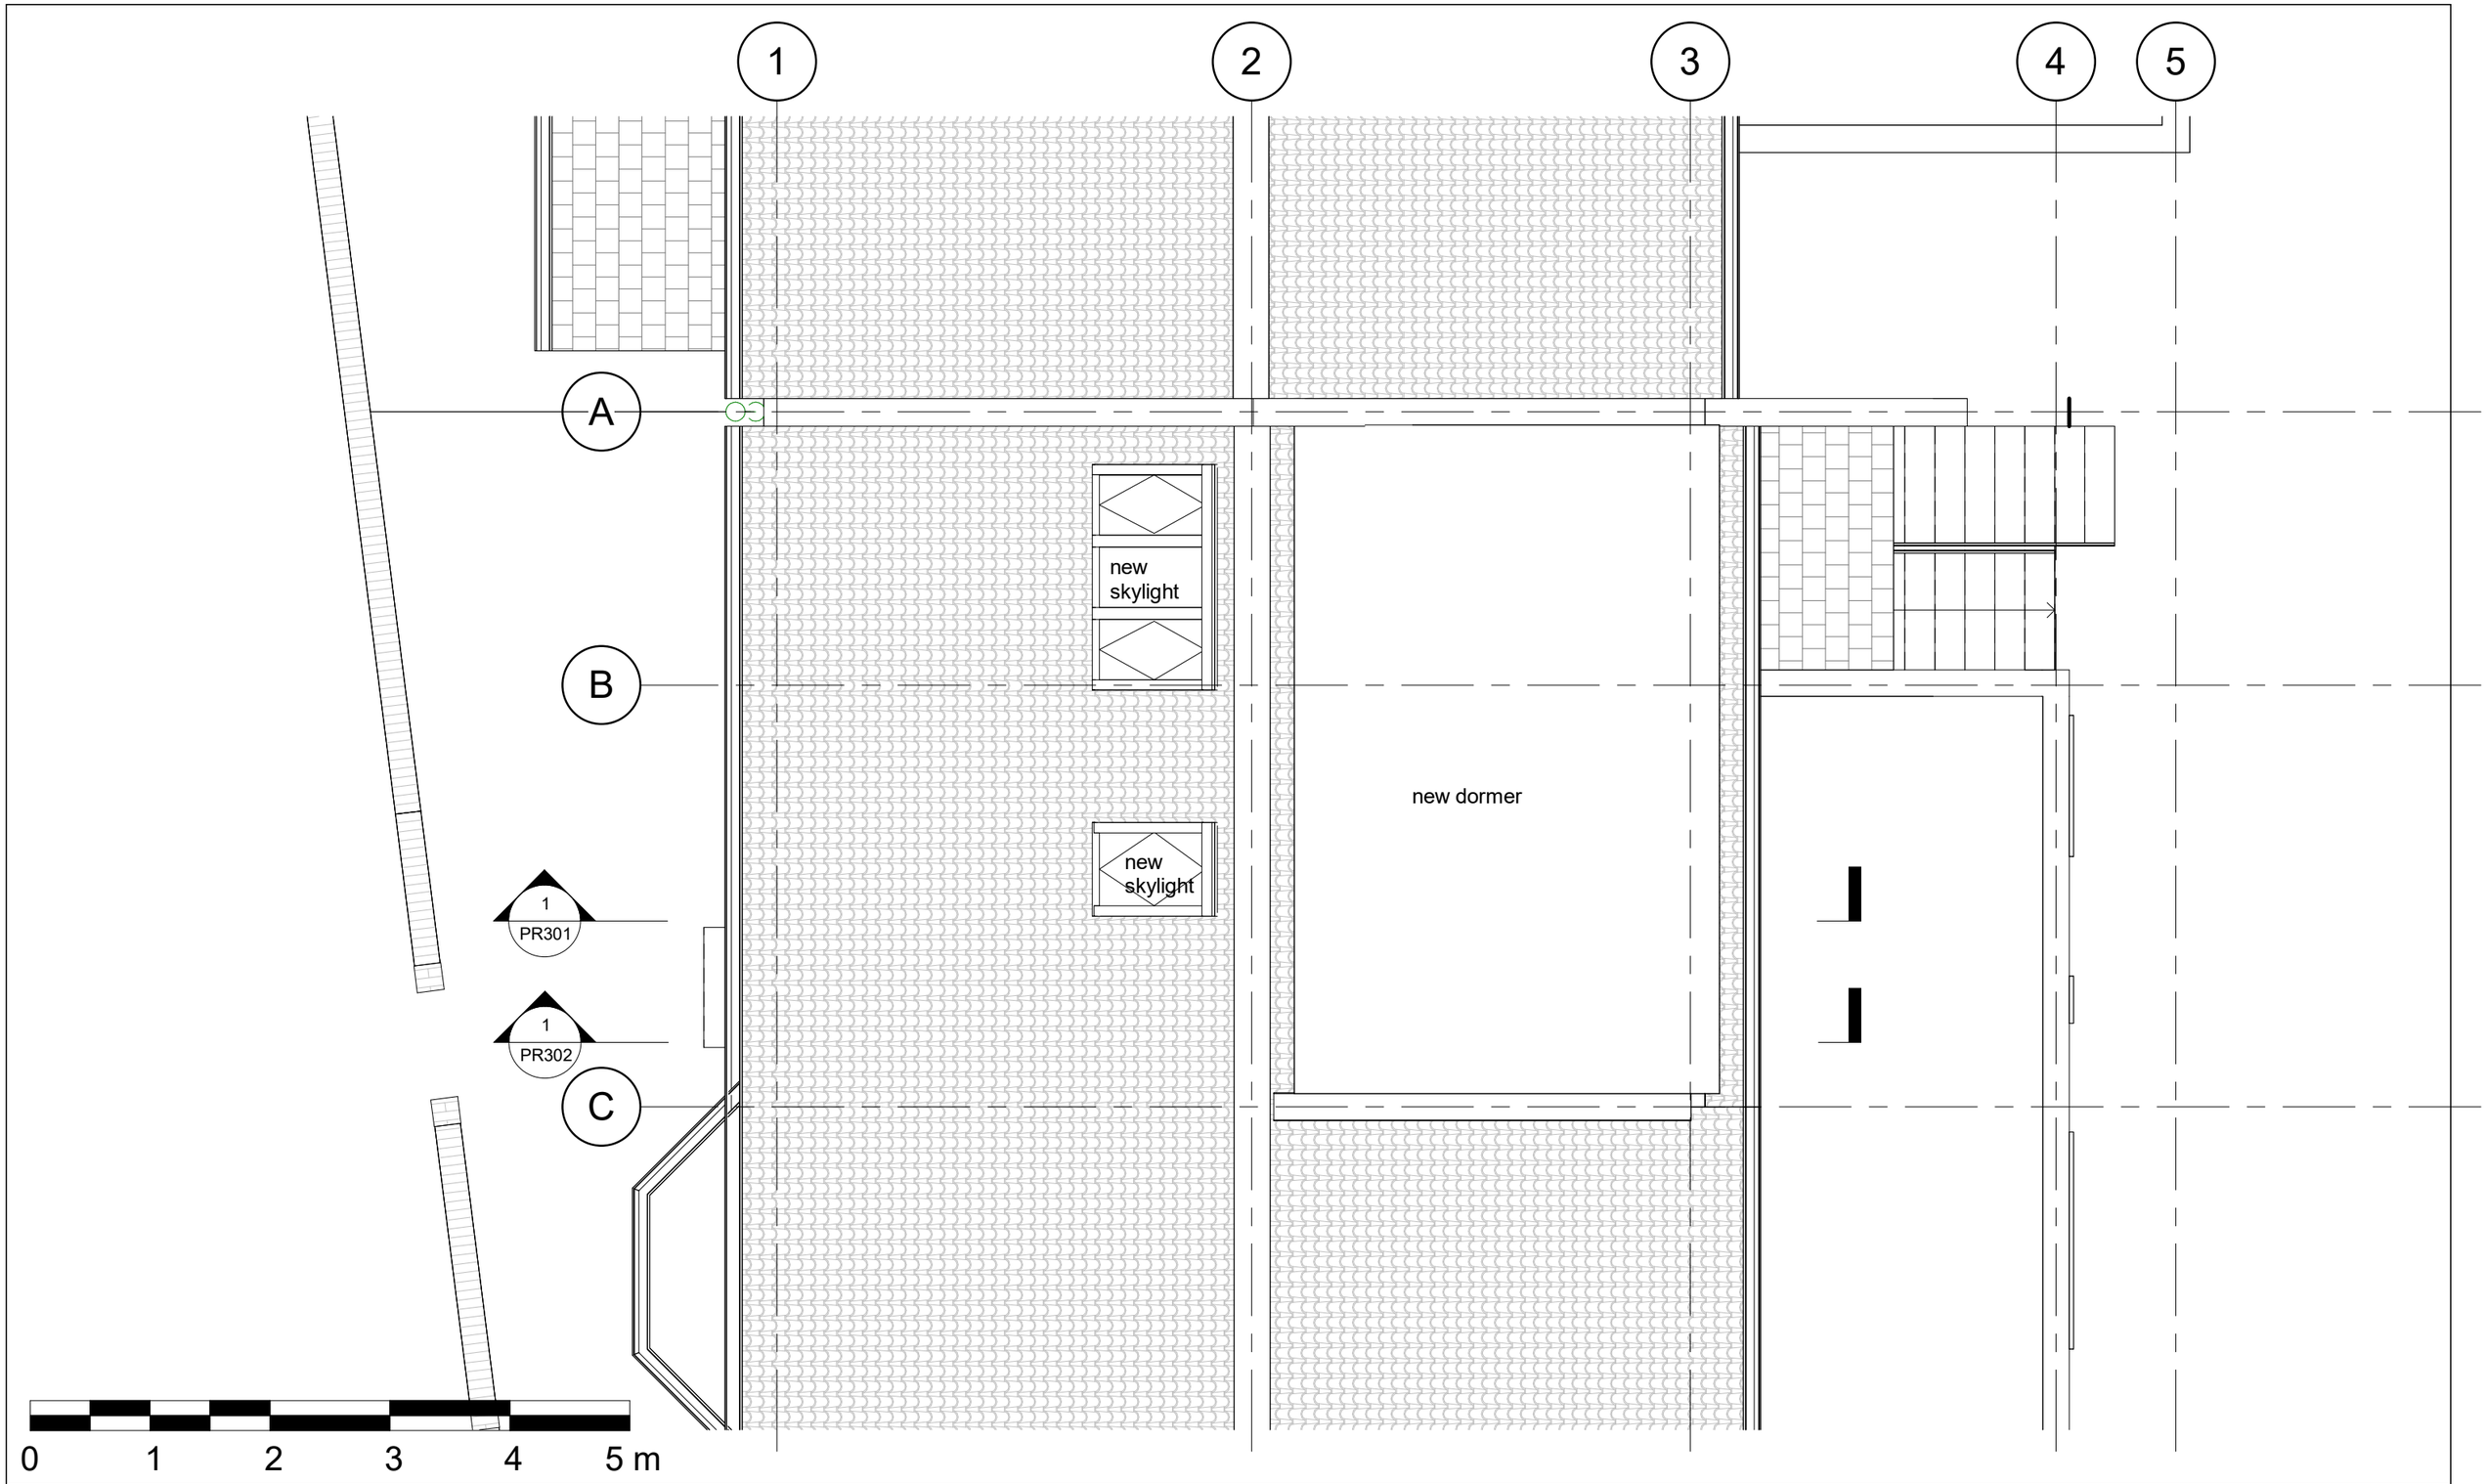

No.	Description	Date
1	Revision 1 - Planning	02/03/26

CODE	STATUS	SUITABILITY DESCRIPTION	PURPOSE OF ISSUE
			PLANNING

PROJECT
140-4 Wightman Road, London, N8 0BD

SHEET
Proposed Roof Plan

CLIENT
Angela Peters & Richard Glover

Date Issue Date	Project number 031	Scale at A3 1 : 50
Drawn by Louise Otto	DRWAING NUMBER PR104	REV 1
Checked by N/A		