East Elevation
Existing

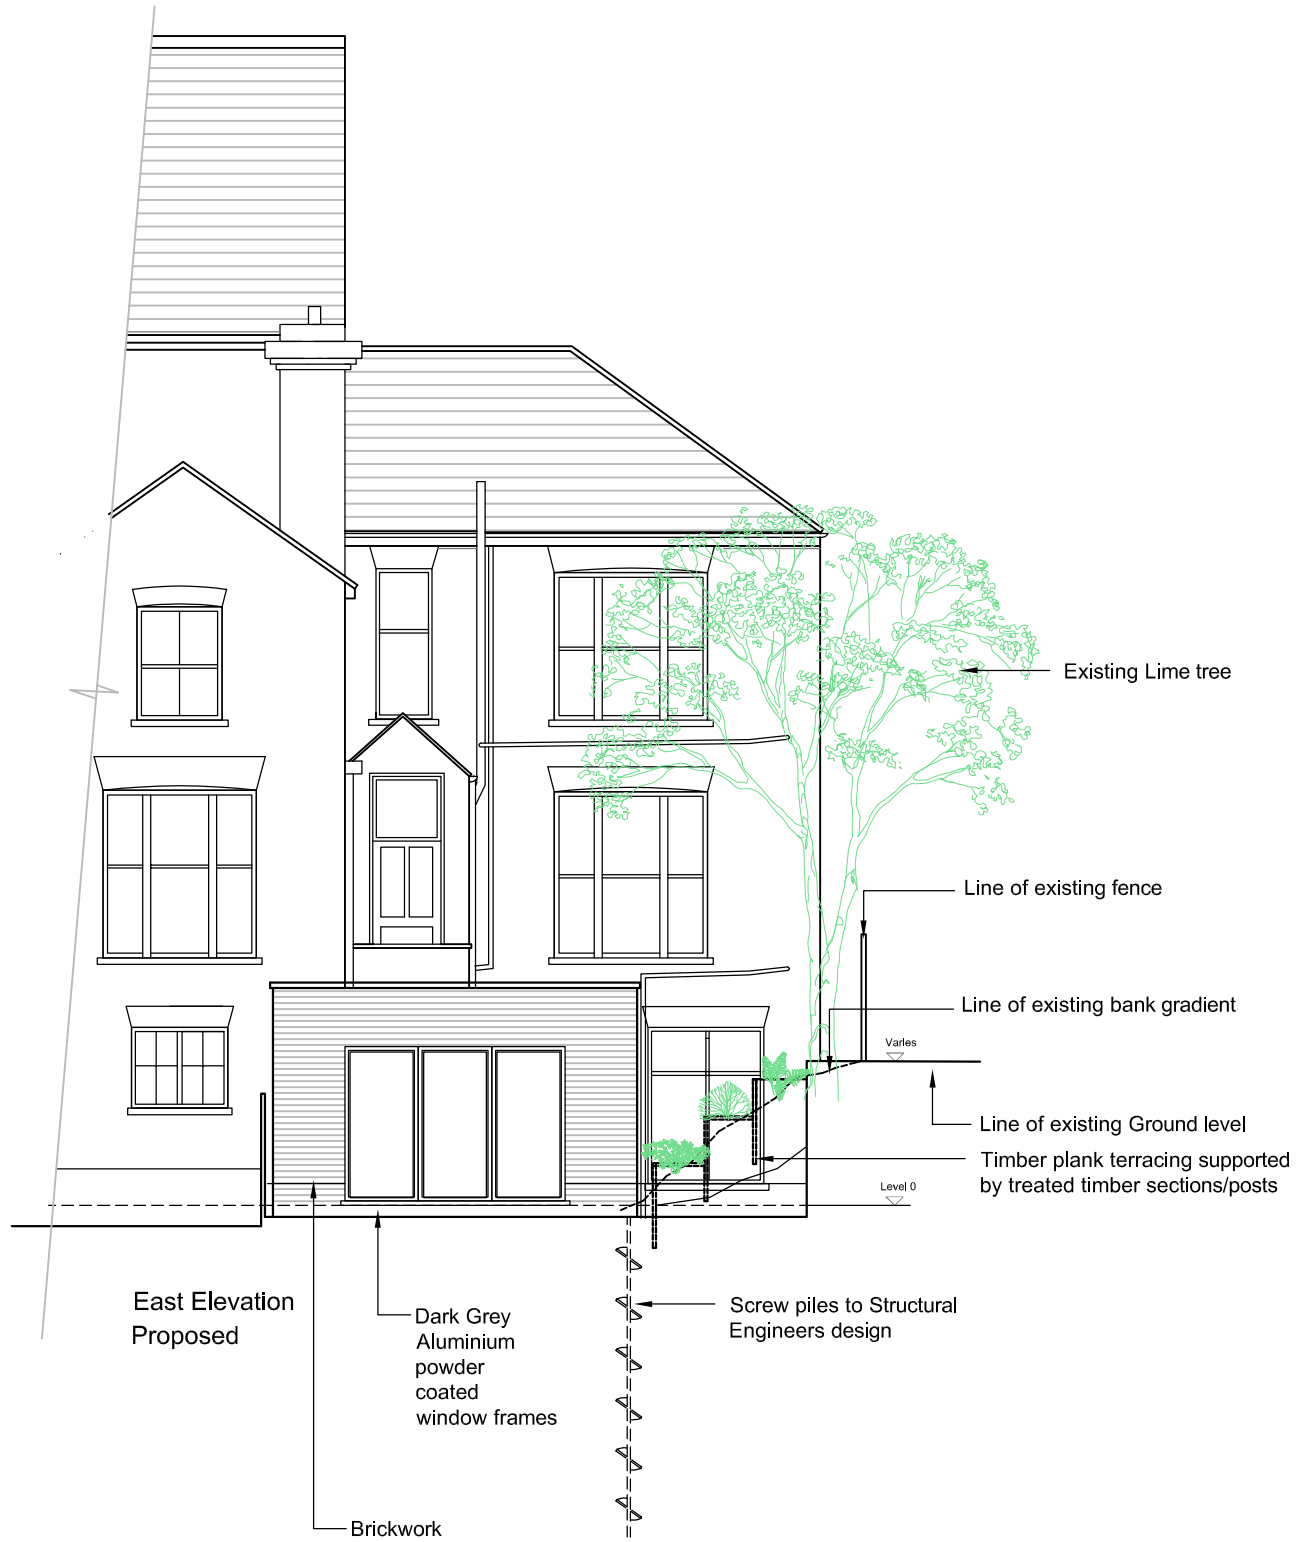

East Elevation
Proposed

Rev A 22-12-2025 North Elevation Kitchen dr relocated

0 1m 2m 3m 4m 5m

Scale Bar @1:100

Client

Project

Sheet Title

Existing & Proposed East Elevations

Scale 1:100 @ A3 Drawn RP Date Feb 2026

Project Title

Single Storey Rear Extension
Flat 1A
28 Coolhurst Rd
London
N8 8EL

Drg No.

PL/28CR/04

Revisions

A